


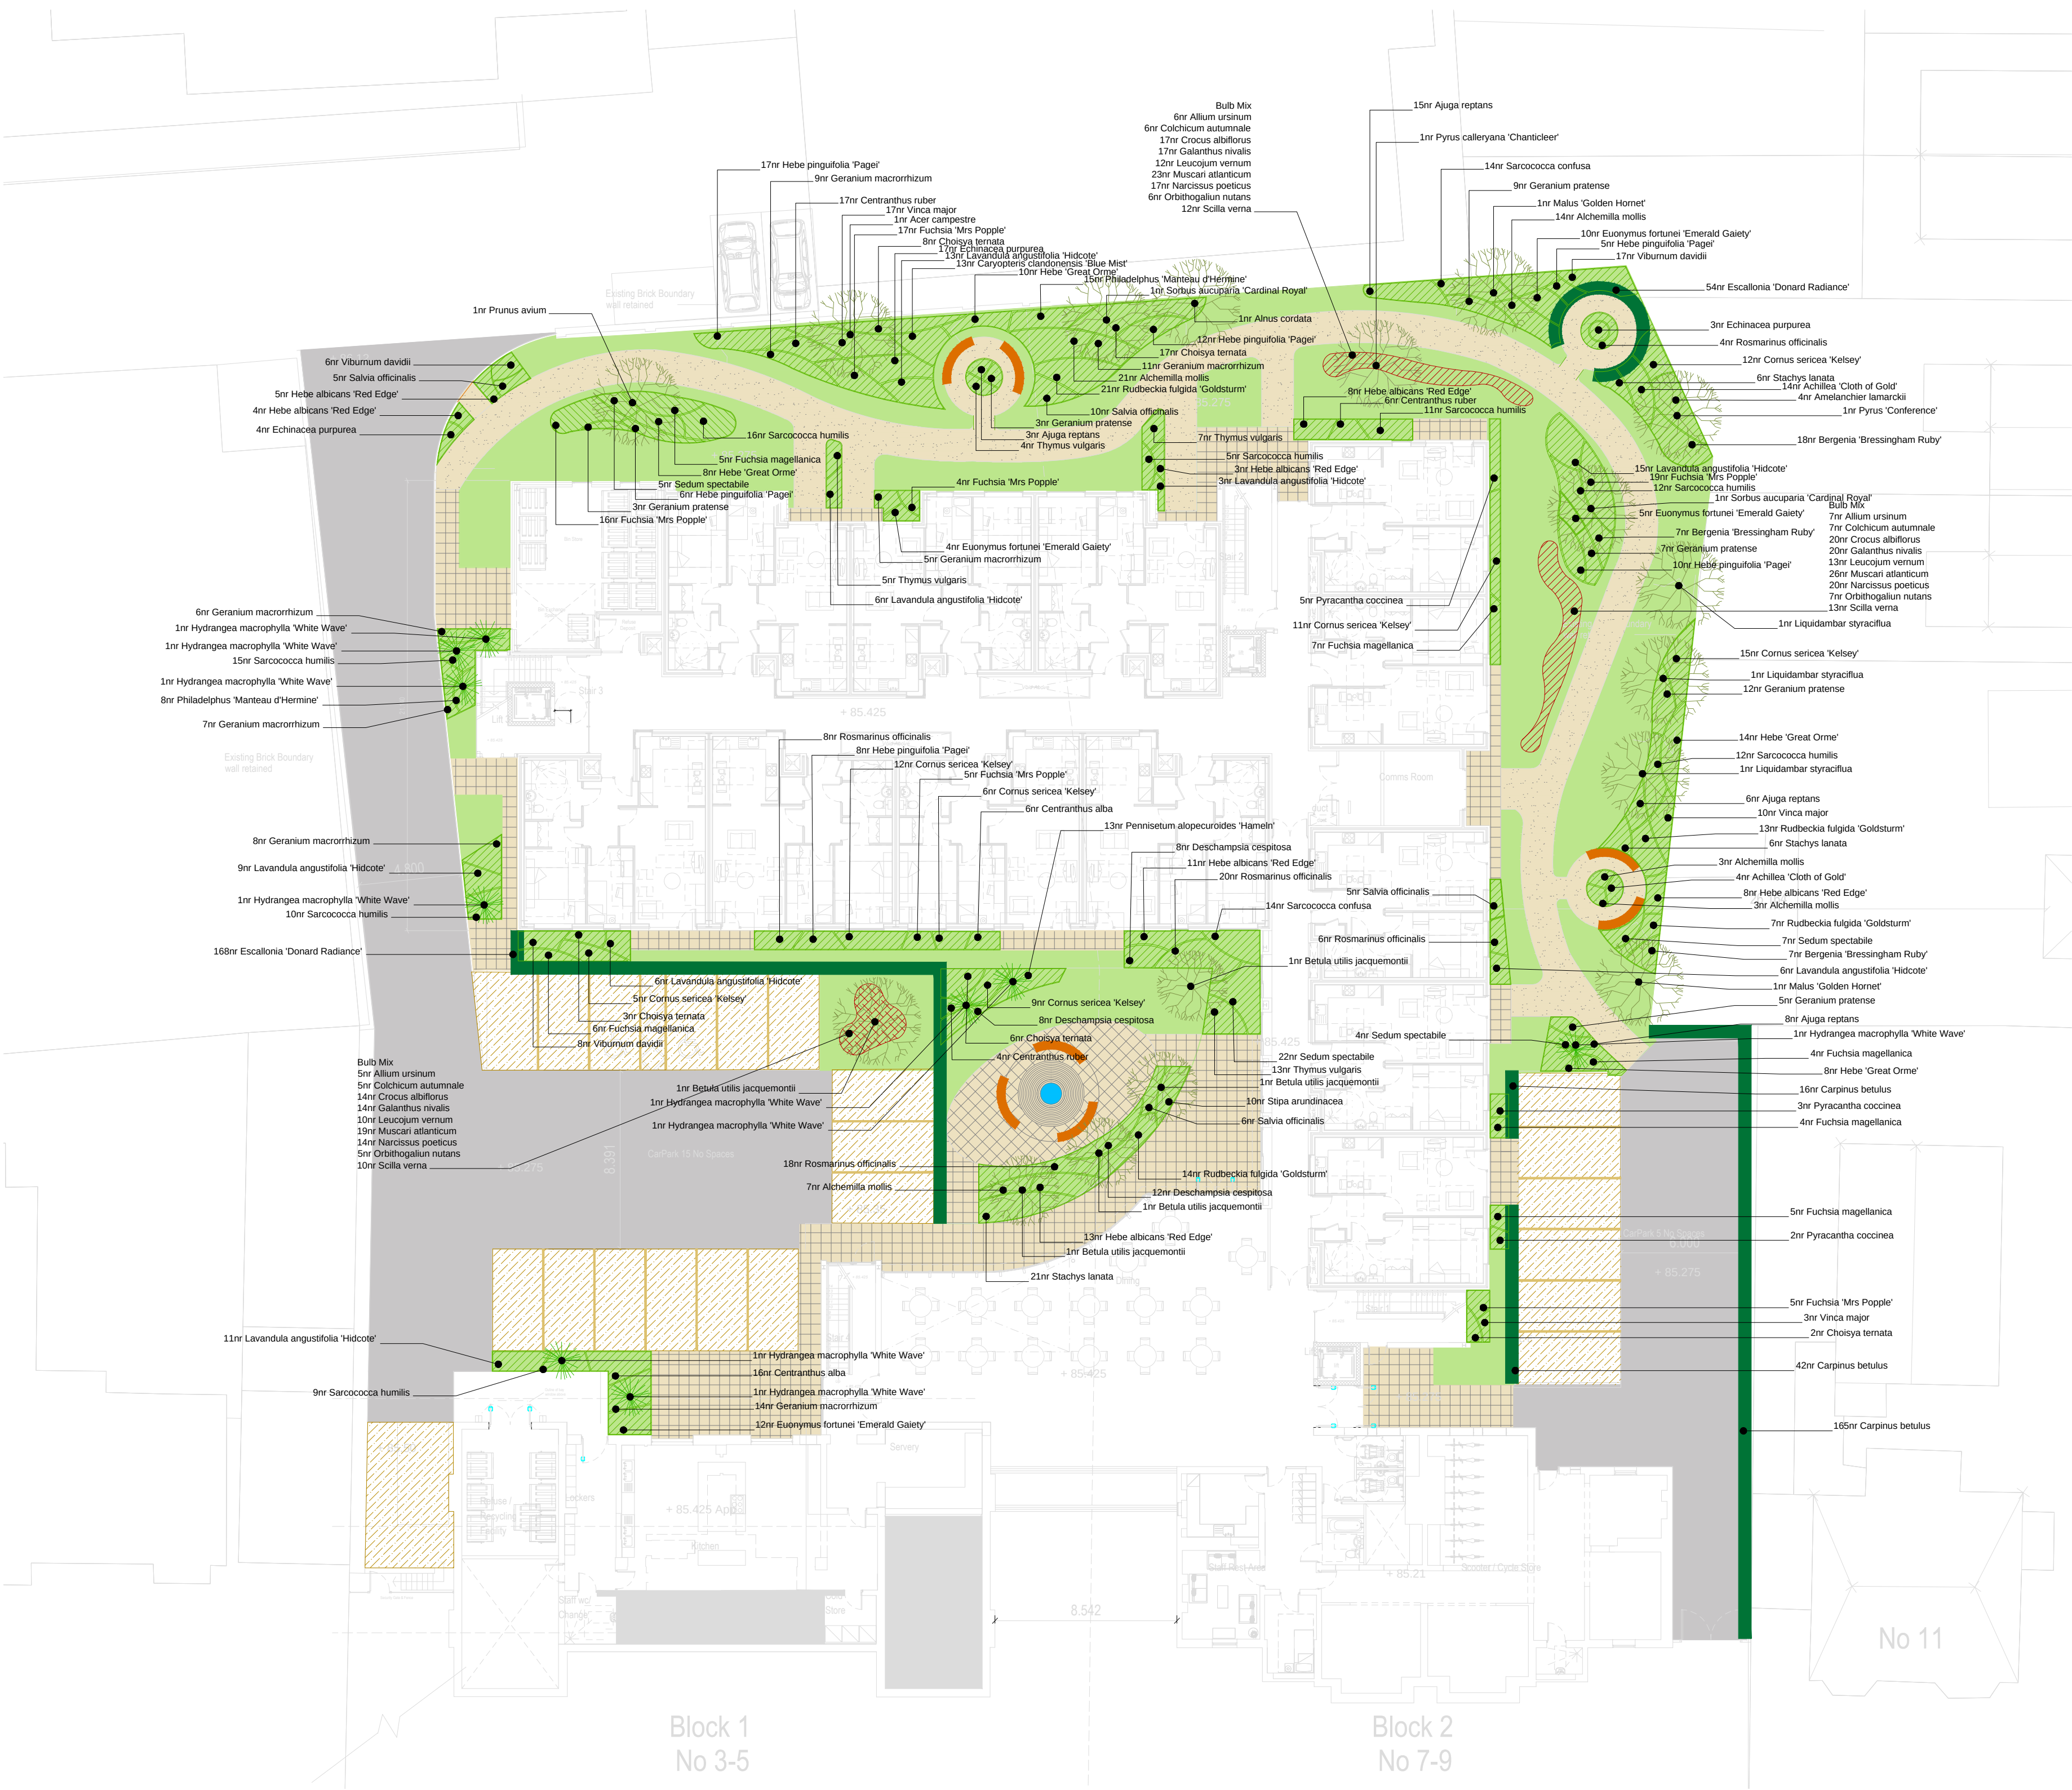

Bulb Mix											
Qty	Name	Age	Height	Form	Girth	Clear Stem	Brks	Root	Cntr	Ctrs	Mix%
18	Allium ursinum									0.258	5.00
18	Colchicum autumnale									0.258	5.00
51	Crocus albidiflorus									0.258	15.00
51	Galanthus nivalis									0.258	15.00
35	Leucojum vernum									0.258	10.00
68	Muscari atlanticum									0.258	20.00
51	Narcissus poeticus									0.258	15.00
18	Orbitogalium nutans									0.258	5.00
35	Scilla verna			Clump						0.258	10.00

- Notes
- Trees to include double timber stakes.
 - Hedgerow to be planting at 5nr per lin/m in a double staggered row
 - Apply 75mm medium grade bark mulch to all planting areas.

Full Planting Schedule

Qty	Name	Age	Height	Form	Girth	Clear Stem	Brks	Root	Cntr	Ctrs	Mix%
1	Acer campestre	3x	min 450cm	Standard (Extra heavy)	14-16cm	min 200cm	22	RB		1.000	0.00
18	Achillea 'Cloth of Gold'							C	3L	0.447	0.00
32	Ajuga reptans							C	3L	0.447	0.00
48	Alchemilla mollis							C	3L	0.447	0.00
1	Alnus cordata		400-450cm	Standard (Extra heavy)	14-16cm	min 200cm		RB		1.000	0.00
4	Amelanchier lamarkii	2x	300-350	Standard	10-12cm	175-200		RB		1.000	0.00
32	Bergenia 'Bressingham Ruby'							C	3L	0.450	0.00
5	Betula utilis jacquemontii	3x	250-300cm	Multi-stem				RB		1.000	0.00
223	Carpinus betulus	1u1	125-150	Seedling - undercut				BR		0.200	0.00
13	Caryopteris clandonensis 'Blue Mist'		20-30cm					C	3L	0.447	0.00
22	Centranthus alba							C	3L	0.447	0.00
27	Centranthus ruber							C	3L	0.447	0.00
36	Choisya ternata		40-60cm				3	C	3L	0.577	0.00
70	Cornus sericea 'Kelsey'		30-40cm				3	C	3L	0.447	0.00
28	Deschampsia cespitosa		30-40cm					C	3L	0.447	0.00
24	Echinacea purpurea							C	3L	0.447	0.00
222	Escallonia 'Donard Radiance'		60-80cm				5	C	5L	0.200	0.00
31	Euonymus fortunei 'Emerald Gaiety'		20-30cm (D)				2	C	3L	0.447	0.00
31	Fuchsia magellanica		20-30cm					C	3L	0.447	0.00
66	Fuchsia 'Mrs Poppie'		20-30cm				2	C	3L	0.447	0.00
60	Geranium macrorrhizum		30-40cm					C	3L	0.447	0.00
39	Geranium pratense		30-40cm	Cutting				C	3L	0.447	0.00
52	Hebe albicans 'Red Edge'		20-30cm				2	C	3L	0.447	0.00
40	Hebe 'Great Orme'		30-40cm					C	3L	0.447	0.00
58	Hebe pinguifolia 'Pagei'		20-30cm				2	C	3L	0.447	0.00
9	Hydrangea macrophylla 'White Wave'		40-60cm					C	5L	1.000	0.00
69	Lavandula angustifolia 'Hidcote'		20-30				2	C	3L	0.447	0.00
3	Liquidambar styraciflua	3x	min 450cm	Standard (Extra heavy)	14-16cm	min 200cm		RB		1.000	0.00
2	Malus 'Golden Hornet'	2x	150-175cm	Maiden				B		1.000	0.00
13	Pennisetum alopecuroides 'Hameln'		20-30cm					C	3L	0.470	0.00
23	Philadelphus 'Manteau d'Hermine'		30-40cm				2	C	3L	0.447	0.00
1	Prunus avium	3x	400-450cm	Standard (extra-heavy)	14-16cm	175-200cm		RB		1.000	0.00
10	Pyracantha coccinea		30-40cm					C	3L	0.577	0.00
1	Pyrus calleryana 'Chanticleer'	3x	400-450cm	Standard (Extra heavy)	14-16cm	175-200cm		RB		1.000	0.00
1	Pyrus 'Conference'		175-200cm					B		1.000	0.00
56	Rosmarinus officinalis		30-40				2	C	3L	0.447	0.00
55	Rudbeckia fulgida 'Goldsturm'							C	3L	0.447	0.00
26	Salvia officinalis		20-30cm					C	3L	0.447	0.00
28	Sarcococca confusa		20-30cm				3	C	3L	0.447	0.00
90	Sarcococca humilis		20-30cm					C	3L	0.447	0.00
38	Sedum spectabile								3L	0.447	0.00
2	Sorbus aucuparia 'Cardinal Royal'	3x	400-450cm	Standard (Extra heavy)	14-16cm	175-200cm		RB		1.000	0.00
33	Stachys lanata		20-30cm					C	3L	0.447	0.00
10	Stipa arundinacea		10-15cm					C	3L	0.450	0.00
29	Thymus vulgaris							C	3L	0.447	0.00
31	Viburnum davidii		30-40cm				8	C	3L	0.447	0.00
30	Vinca major		30-40cm					C	3L	0.447	0.00


KEY

- New tree planting
- New ornamental shrub planting - minimum 450mm topsoil with 75mm bark mulch depth
- New hedgerow planting in 5nr per lin/m in double staggered rows, to be maintained to a maximum height of 1m
- Bulb planting
- New turfed areas - minimum 150mm depth topsoil
- Specimen shrub

Reproduced by permission of Ordnance Survey on behalf of Her Majesty's Stationary Office.

© Crown Copyright and database right 2010. All rights reserved.

Rev	Description	Drawn	Approved	Date
-----	-------------	-------	----------	------

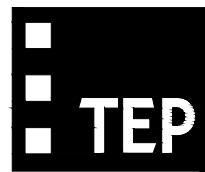

Genesis Centre
Birchwood Science Park Warrington
WA3 7BH
Tel 01925 844004
Fax 01925 844002
e-mail tep@tep.uk.com

Project

Grosvenor Road
Wrexham

Title

Detailed Planting Plan
Lower Ground Floor

Drwg No D4599.003

Scale 1:200 @ A1	Date 27/08/14
Drawn ED	Checked SW
	Approved PH