


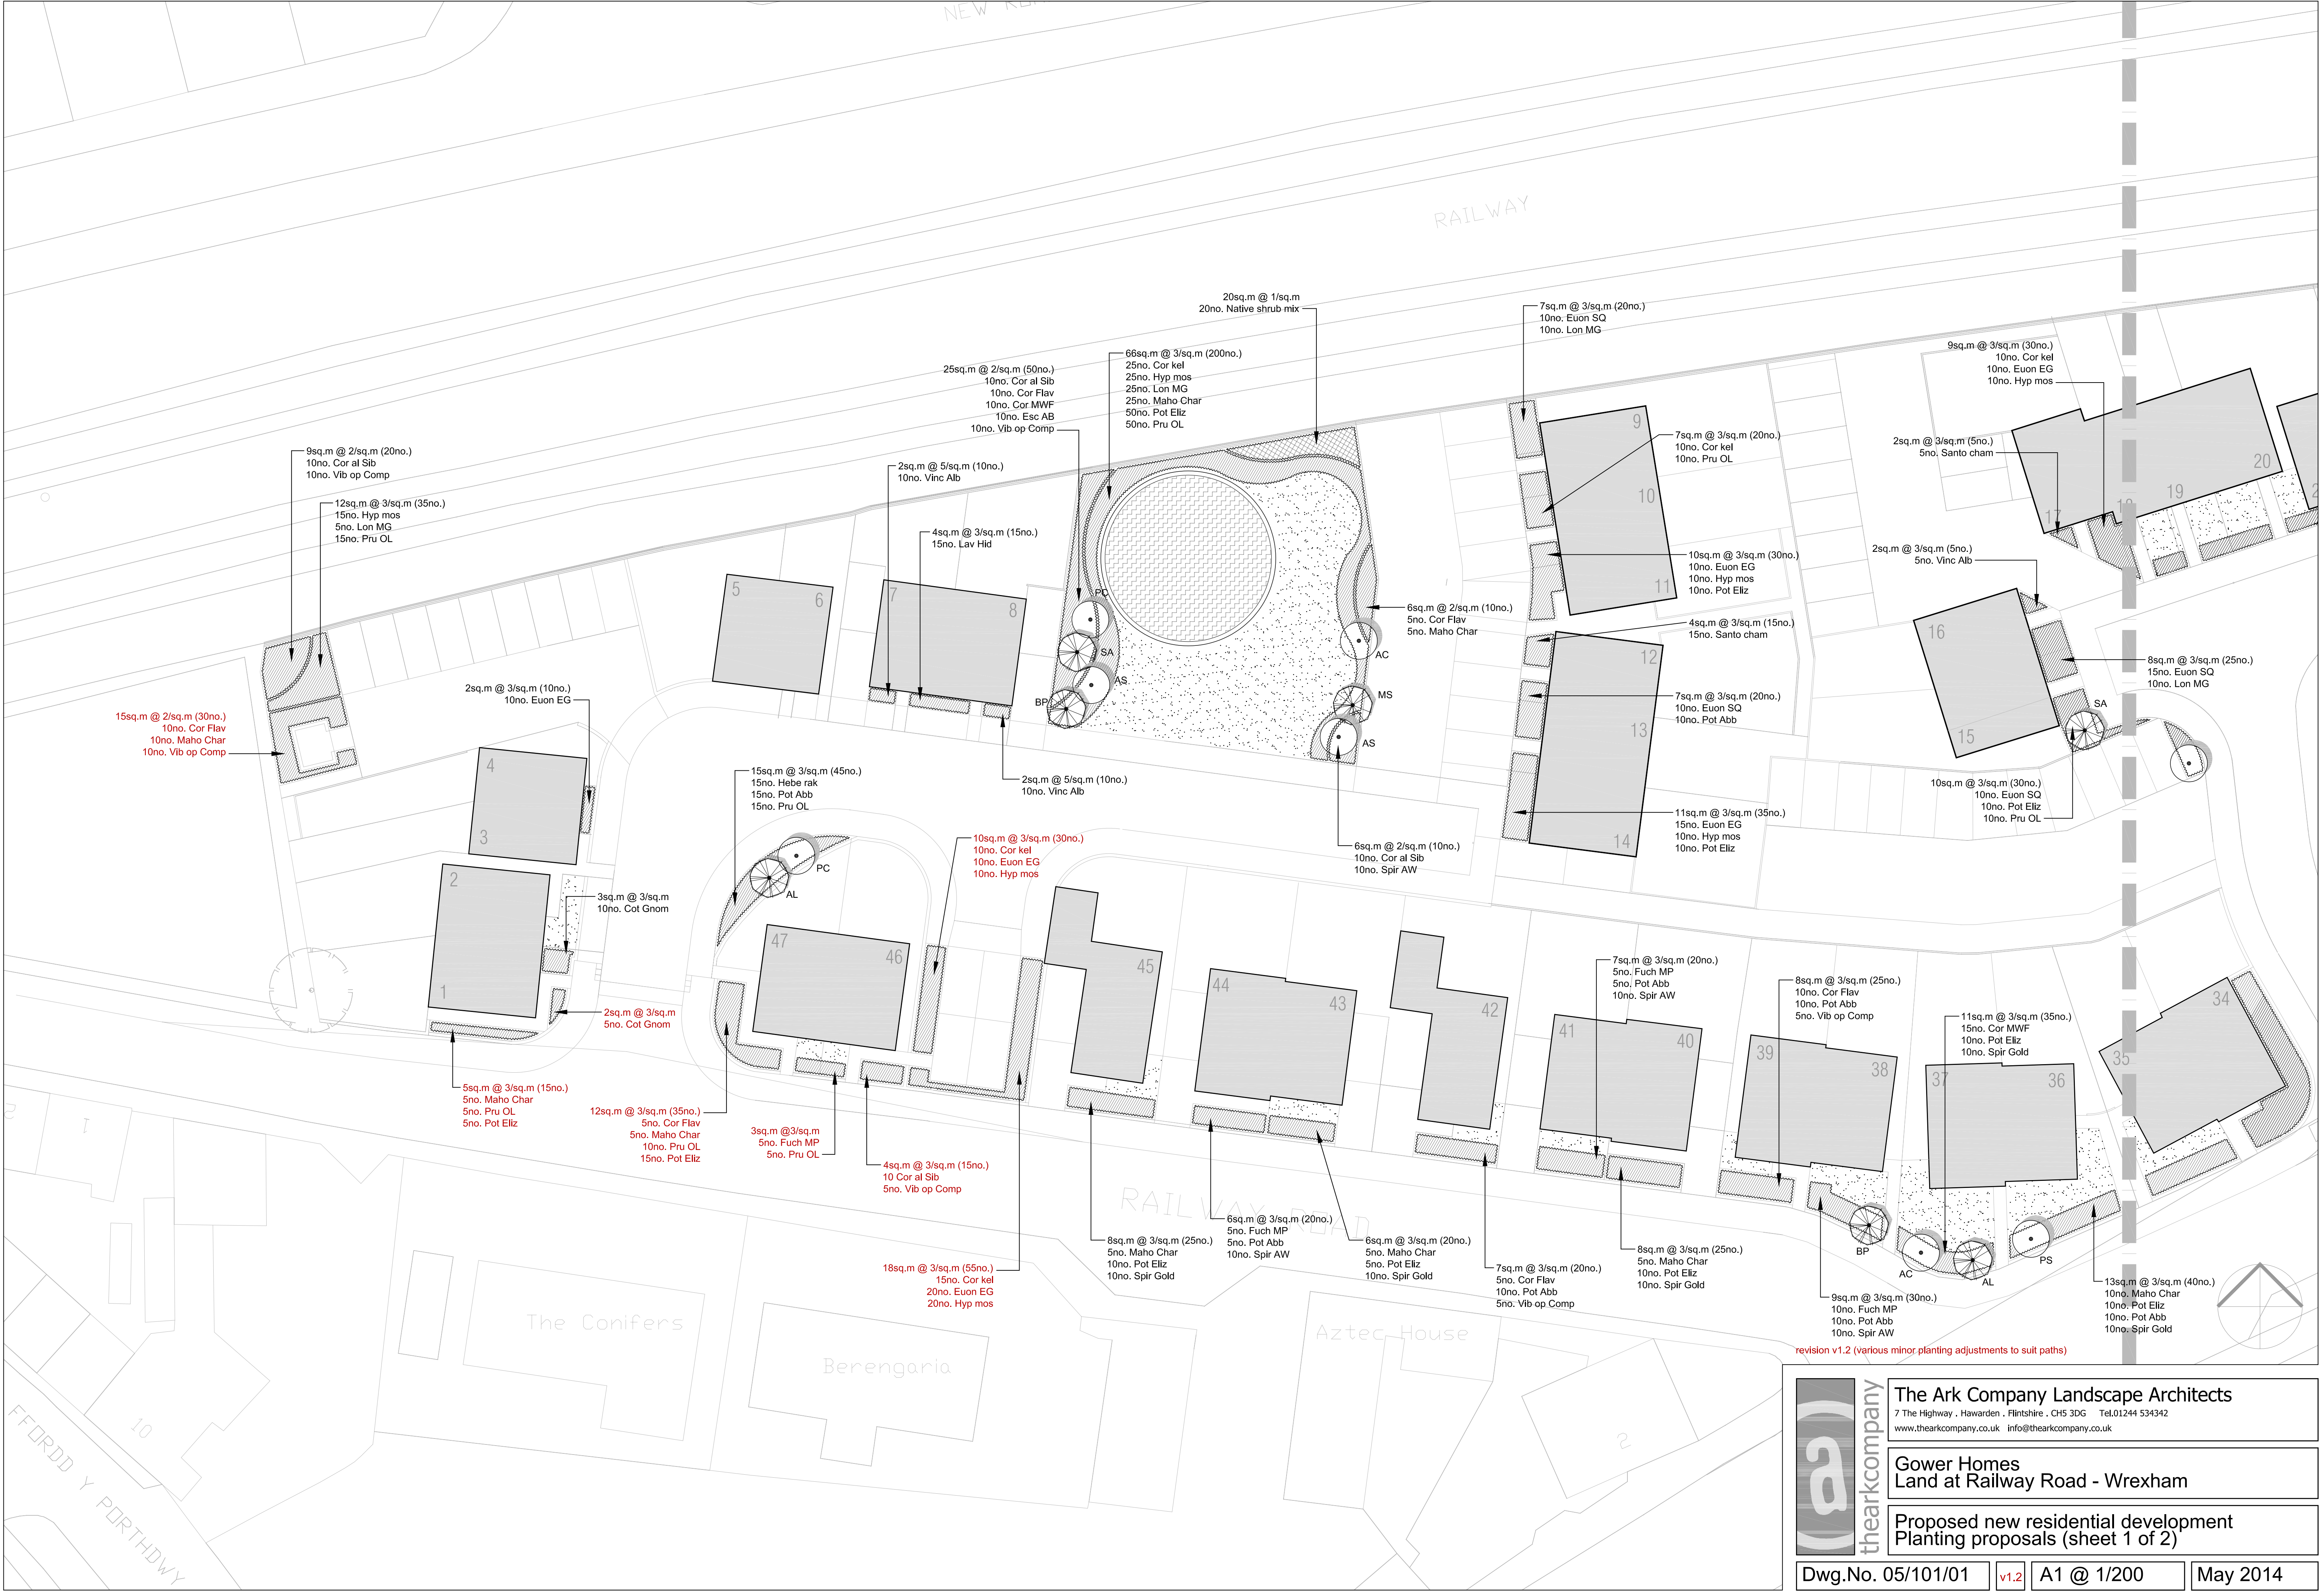

revision v1.2 (various minor planting adjustments to suit paths)



The Ark Company Landscape Architects
7 The Highway, Hawarden, Flintshire, CH5 3DG Tel.01244 534342
www.thearkcompany.co.uk info@thearkcompany.co.uk

Gower Homes Land at Railway Road - Wrexham			
Proposed new residential development Planting proposals (sheet 1 of 2)			
Dwg.No. 05/101/01	v1.2	A1 @ 1/200	May 2014