





SAFETY, HEALTH AND ENVIRONMENTAL INFORMATION
Refer to the relevant Construction (Design and Management) documentation where applicable.
It is assumed that all works on this drawing will be carried out by a competent contractor, working where appropriate to an approved method statement.


1. THIS DRAWING TO BE READ IN CONJUNCTION WITH ALL RELEVANT DRAWINGS AND SPECIFICATIONS.
2. IT IS INTENDED THAT THE PROPOSED CROSSING IS FOR USE BY PEDESTRIANS AND CYCLISTS. AT PRESENT THE EXISTING FOOTWAYS ARE NOT DESIGNATED FOR USED BY CYCLISTS. IT IS ASSUMED THAT FUTURE UPGRADES WILL BE MADE TO THE EXISTING FOOTWAYS OUTSIDE OF THIS PROJECT SCOPE.
3. THE ARRANGEMENT OF THE CROSSING TO BE IN ACCORDANCE WITH LTN 2/95 'THE DESIGN OF PEDESTRIAN CROSSINGS' AND TAL 10/93 'UNSEGREGATED CROSSING FOR PEDESTRIANS AND CYCLISTS' AND IN ACCORDANCE WITH THE 'TRAFFIC SIGNS REGULATIONS AND GENERAL DIRECTIONS 2002'.
4. ALL WORKS SUBJECT TO DETAILED DESIGN AND AGREEMENT WITH STATUTORY UNDERTAKERS AND HIGHWAY AUTHORITY. ADDITIONAL WORKS MAY BE REQUIRED (e.g. PROVISION OF HIGH FRICTION / ANTI SKID SURFACING)
5. DETAILS AND EXCAT LOCATIONS OF BUS SHELTERS TO BE AGREED.
6. LAYOUT SHOWN DOES NOT TAKE INTO ACCOUNT ANY ADJUSTMENTS OR UPGRADES THAT MAY BE REQUIRED TO THE EXISTING STREET LIGHTING.

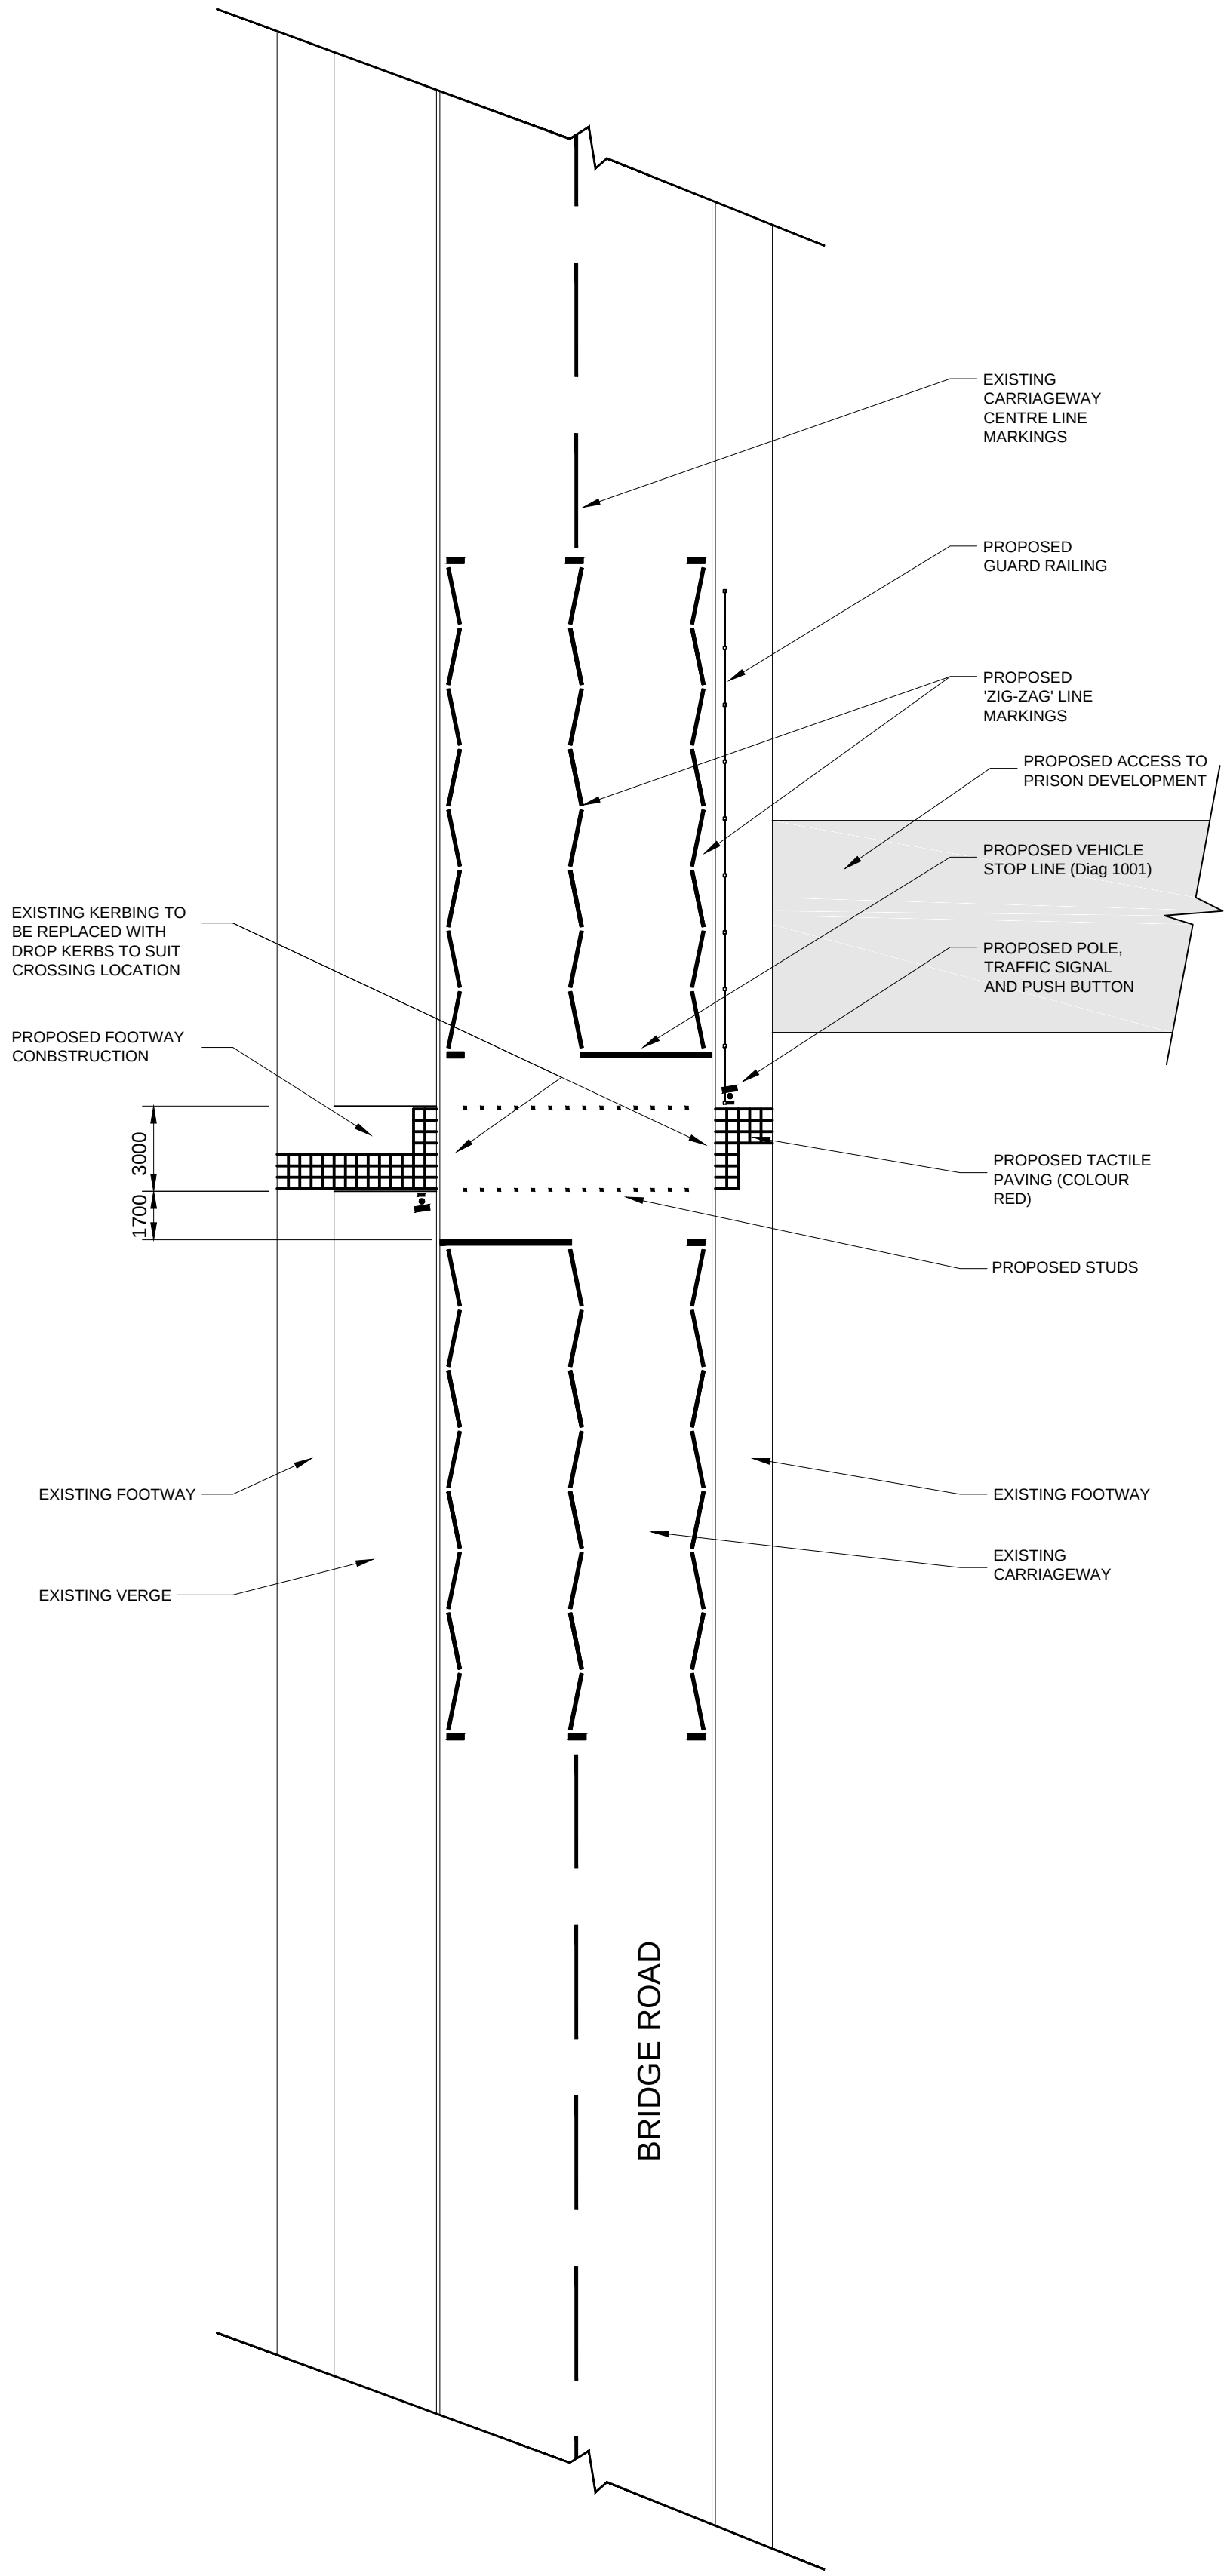

PEDESTRIAN AND CYCLIST CROSSING
GENERAL ARRANGEMENT
SCALE 1:200

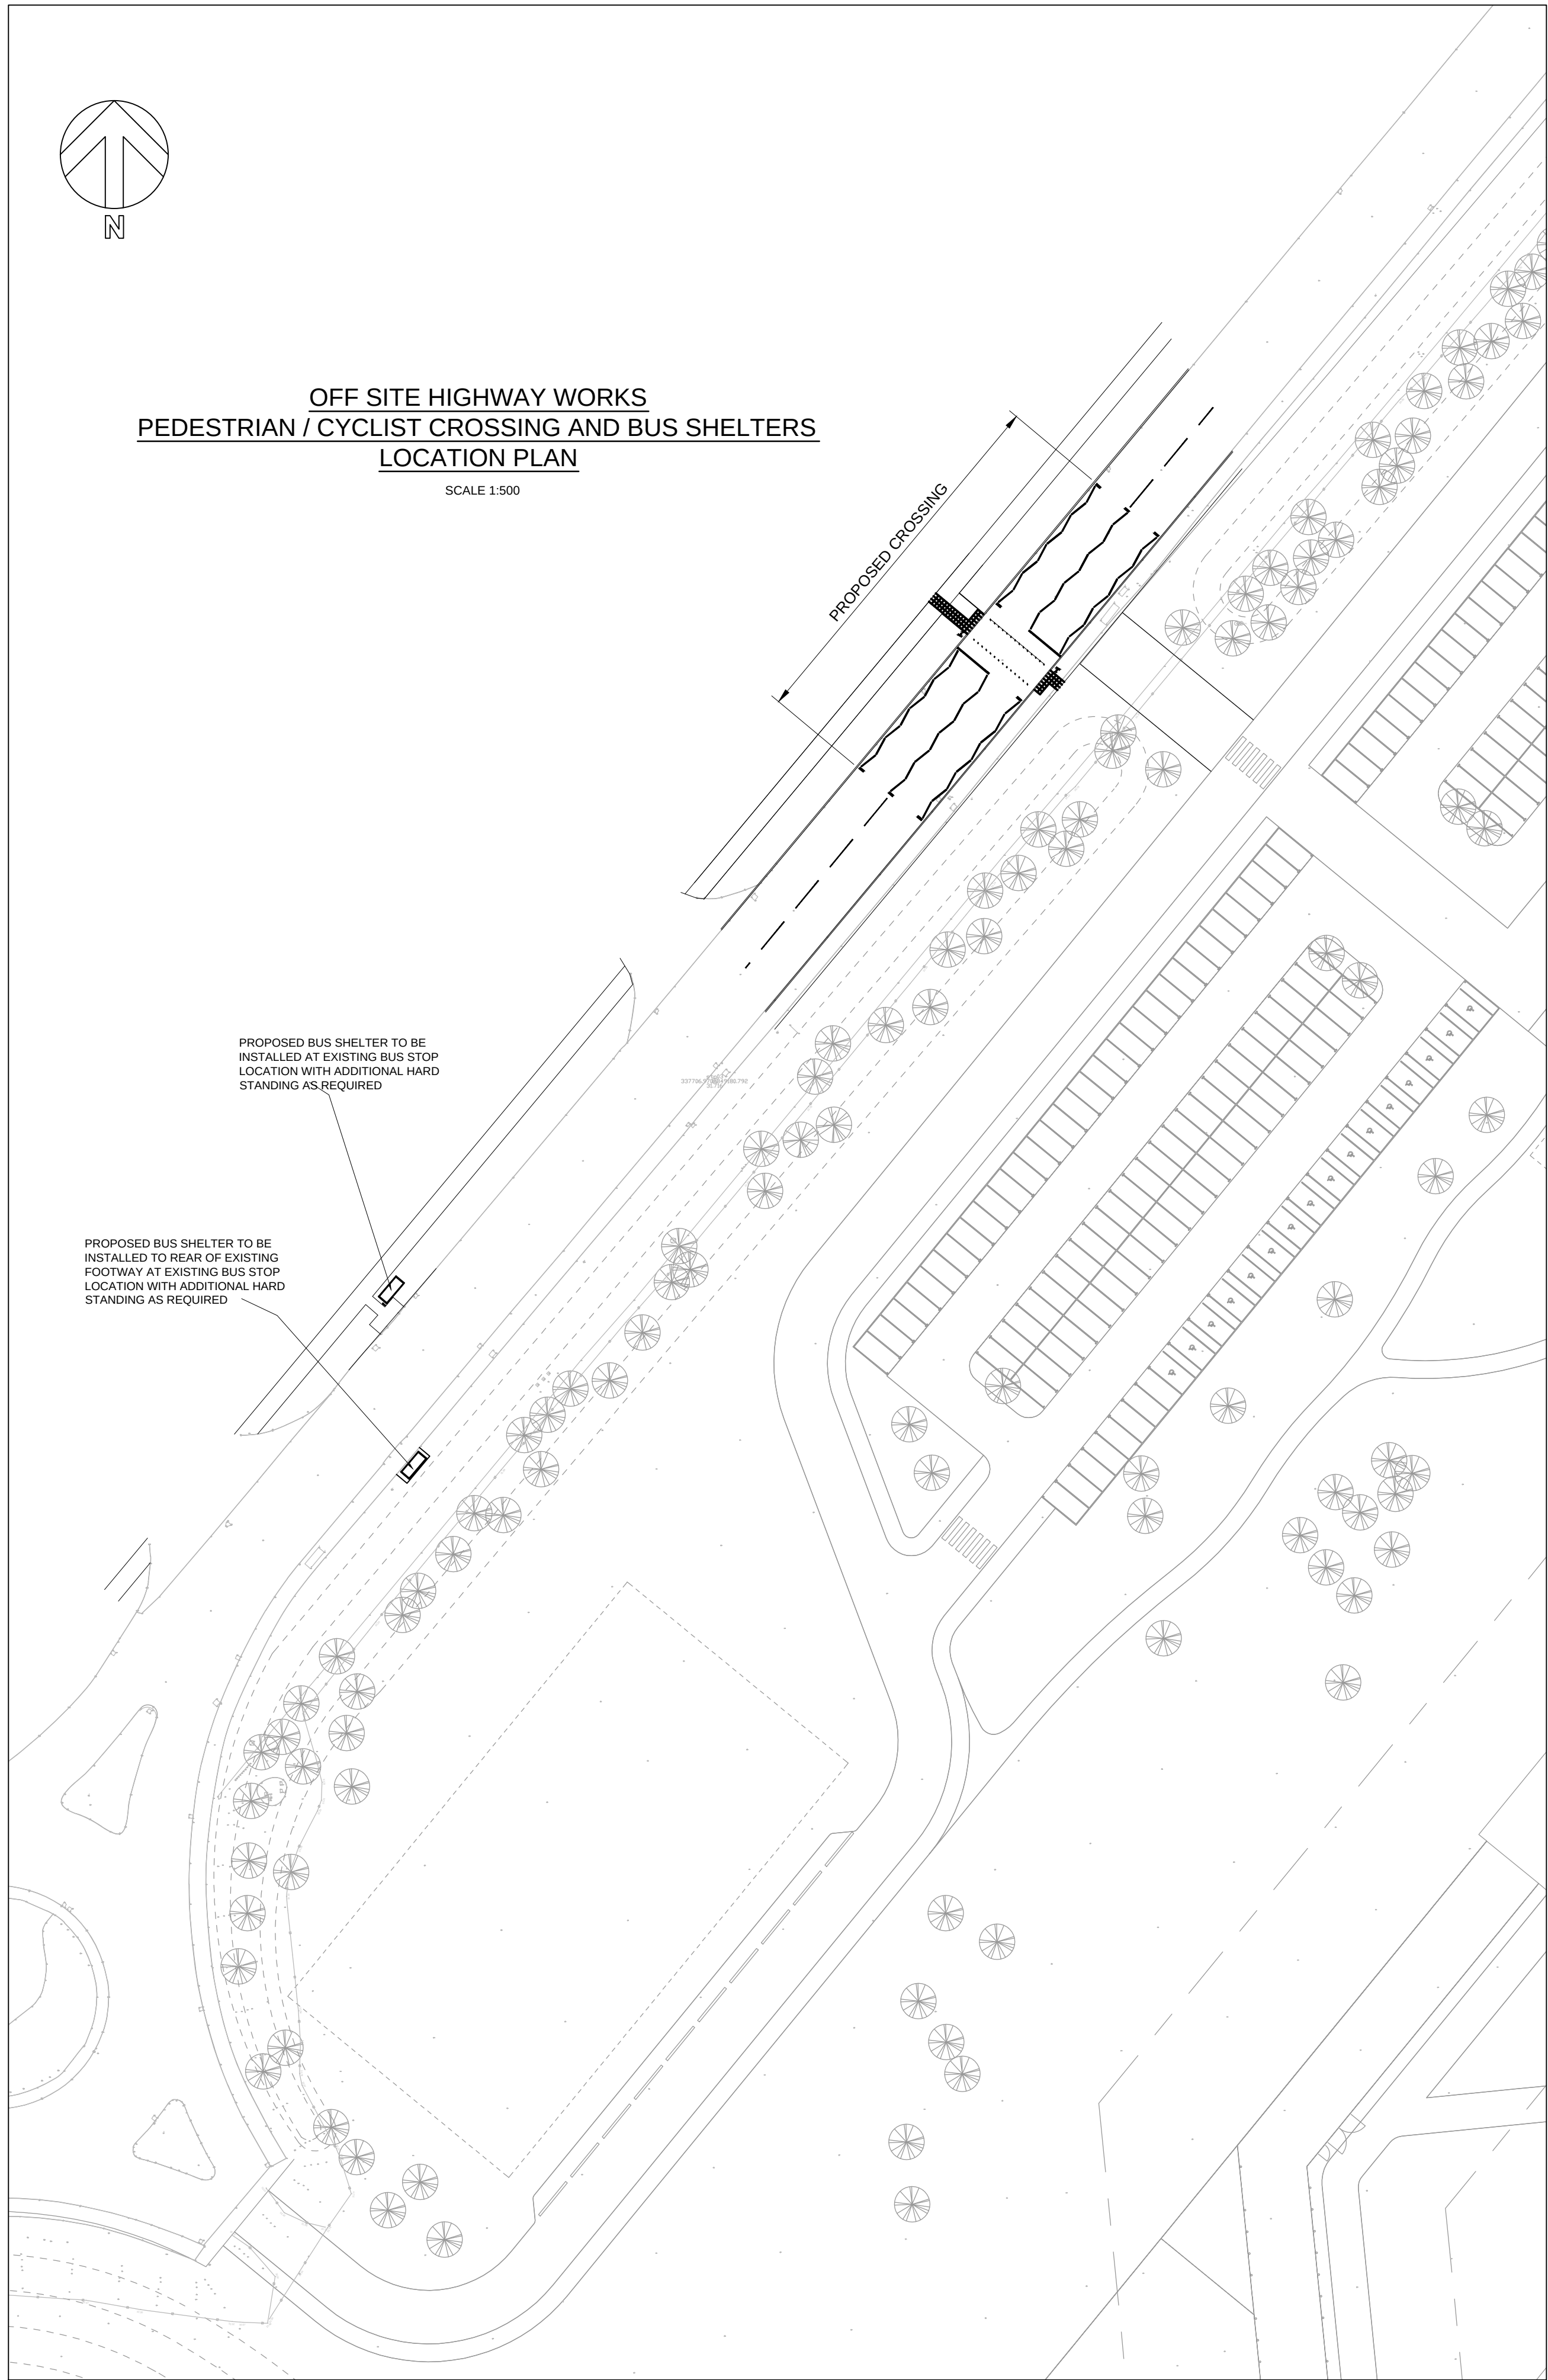

Revision	Description	Date
----------	-------------	------

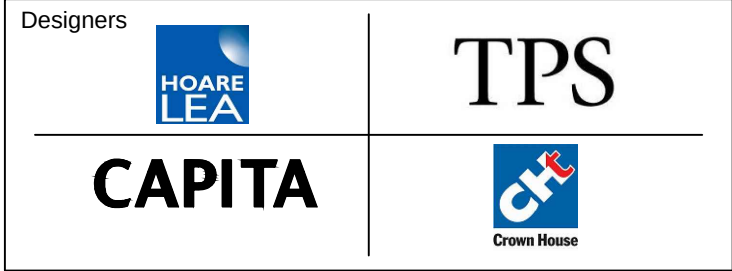

Project
North Wales Prison

Title
BRIDGE ROAD
OFF SITE HIGHWAY UPGRADES
GENERAL ARRANGEMENT

DRAWING STATUS:
FOR INFORMATION

Project No. 060692-018	Scale & Size 1:250	Revision P01
Drawing Identifier NWP-CE-TPS-099-DR-XX-5003		