


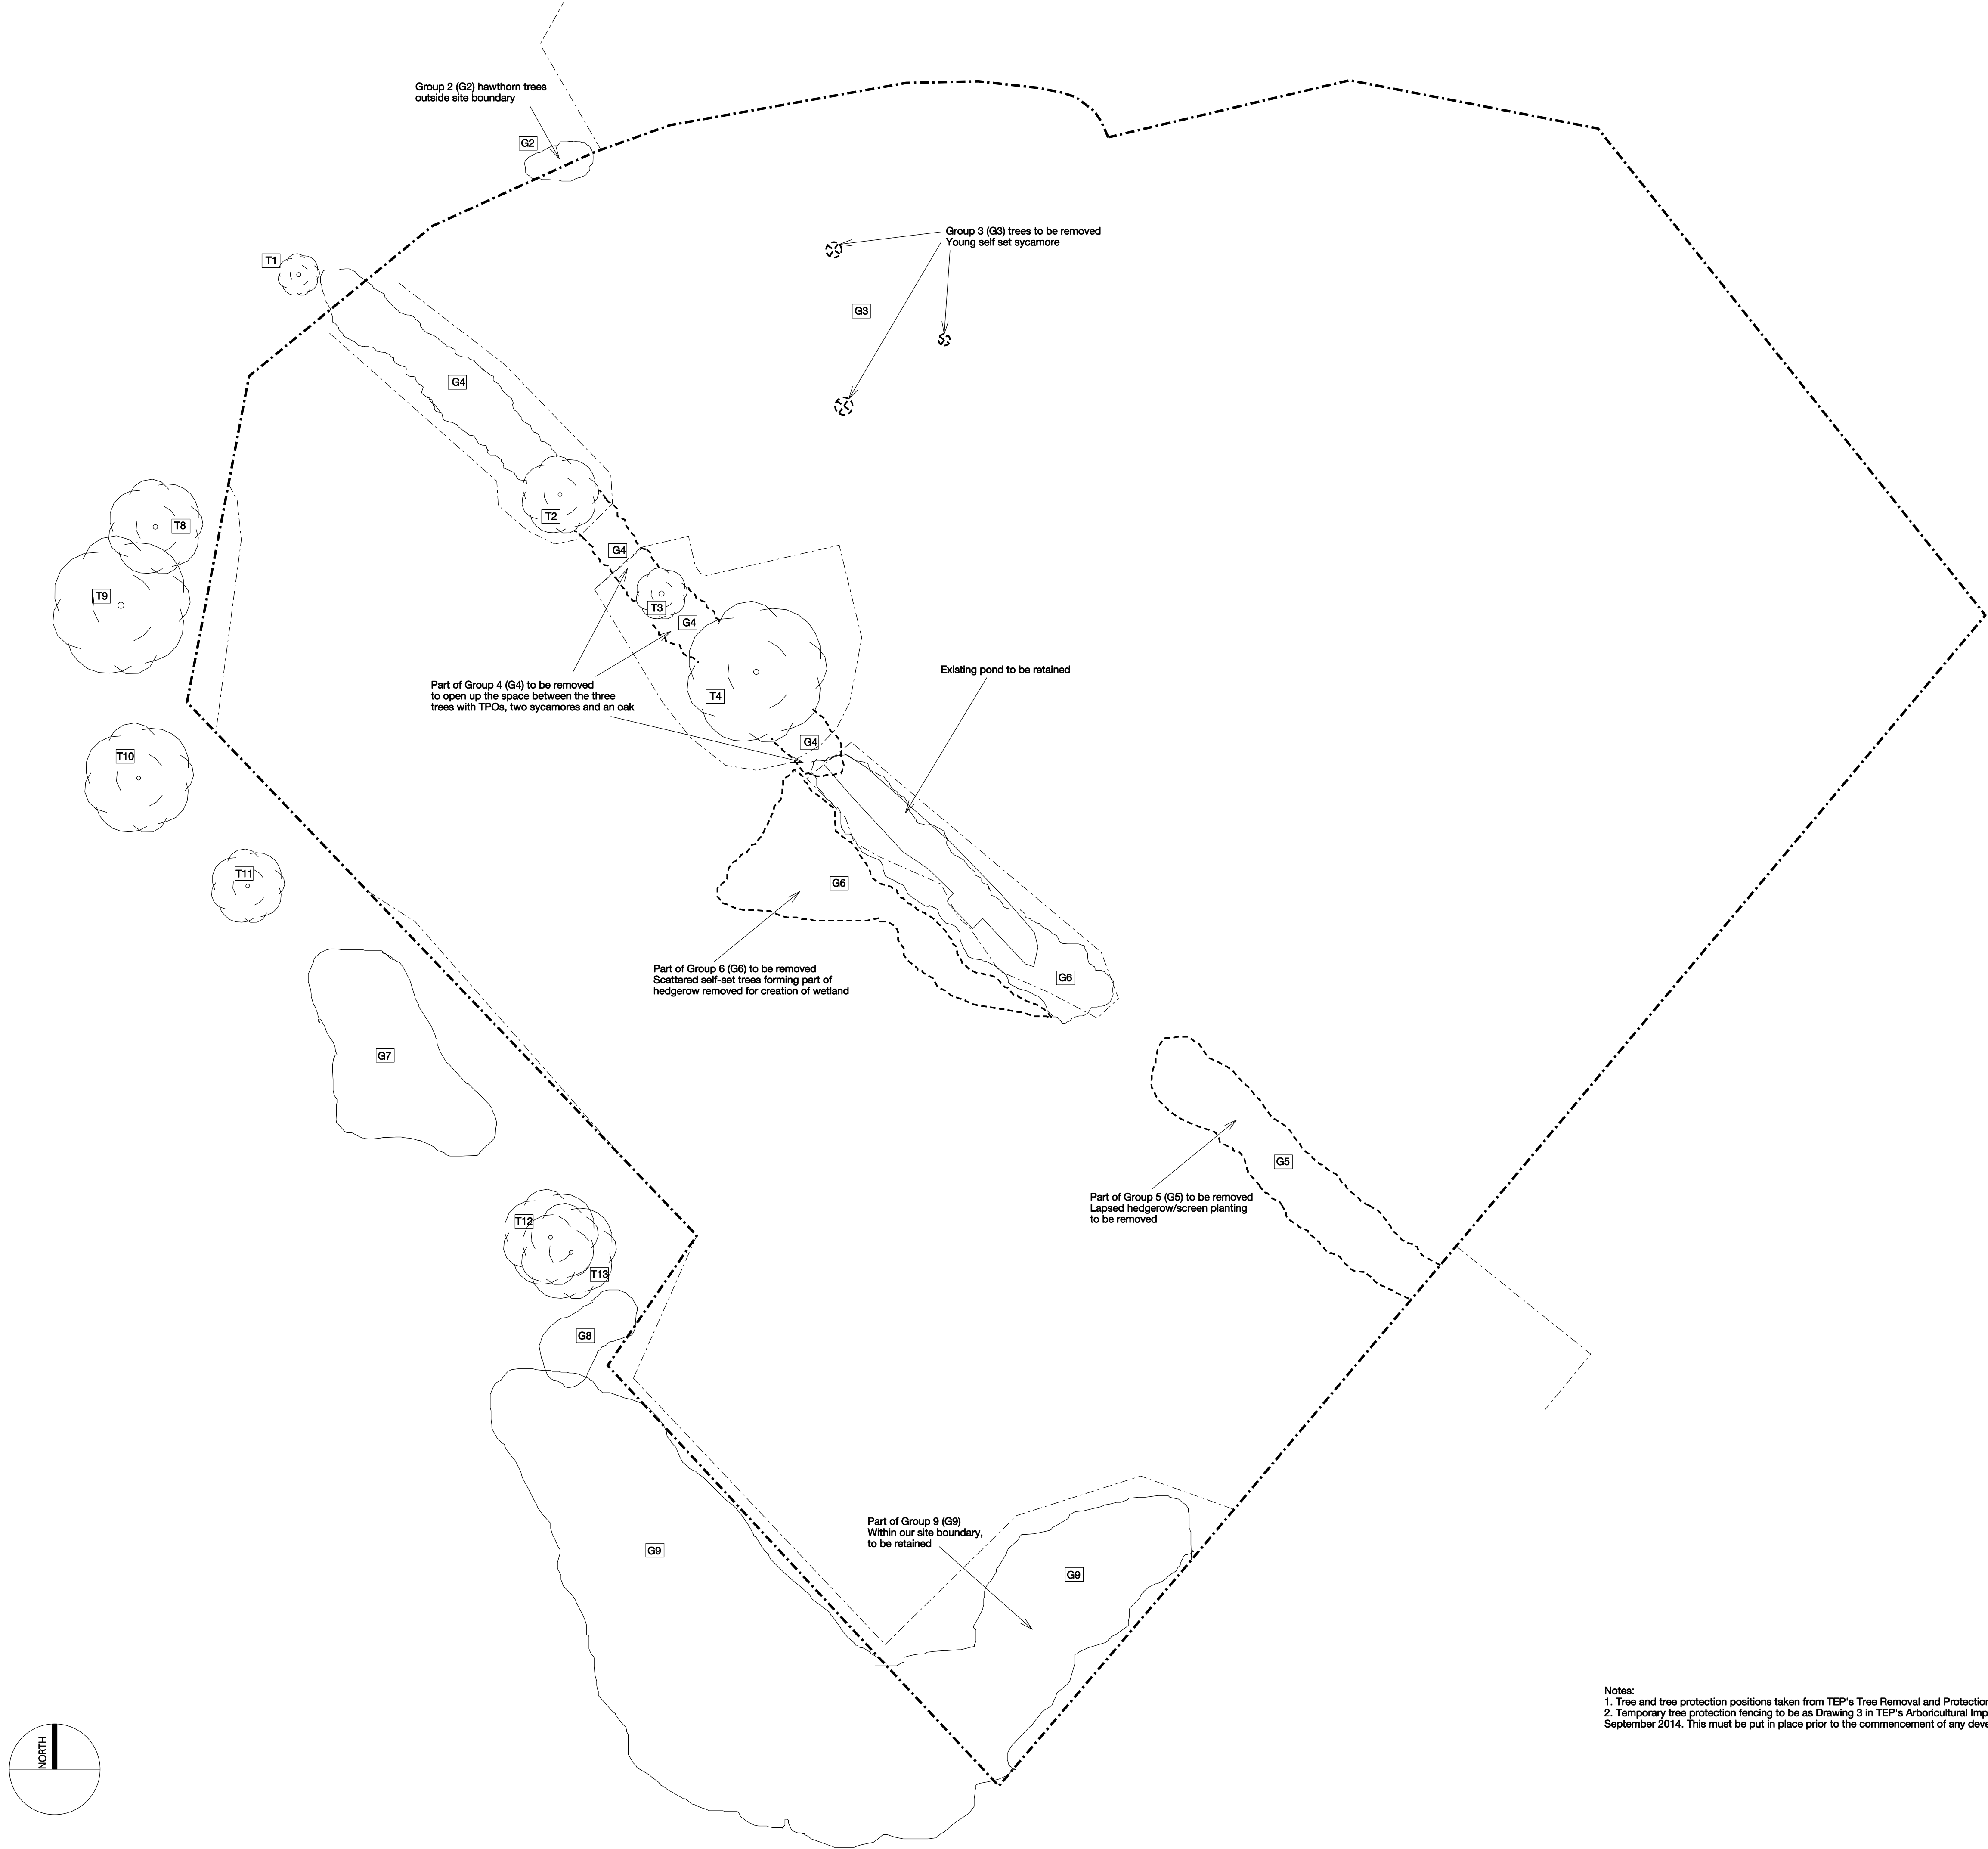

Notes:

DO NOT SCALE. Use figured dimensions only.

The Contractor is requested to check all dimensions before the work is put to hand.

This drawing must only be used for the purpose for which it is supplied and its contents must not be reproduced for any purpose without written permission.

This drawing and all associated designs remain the copyright of Carolyn Willitts Design Ltd.

All discrepancies to be reported to the landscape architect before manufacture or construction.

Carolyn Willitts Ltd is a limited company registered in England/Wales, No. 8054283

Tree Protection Fencing
(Notes 1 and 2)

Tree to be removed

Hedgerow to be removed

Notes:

1. Tree and tree protection positions taken from TEP's Tree Removal and Protection Plan, September 2014.

2. Temporary tree protection fencing to be as Drawing 3 in TEP's Arboricultural Impact Assessment, September 2014. This must be put in place prior to the commencement of any development works.

Revision	A	Issued for Planning	05.09.14

CarolynWillittsDesign

Carolyn Willitts Design Ltd
7 Malton Avenue
Manchester
M21 8AT

Tel: 07971 415162
info@carolynwillitts.co.uk

Project
Western Gateway, Wrexham

Title
Tree Protection and Removal Plan

Date
August 2014

Issued for
Comment

Drawing No.
1406-04A

Scale
1:500 @ A1