


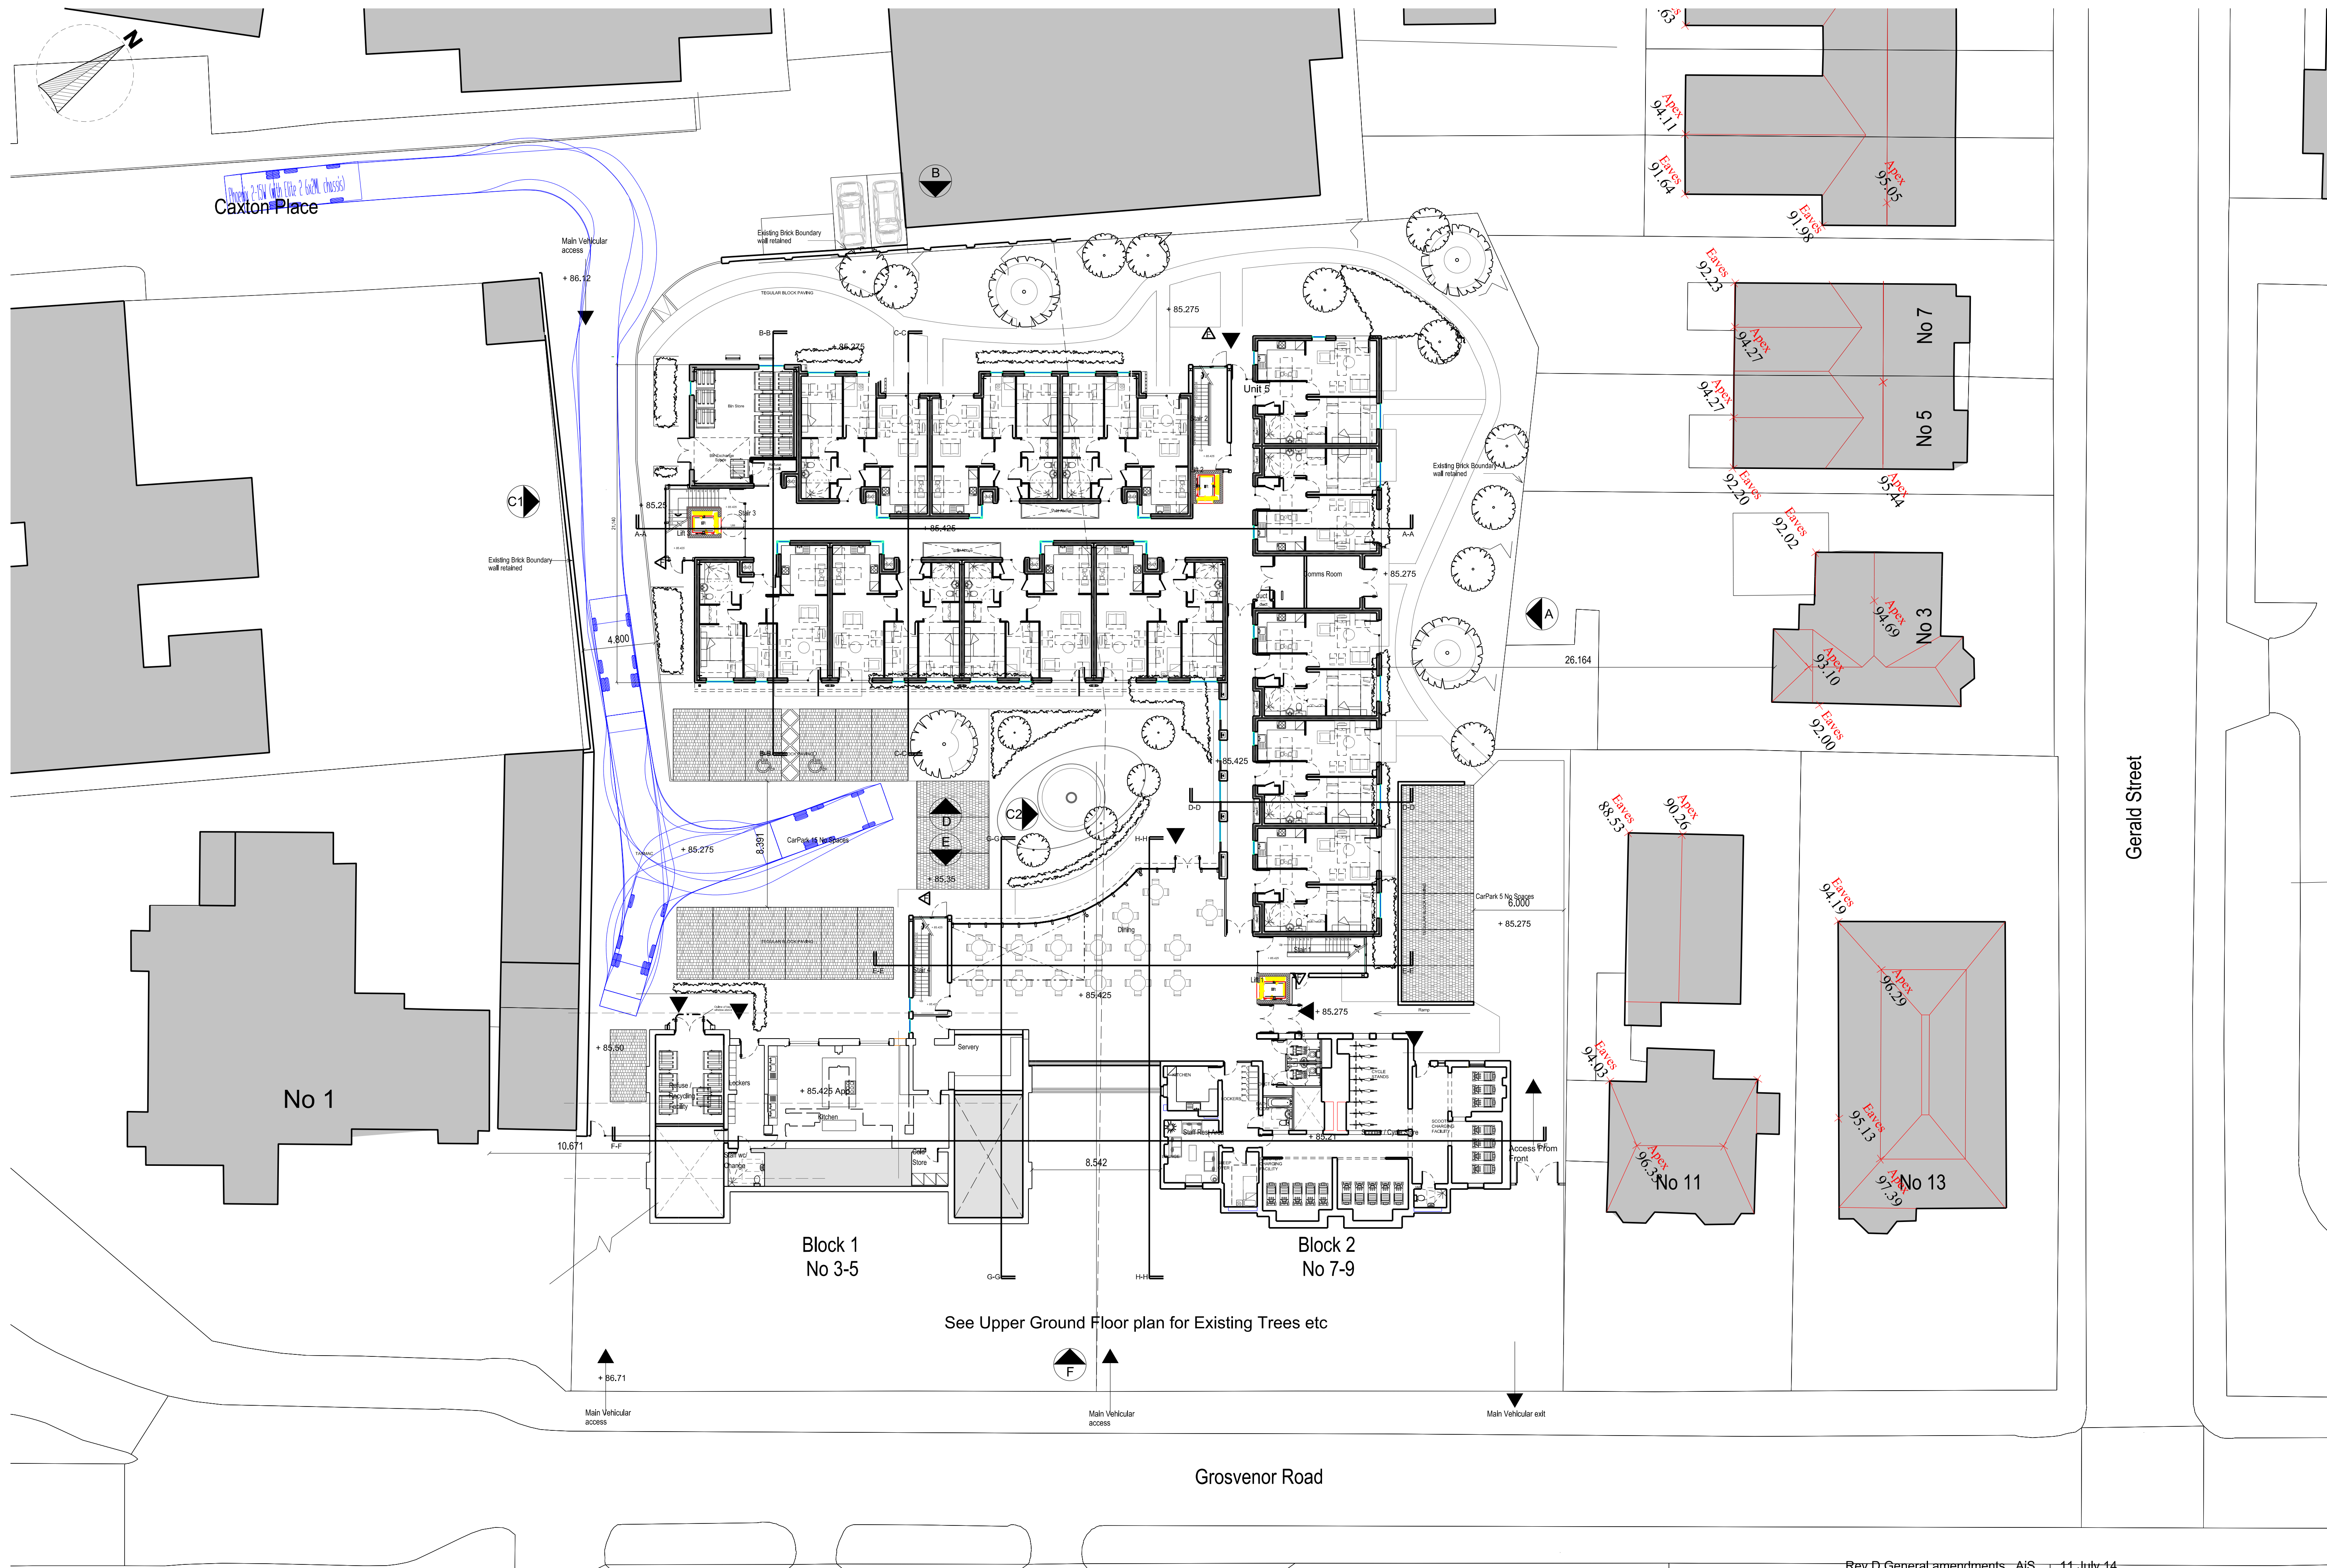

Rev D General amendments - AJS 11 July 14
Rev C Plan amended JJ May 14
Rev B Plan amended CG Nov 13
Rev A Plan amended CG August 13

PROJECT
3-9 Grosvenor Road,
Wrexham, LL11 1DB

TITLE
Proposed Lower Ground Plan

JOHN MCCALL ARCHITECTS LTD
No.1 Arts Village, Henry Street, Liverpool L1 5BS Tel: 0151 707 1818 Fax: 707 1819
Old Coop Building, Church Street, Hayfield, SK22 2JE e-mail: admin@johnmccall.co.uk

SIDE		STATUS	
A1		Planning	
PROJECT No	1449	DRAWING No	L07D
DRAWN by	CG	CHECKED	...
DATE	June 13	SCALE (1:100)	1:200