


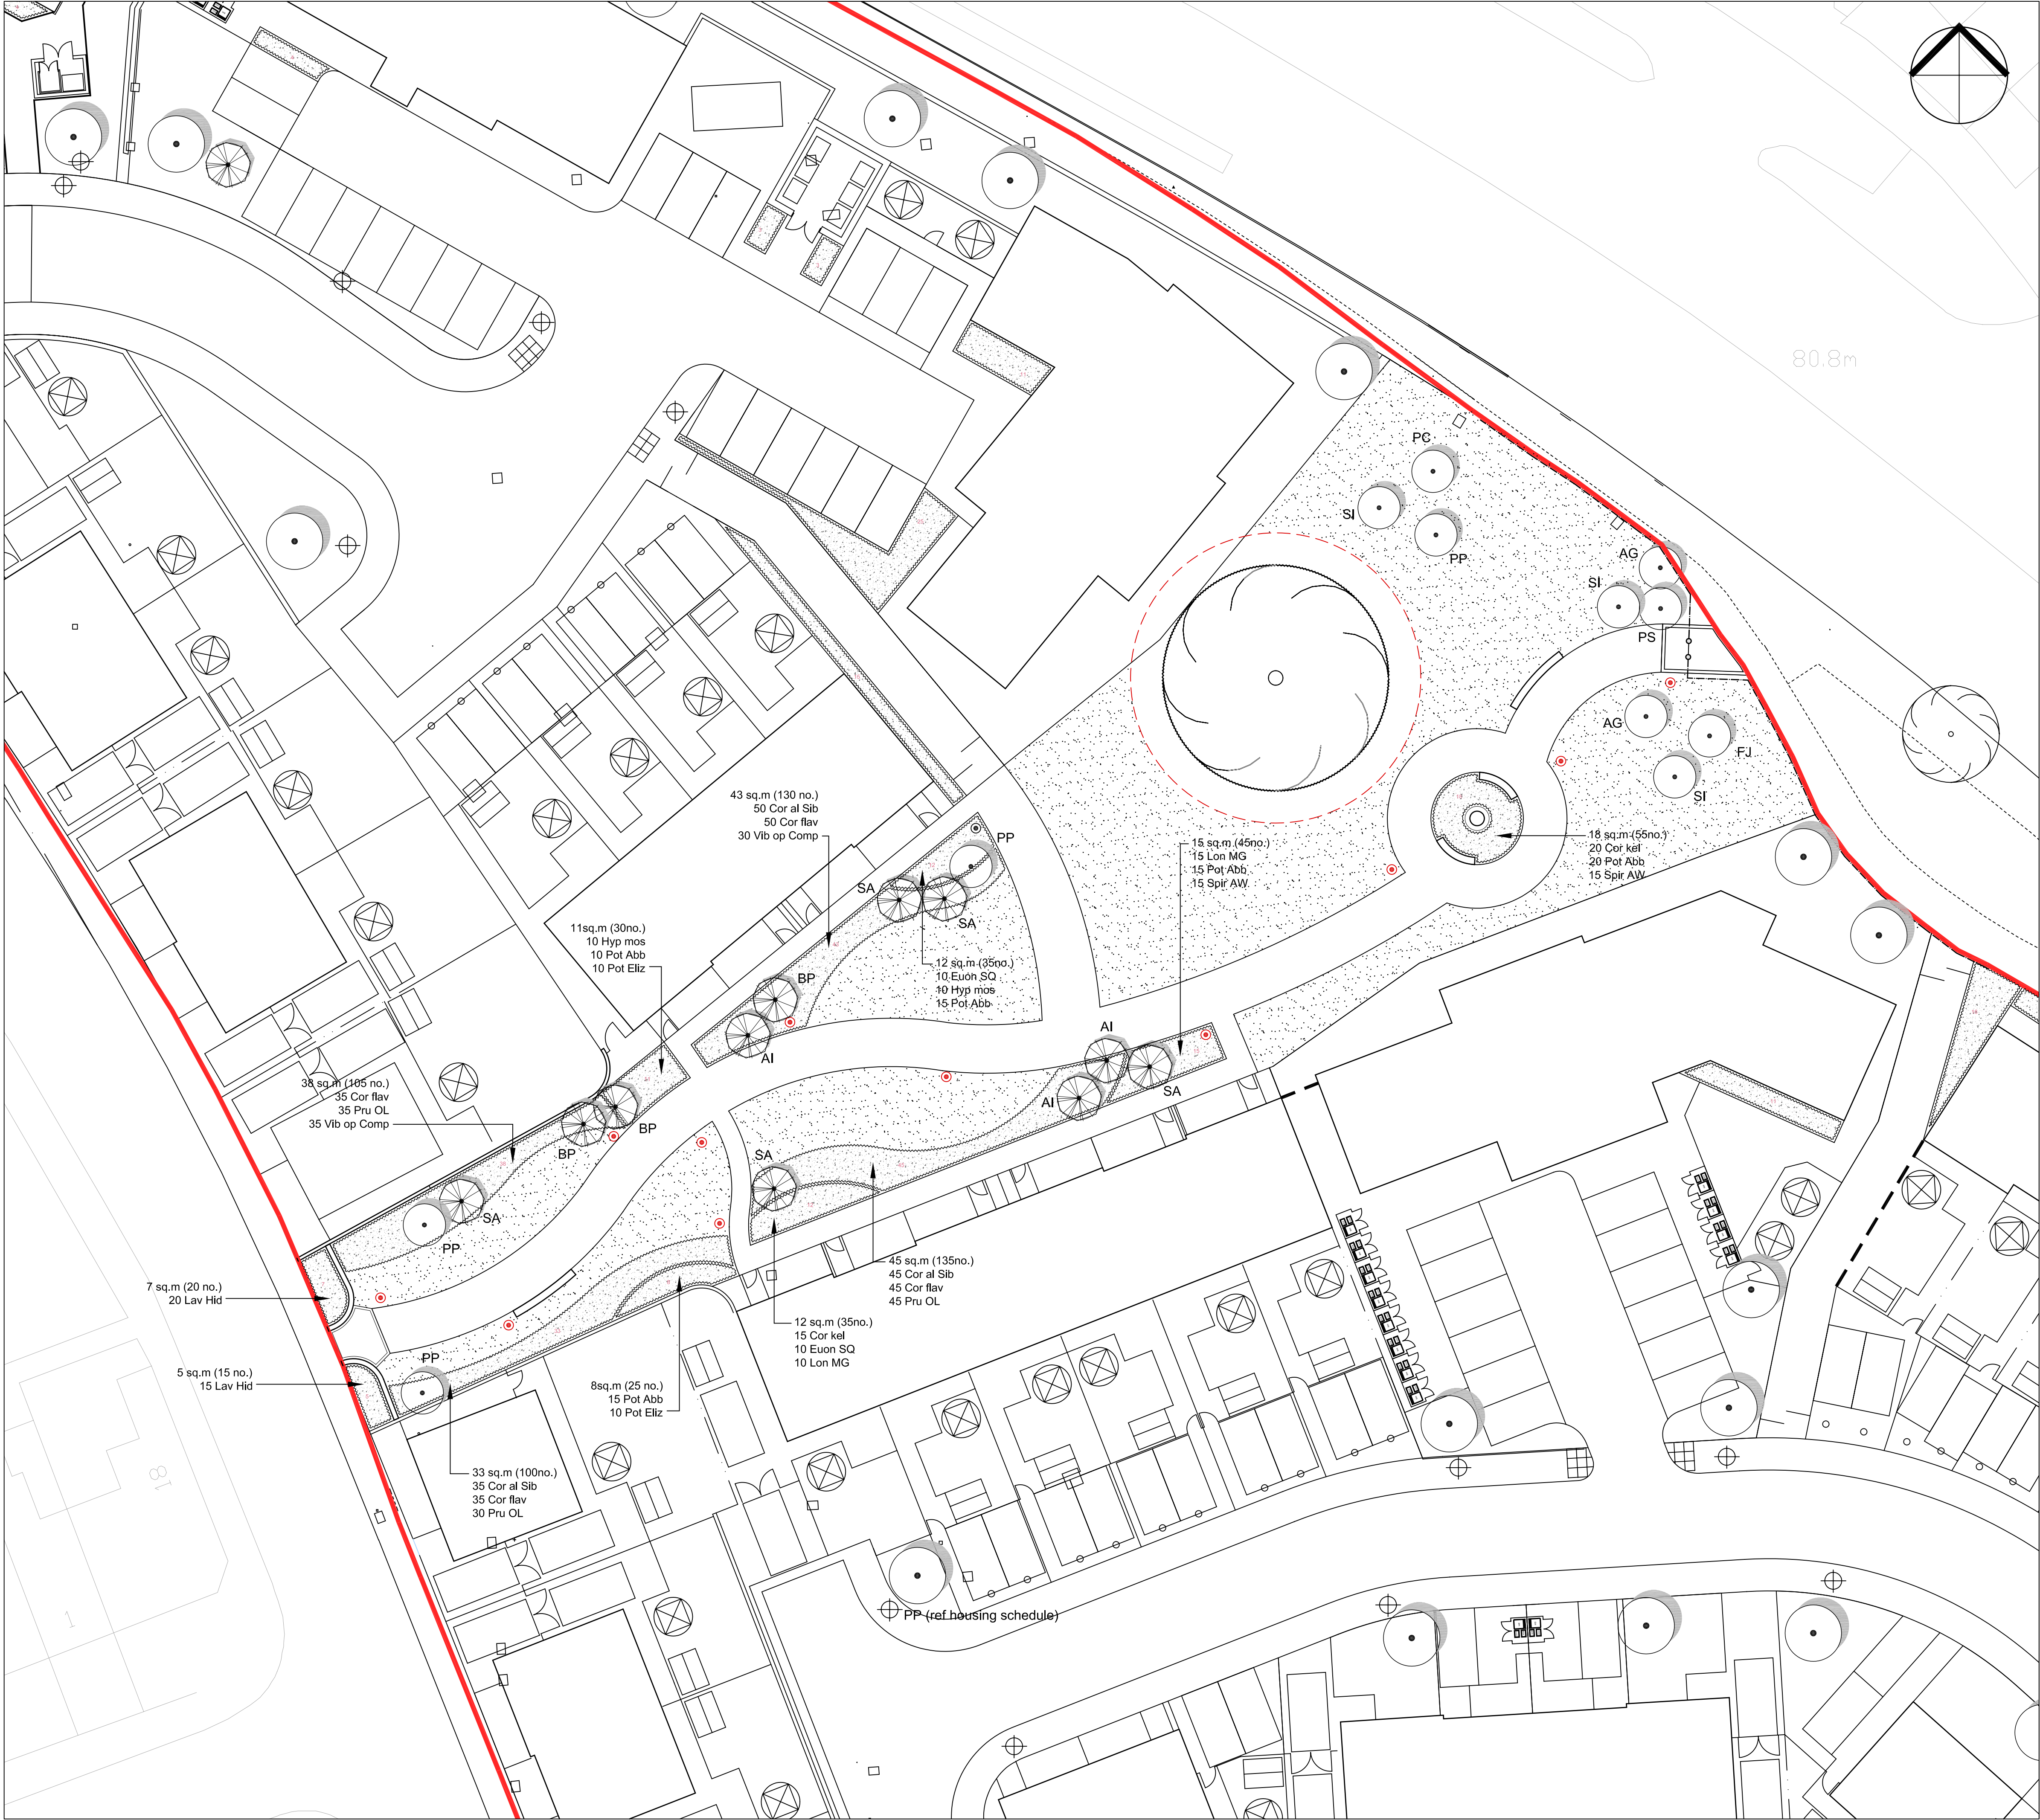


Planting schedule (Amenity area only)				
Amenity shrub planting	Height	Grown	No.	Notes
Cornus alba Sibirica	60-90cm	BR	130	1+2
Cornus flaviramea	60-90cm	BR	165	1+2
Cornus kelseyi	20-30cm	PG 2L	35	Bushy
Euonymus Silver Queen	20-30cm	PG 2L	20	Bushy
Hypericum moserianum	30-40cm	PG 3L	20	min 3 leaders
Lavandula Hidcote	20-30cm	PG 2L	35	Bushy
Lonicera pileata May Green	30-40cm	PG 2L	25	Bushy
Prunus Otto Luyken	30-40cm	PG 2L	110	Branched
Potentilla Abbotswood	20-30cm	PG 2L	75	Bushy
Potentilla Elizabeth	20-30cm	PG 2L	25	Bushy
Spiraea Anthony Waterer	30-40cm	PG 2L	30	Bushy
Viburnum opulus Compactum	60-90cm	PG 2L	65	Branched

Note: All amenity shrub material to be planted at average 3 plants per sq.m and native mix shrubs at 2/sq.m unless otherwise indicated. All plant material to be planted in single species groups of 3,5,7no. in bold interlocking drifts.

Extra Heavy Standard Trees				
	Girth	Grown	No.	Notes
AG Alnus glutinosa Laciniata	14-16cm	Air PG	2	ground anchor
FJ Fraxinus jaspidea	14-16cm	Air PG	1	ground anchor
PC Pyrus Chanticleer	14-16cm	Air PG	1	ground anchor
PP Prunus avium Plena	14-16cm	Air PG	4	ground anchor
PS Prunus Snow Goose (Umineko)	14-16cm	Air PG	1	ground anchor
SI Sorbus intermedia	14-16cm	Air PG	3	ground anchor

Note: All trees to be evenly matched.

Feathered trees				
	Height	Grown	No.	Notes
AI Alnus incana	2.1-2.4m	OG	3	low stake
BP Betula pendula	2.1-2.4m	OG	3	low stake
SA Sorbus aucuparia	2.1-2.4m	OG	5	low stake

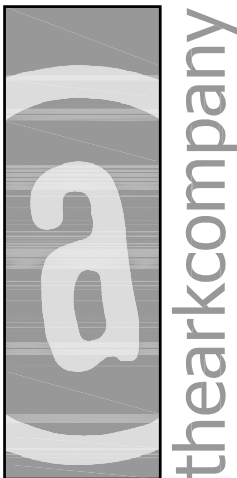

The Ark Company Landscape Architects

7 The Highway , Hawarden , Flintshire , CH5 3DG Tel.01244 534342

www.thearkcompany.co.uk info@thearkcompany.co.uk

ISP / Wales and West Housing Association

Land at Kingsmill Road ~ Wrexham

Proposed new housing

Central Amenity Area planting

Dwg.No. 02/180/02

v4

Scale 1/200

Nov 2011