


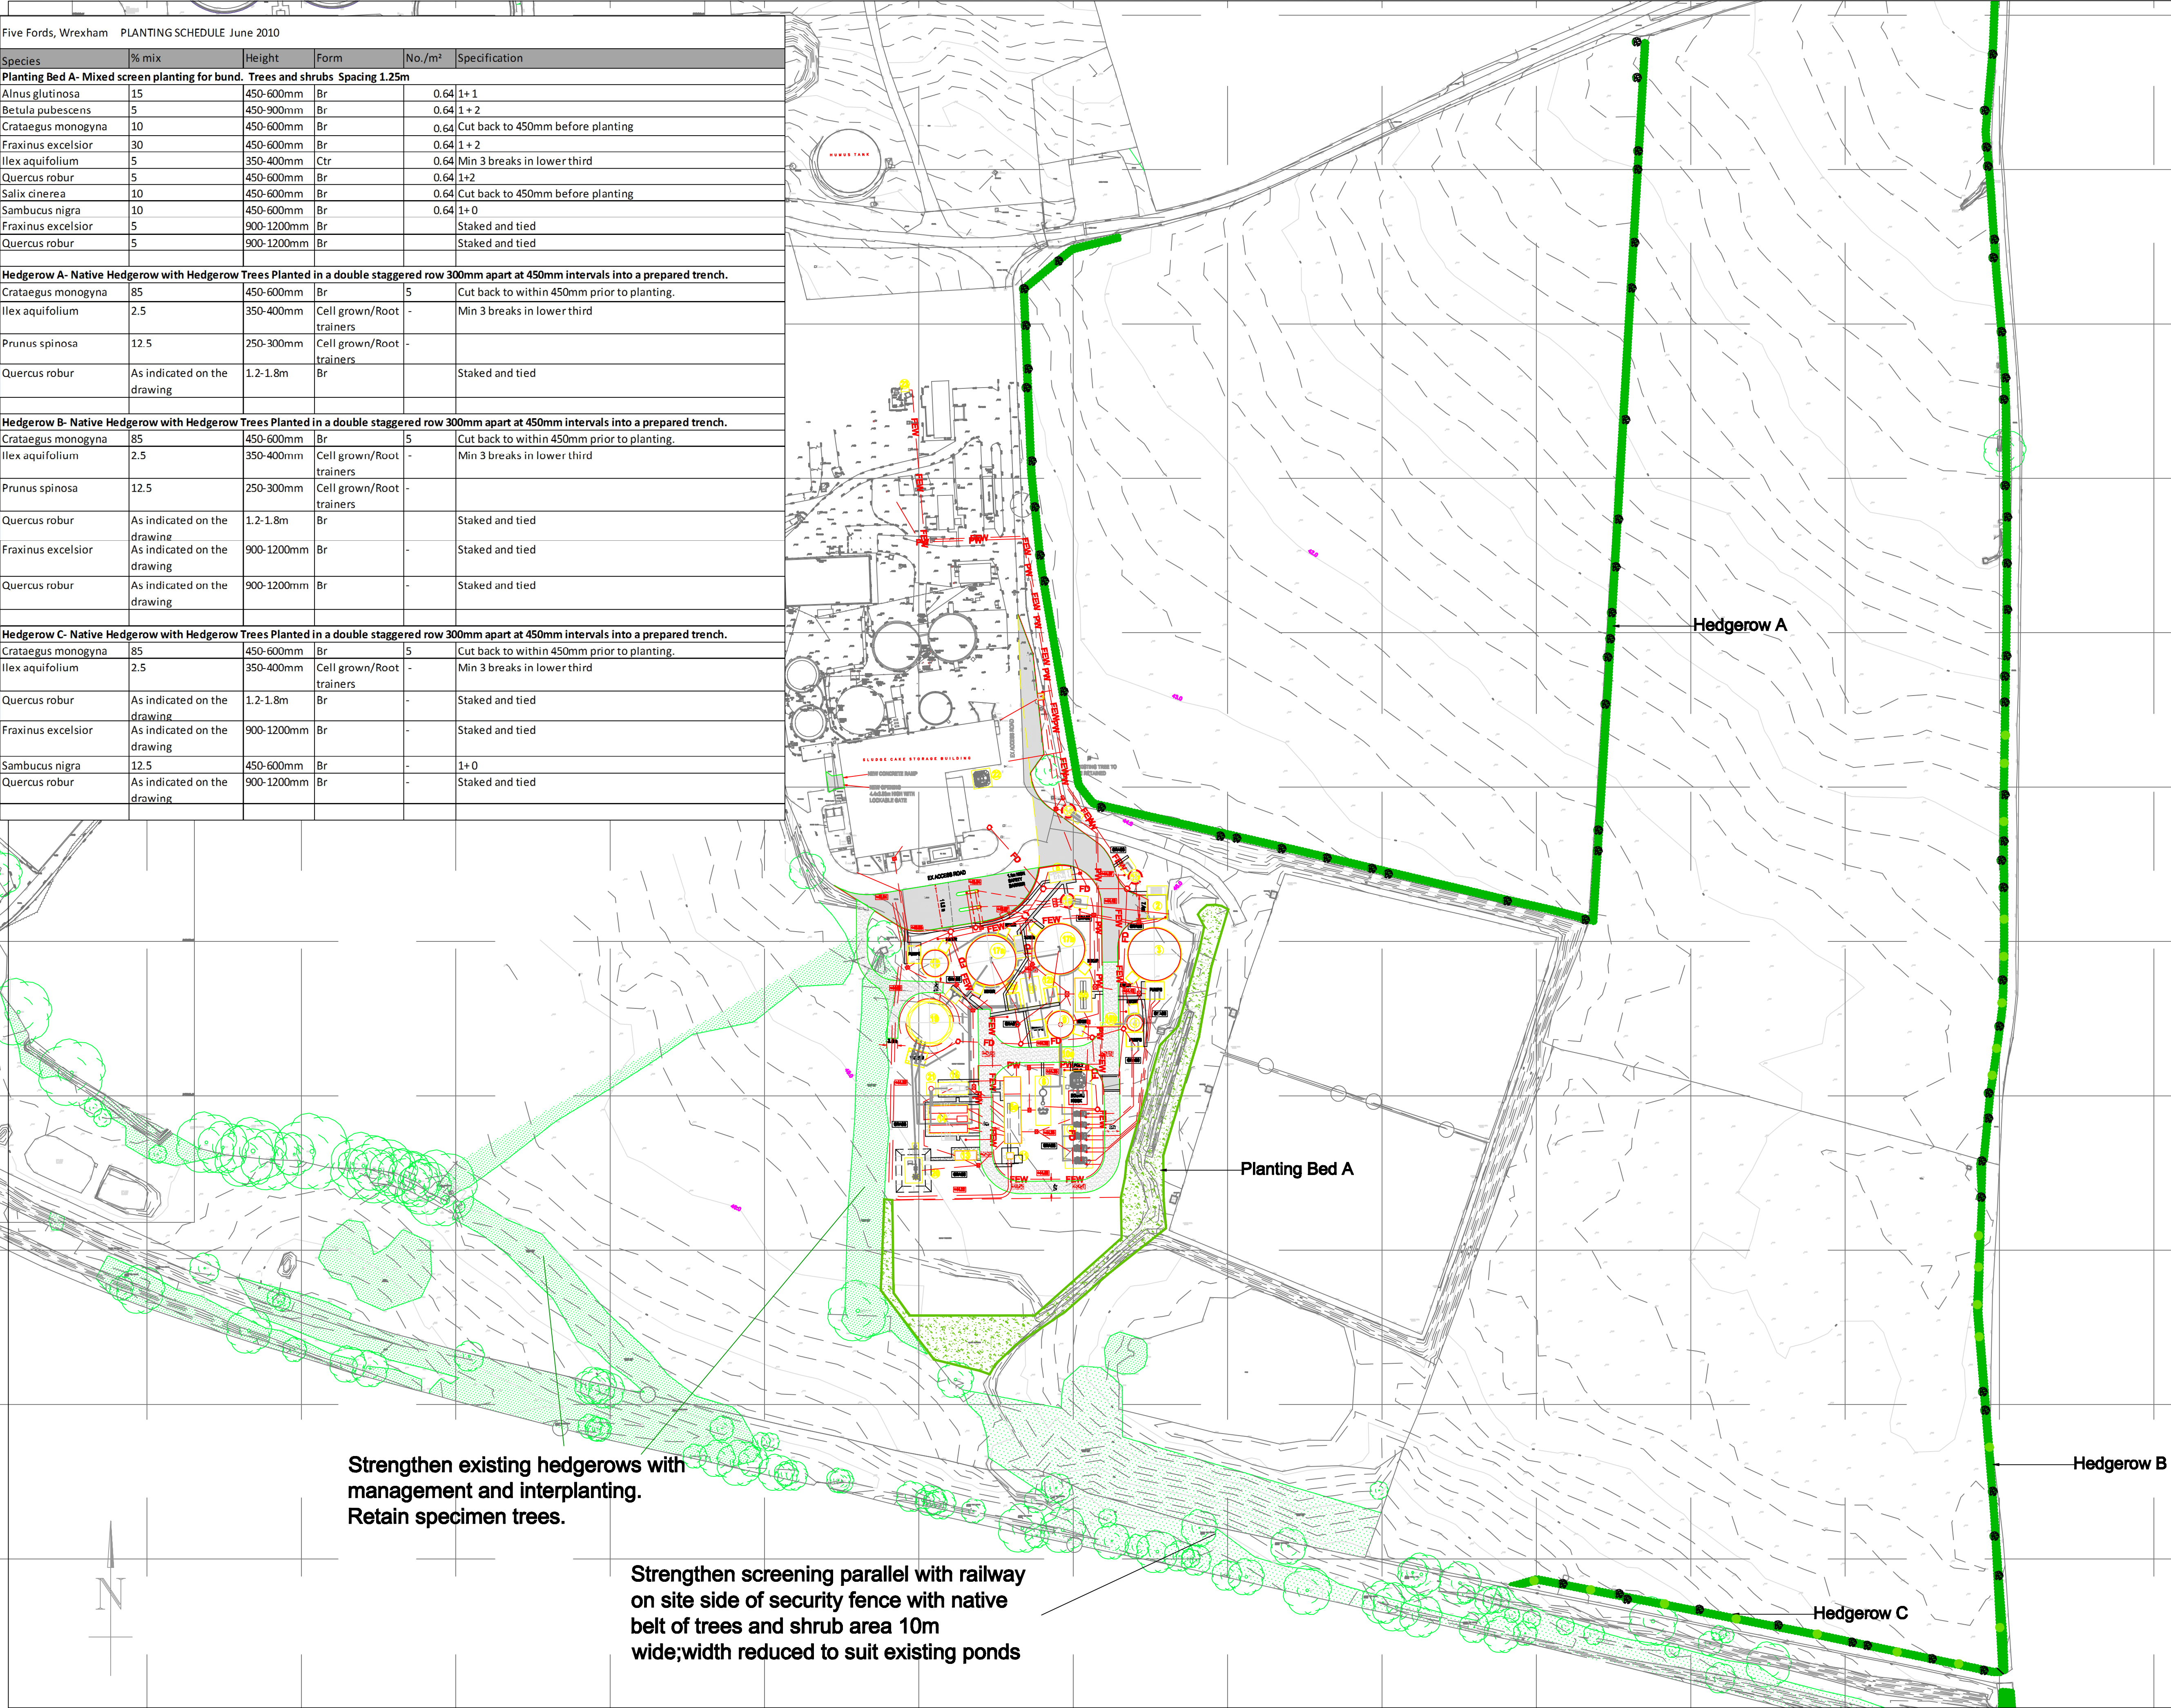

Key

Proposed native hedgerow with hedgerow trees (Standards)

Proposed native hedgerow trees (Light standards)

Proposed bund, with native planting as scheduled

1. Suggested landscape screening proposals as shown - to be integrated within ecological mitigation proposals and site management plan.

Note:
Indicative spot heights above existing ground level.

For details of bund refer to Aecom Drawing Reference 2480265_1000_2030 Dated 24.06.10 and 2480265_1000_2031 Dated 24.05.10

Final A	BT	JB	JB	29/06/10
Final	BT	JB	JB	14/06/10
Issue	Drawn	Checked	Approved	Date

Tirlun Barr

Chartered Landscape Architects
Tirlun Barr Ltd, Llandudno, Gwynedd, LL30 1JY
T: 01492 690933 F: 01492 580081

Client

DWR CYMRU
WELSH WATER

Project Title

North Wales AMP5 Program
Five Fords Sludge Treatment & Sustainable Energy

Drawing Title

Proposed Planting Plan

Drawing Number

09-21/PP/01

Size	Scale	Issue
A1	1:1000	Final A