

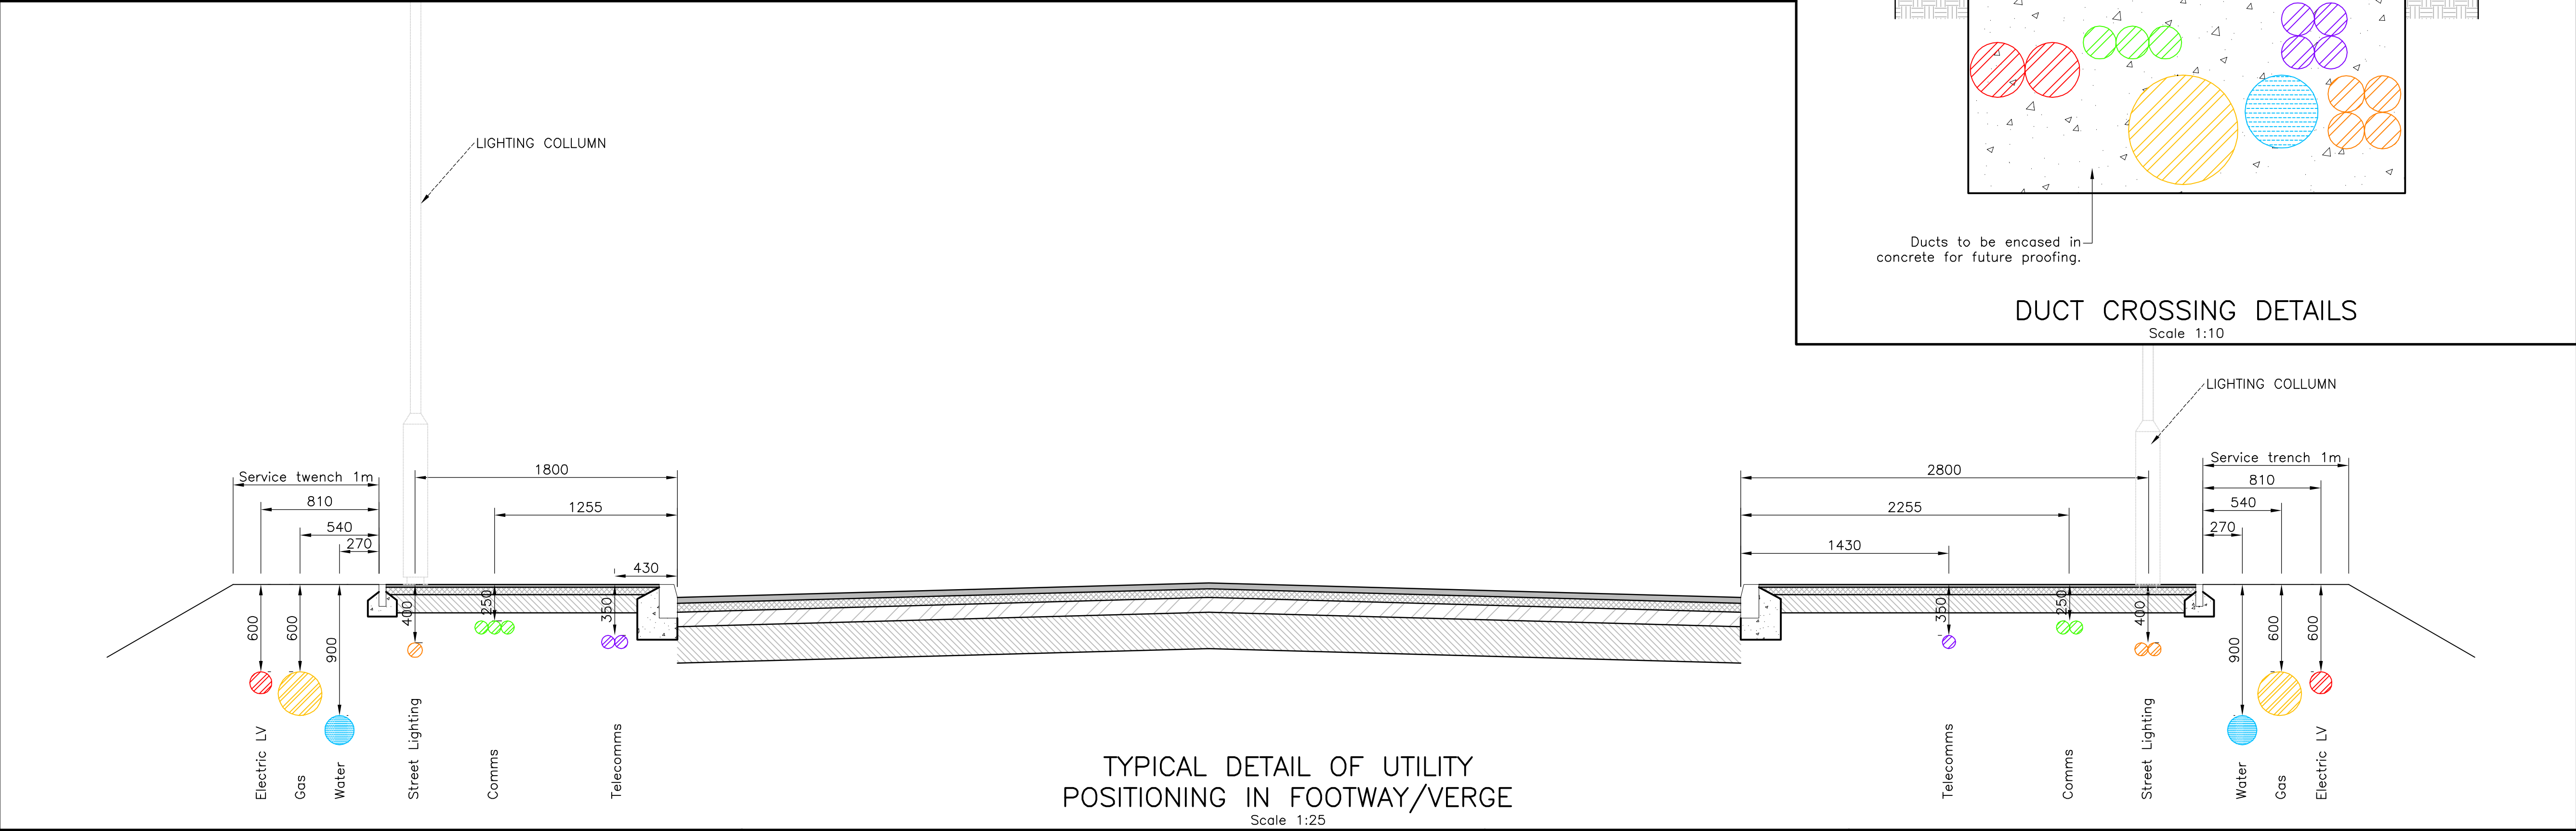


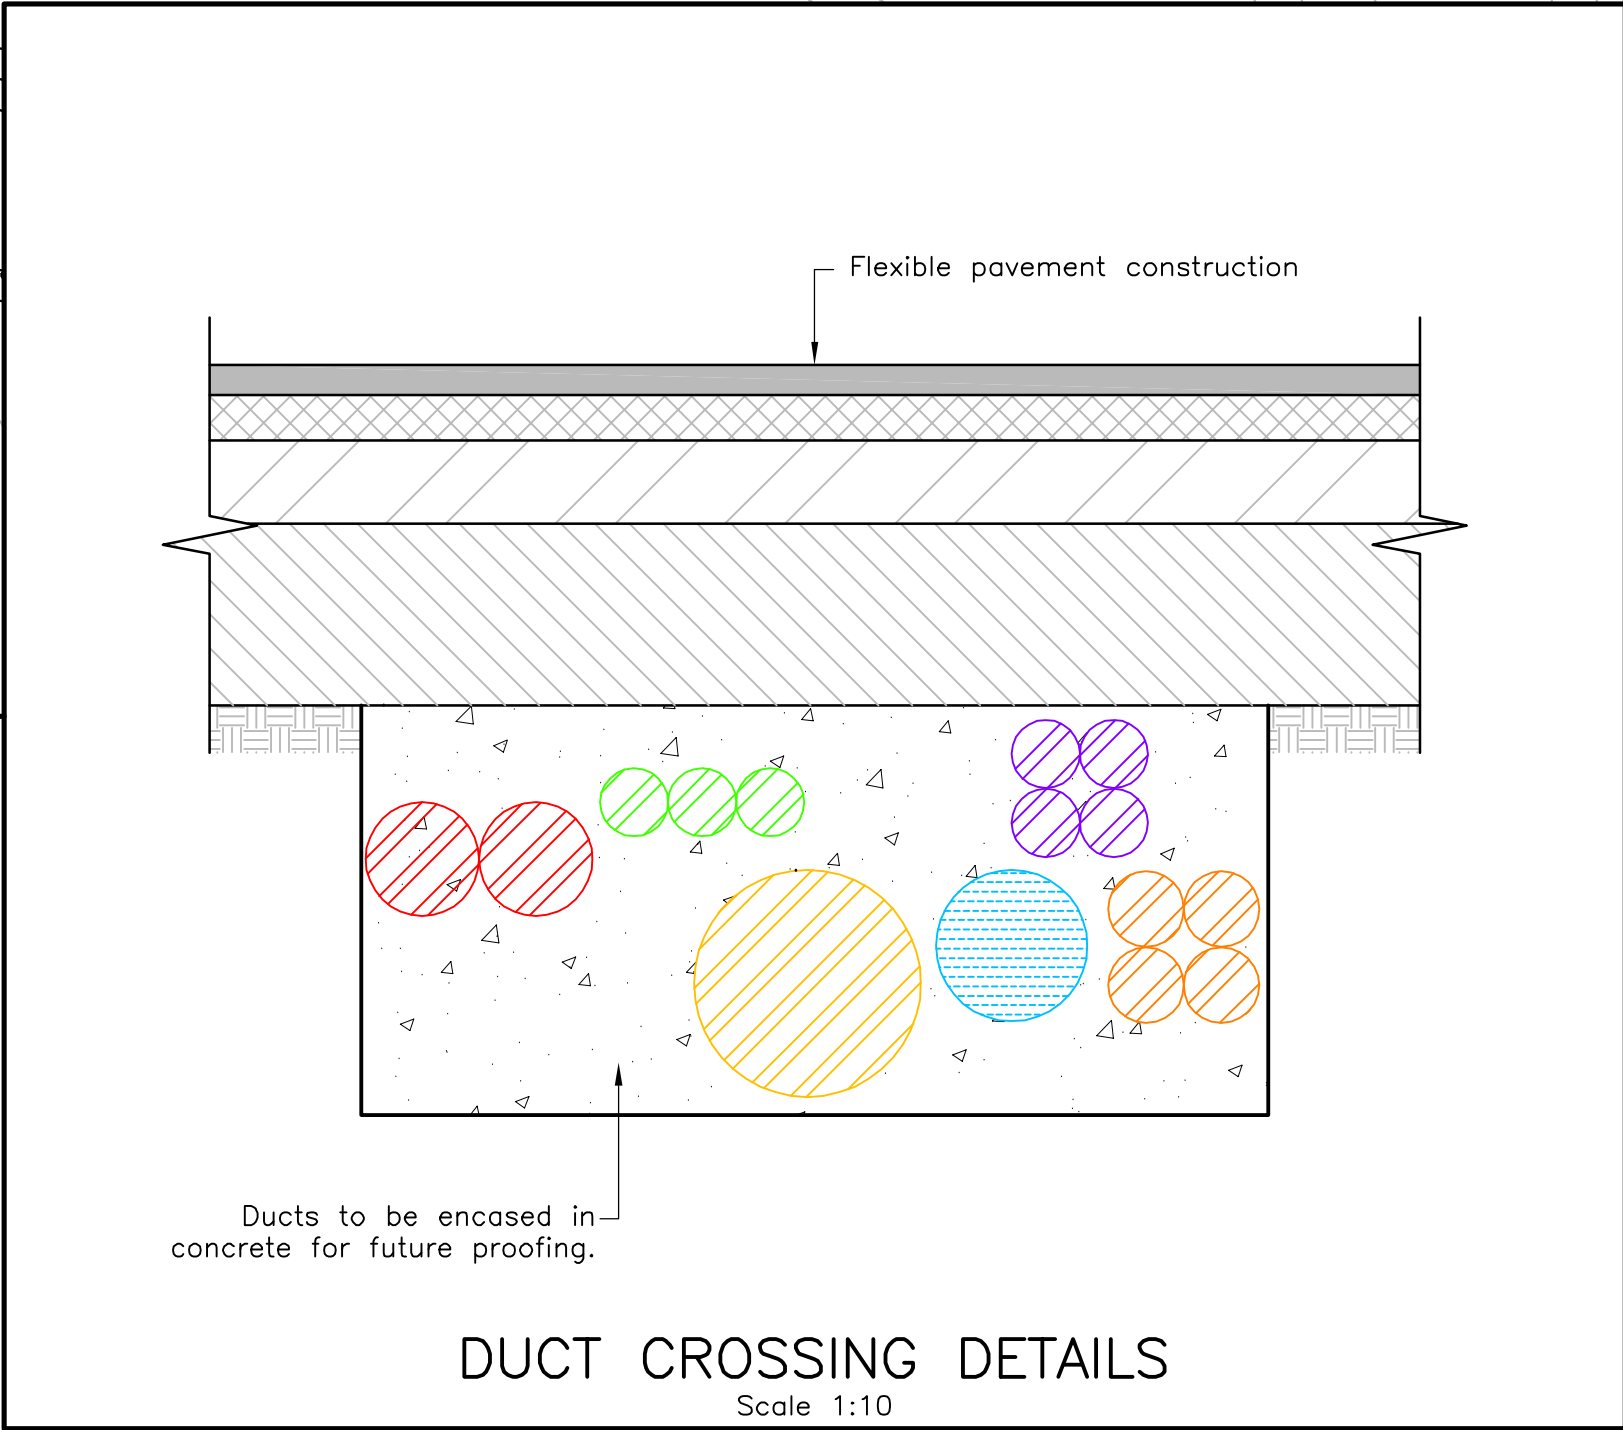

- NOTES**
1. This drawing should only be read in relation to the subject of the title. Other information shown on drawing is to be considered indicative only. Reference should be made to appropriate drawing series for other information.
 2. All dimensions are in millimetres unless specified otherwise.
 3. Do not scale from this drawing.
- KEY**
- Street lighting duct 100mmØ
 - Low voltage electricity duct 150mmØ
 - Telecomms duct 90mmØ
 - Comms duct 90mmØ
 - Gas duct 300mmØ
 - Water duct 200mmØ
 - Stats crossing location
 - Proposed development land boundary

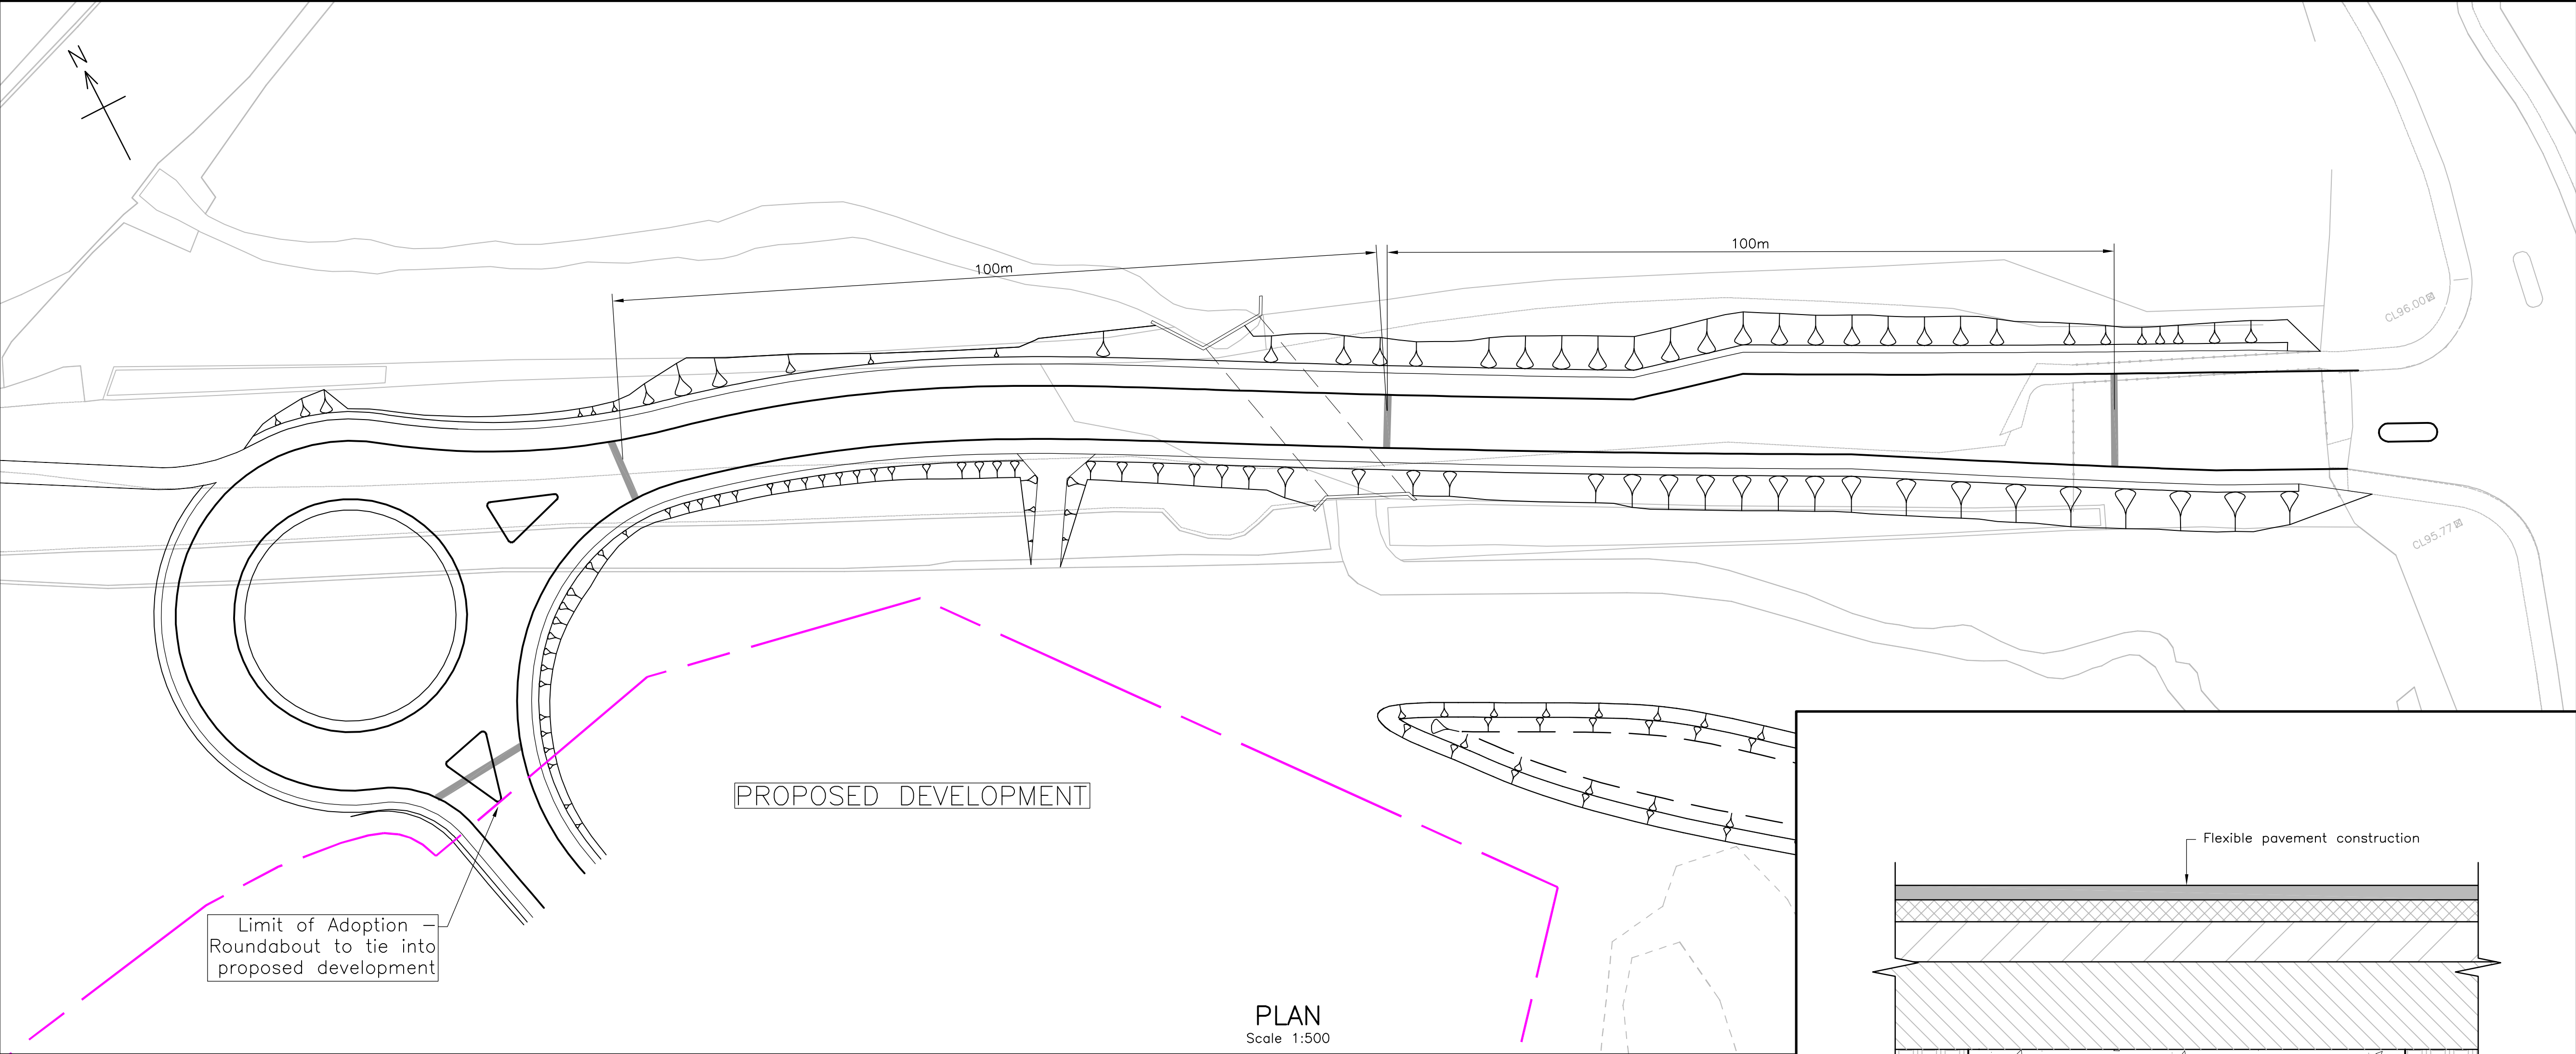

Client

Project

**WREXHAM
WESTERN GATEWAY**



Drawing Title

**STATS LOCATIONS AND
CROSSINGS**

B	Rev.	Drawn	JW	Chkd.	MWD	Apprd.	SC	Date	05.08.14	FOR PLANNING
	Scale (at A1)	AS SHOWN								
A	Rev.	Drawn	JW	Chkd.	MWD	Apprd.	SC	Date	31.07.14	FOR PLANNING
-	Rev.	Drawn	AH	Chkd.	MWD	Apprd.	SC	Date	27.06.14	DRAFT FOR COMMENT
Description										
Org. no.										Rev.
61033427-H-SD-1300-01										B