




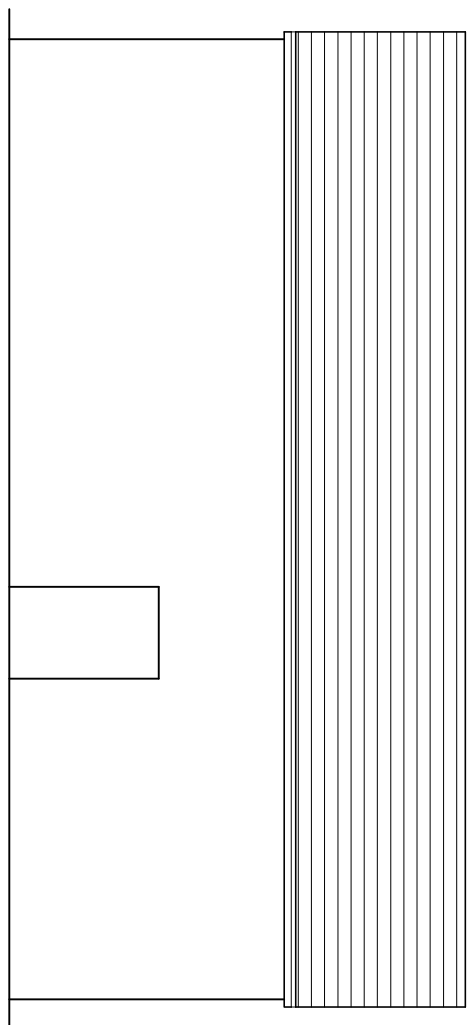


EXISTING NORTH ELEVATION

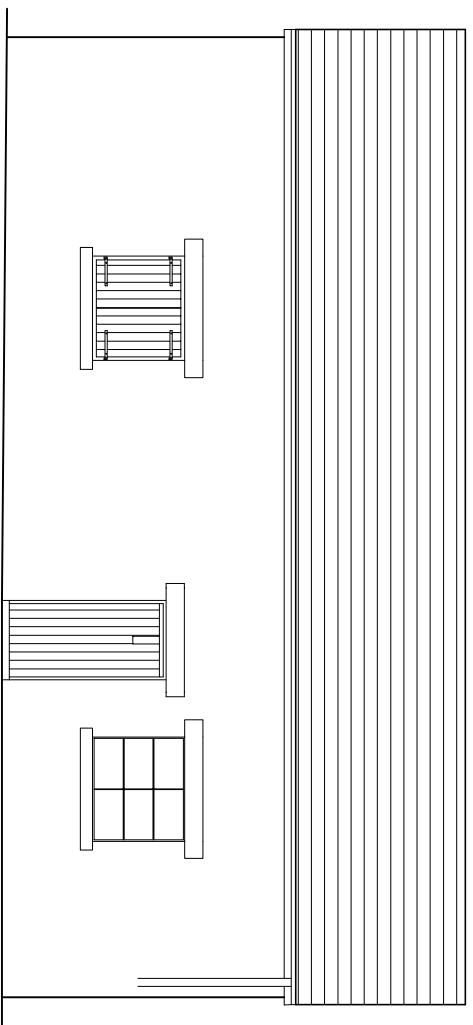


EXISTING SOUTH ELEVATION

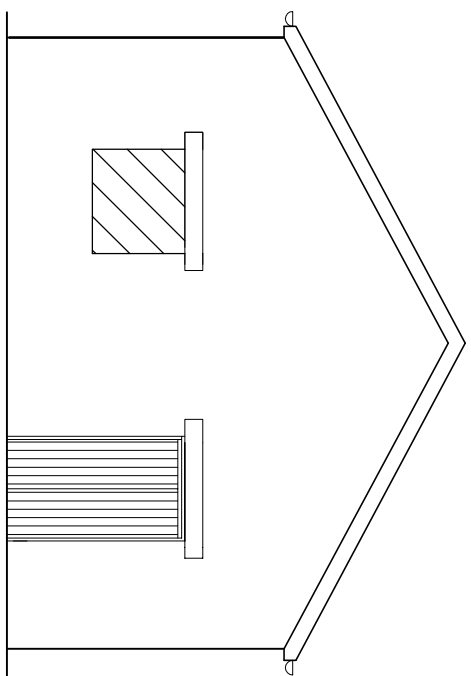


EXISTING WEST ELEVATION

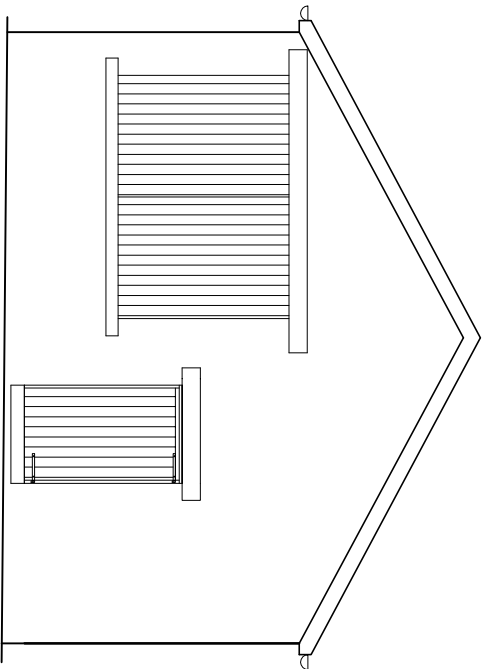


EXISTING EAST ELEVATION

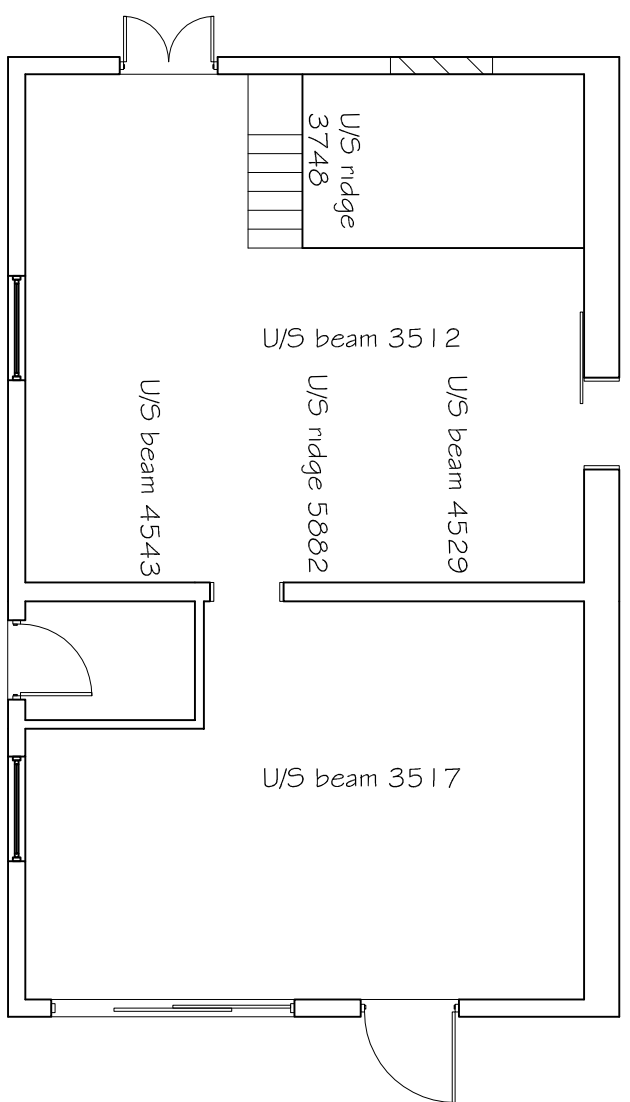


EXISTING LAYOUT

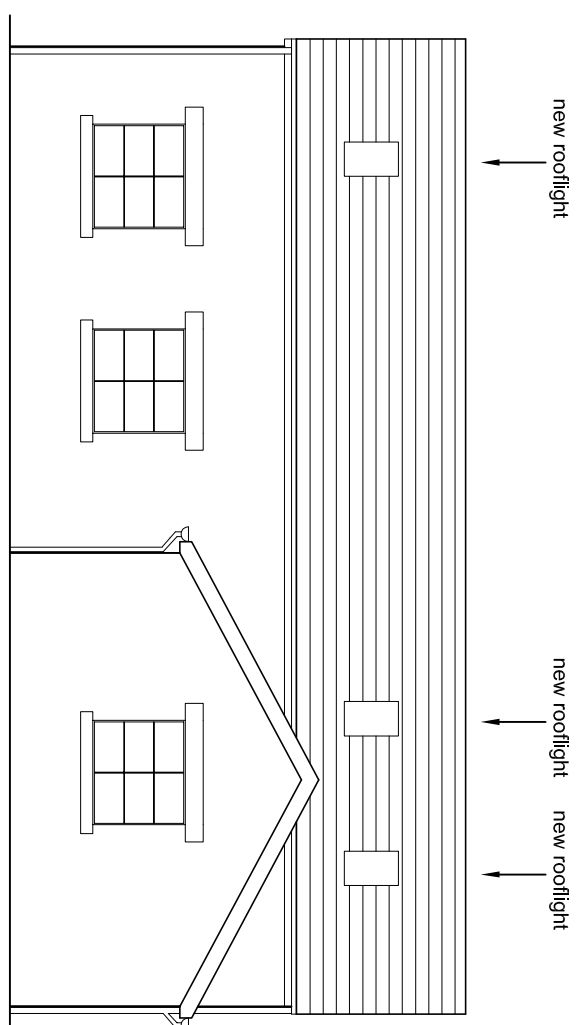


PROPOSED NORTH ELEVATION

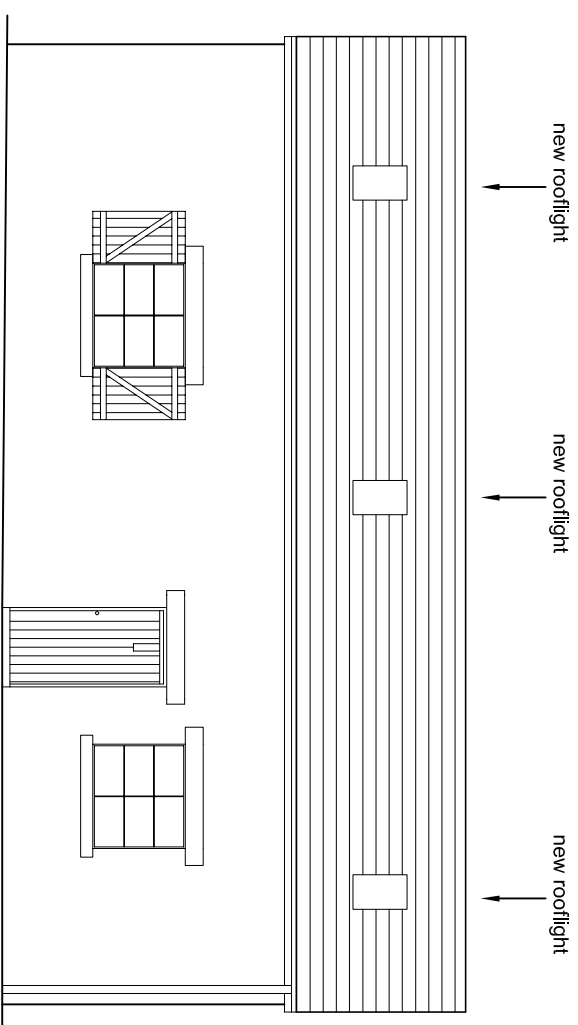


PROPOSED SOUTH ELEVATION

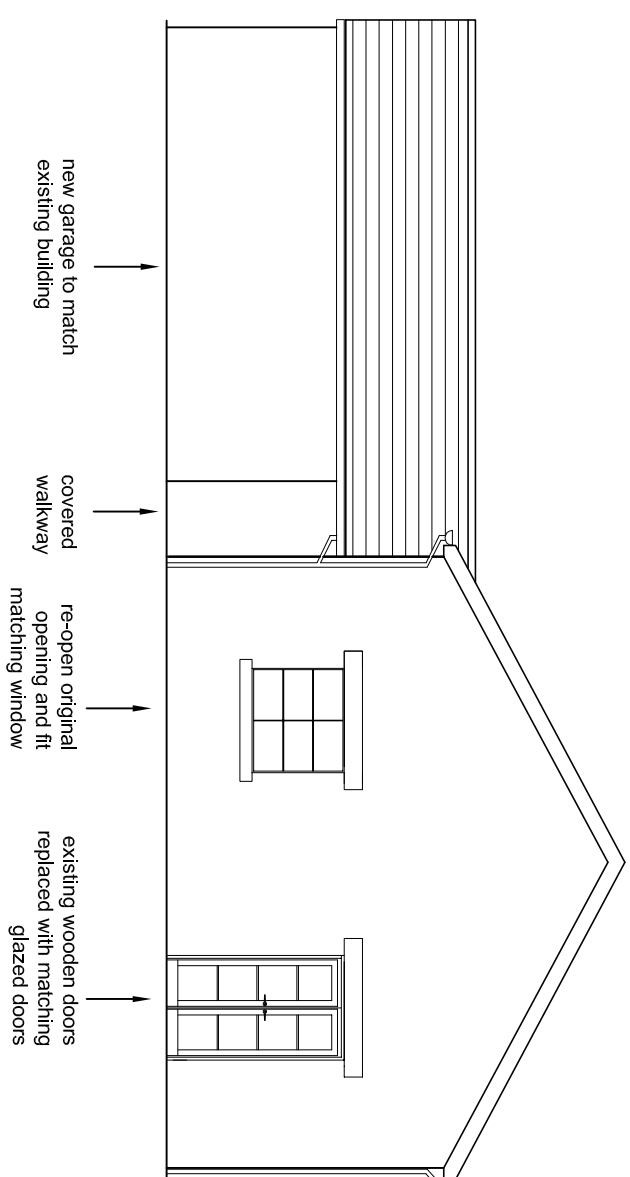



PROPOSED WEST ELEVATION

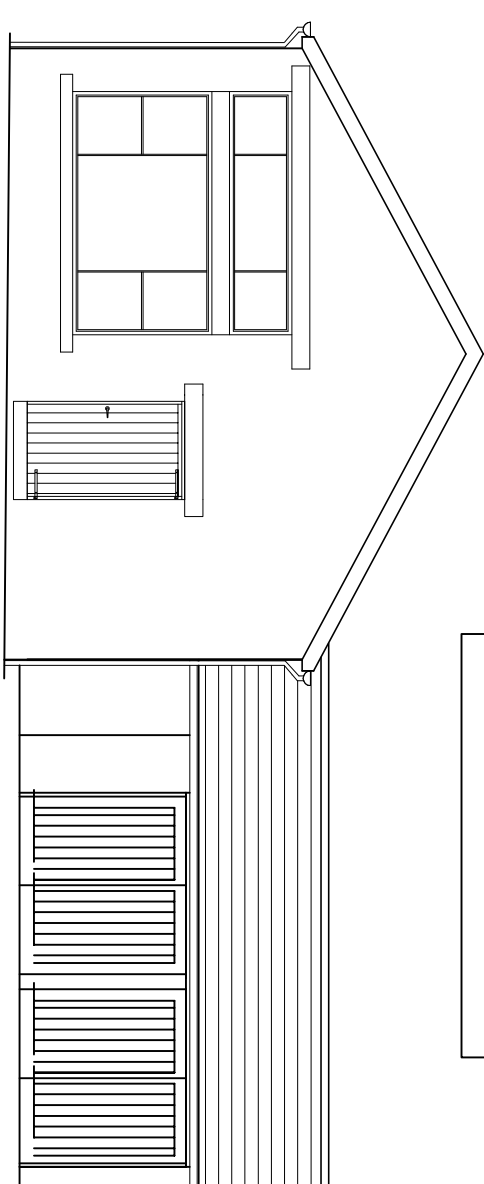

PROPOSED EAST ELEVATION

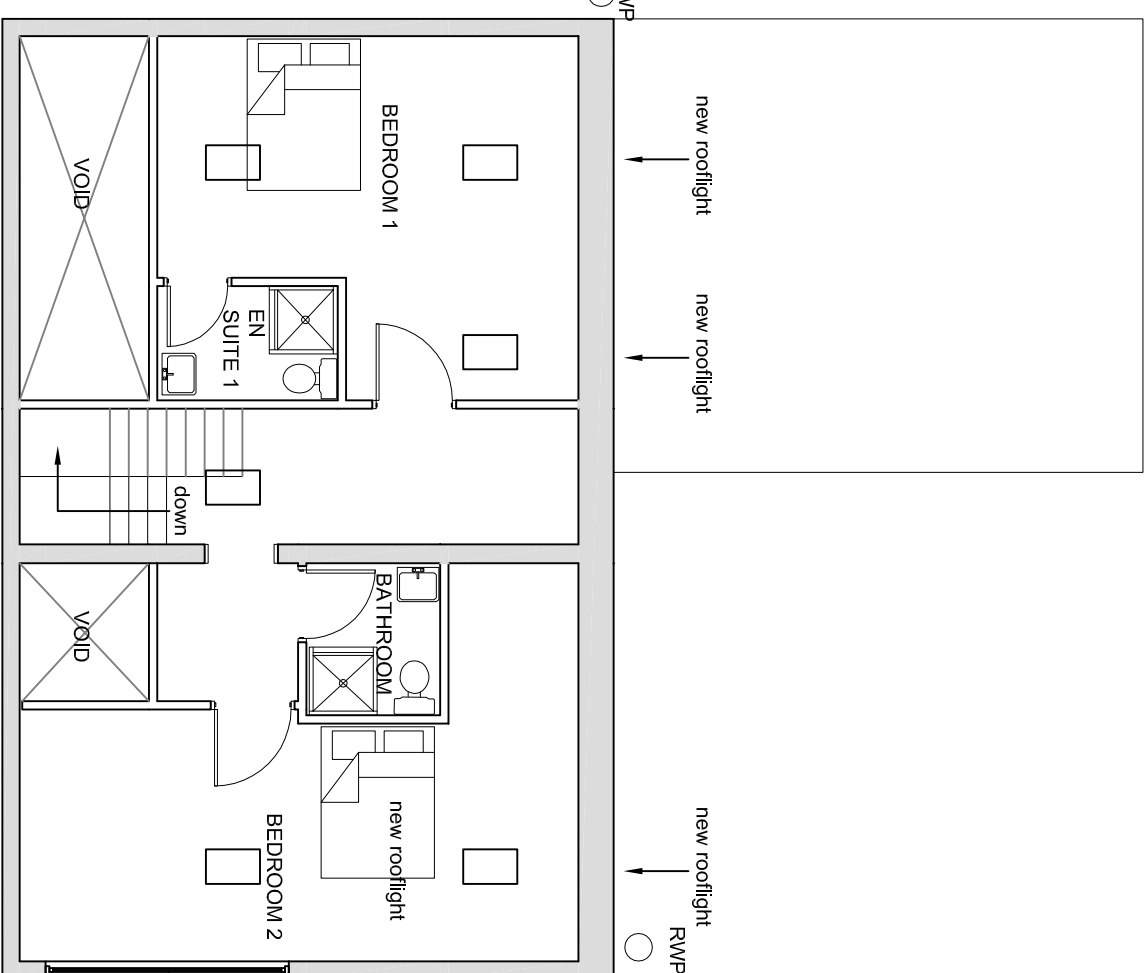

1ST FLOOR

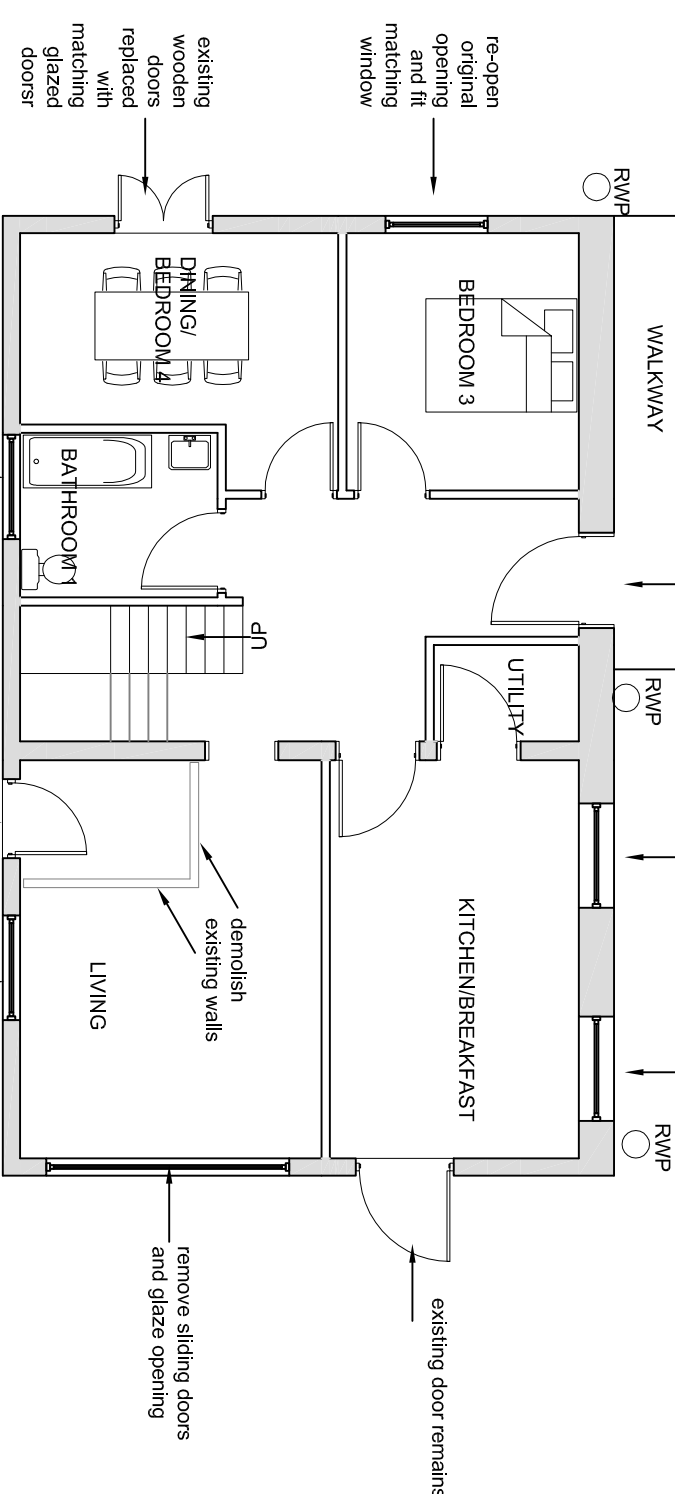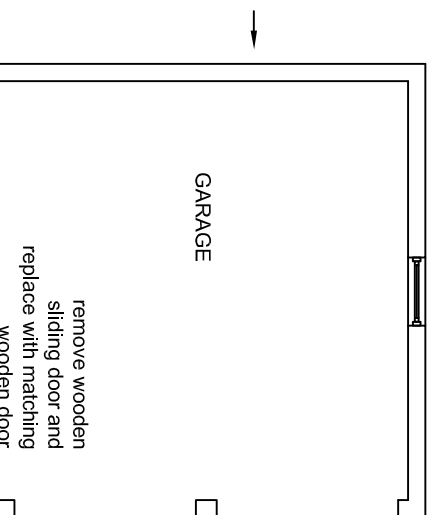

FLOOR

[illegible]