


Access Road	crossfall													
Horizontal Alignment	straight L=2.400m	straight L=7.800m	straight L=14.234m	LH Arc R=13.5m L=6.674m	straight L=9.768m	RH Arc R=13.5m L=6.715m	straight L=11.944m	straight L=9.514m	LH Arc R=7.5m L=9.184m	straight L=1.850m				
Vertical Alignment														
Chainage (m)	0.000	2.400	10.000	13.049	16.287	20.000	24.234	30.398	40.676	47.391	59.335	68.649	78.033	79.882

Road 2					
Horizontal Alignment	straight L=33.079m				
Vertical Alignment					
Chainage (m)	0.000	10.000	20.000	30.000	33.079

Road 3			
Horizontal Alignment	straight L=15.555m	existing road	
Vertical Alignment			
Chainage (m)	0.000	10.000	15.555

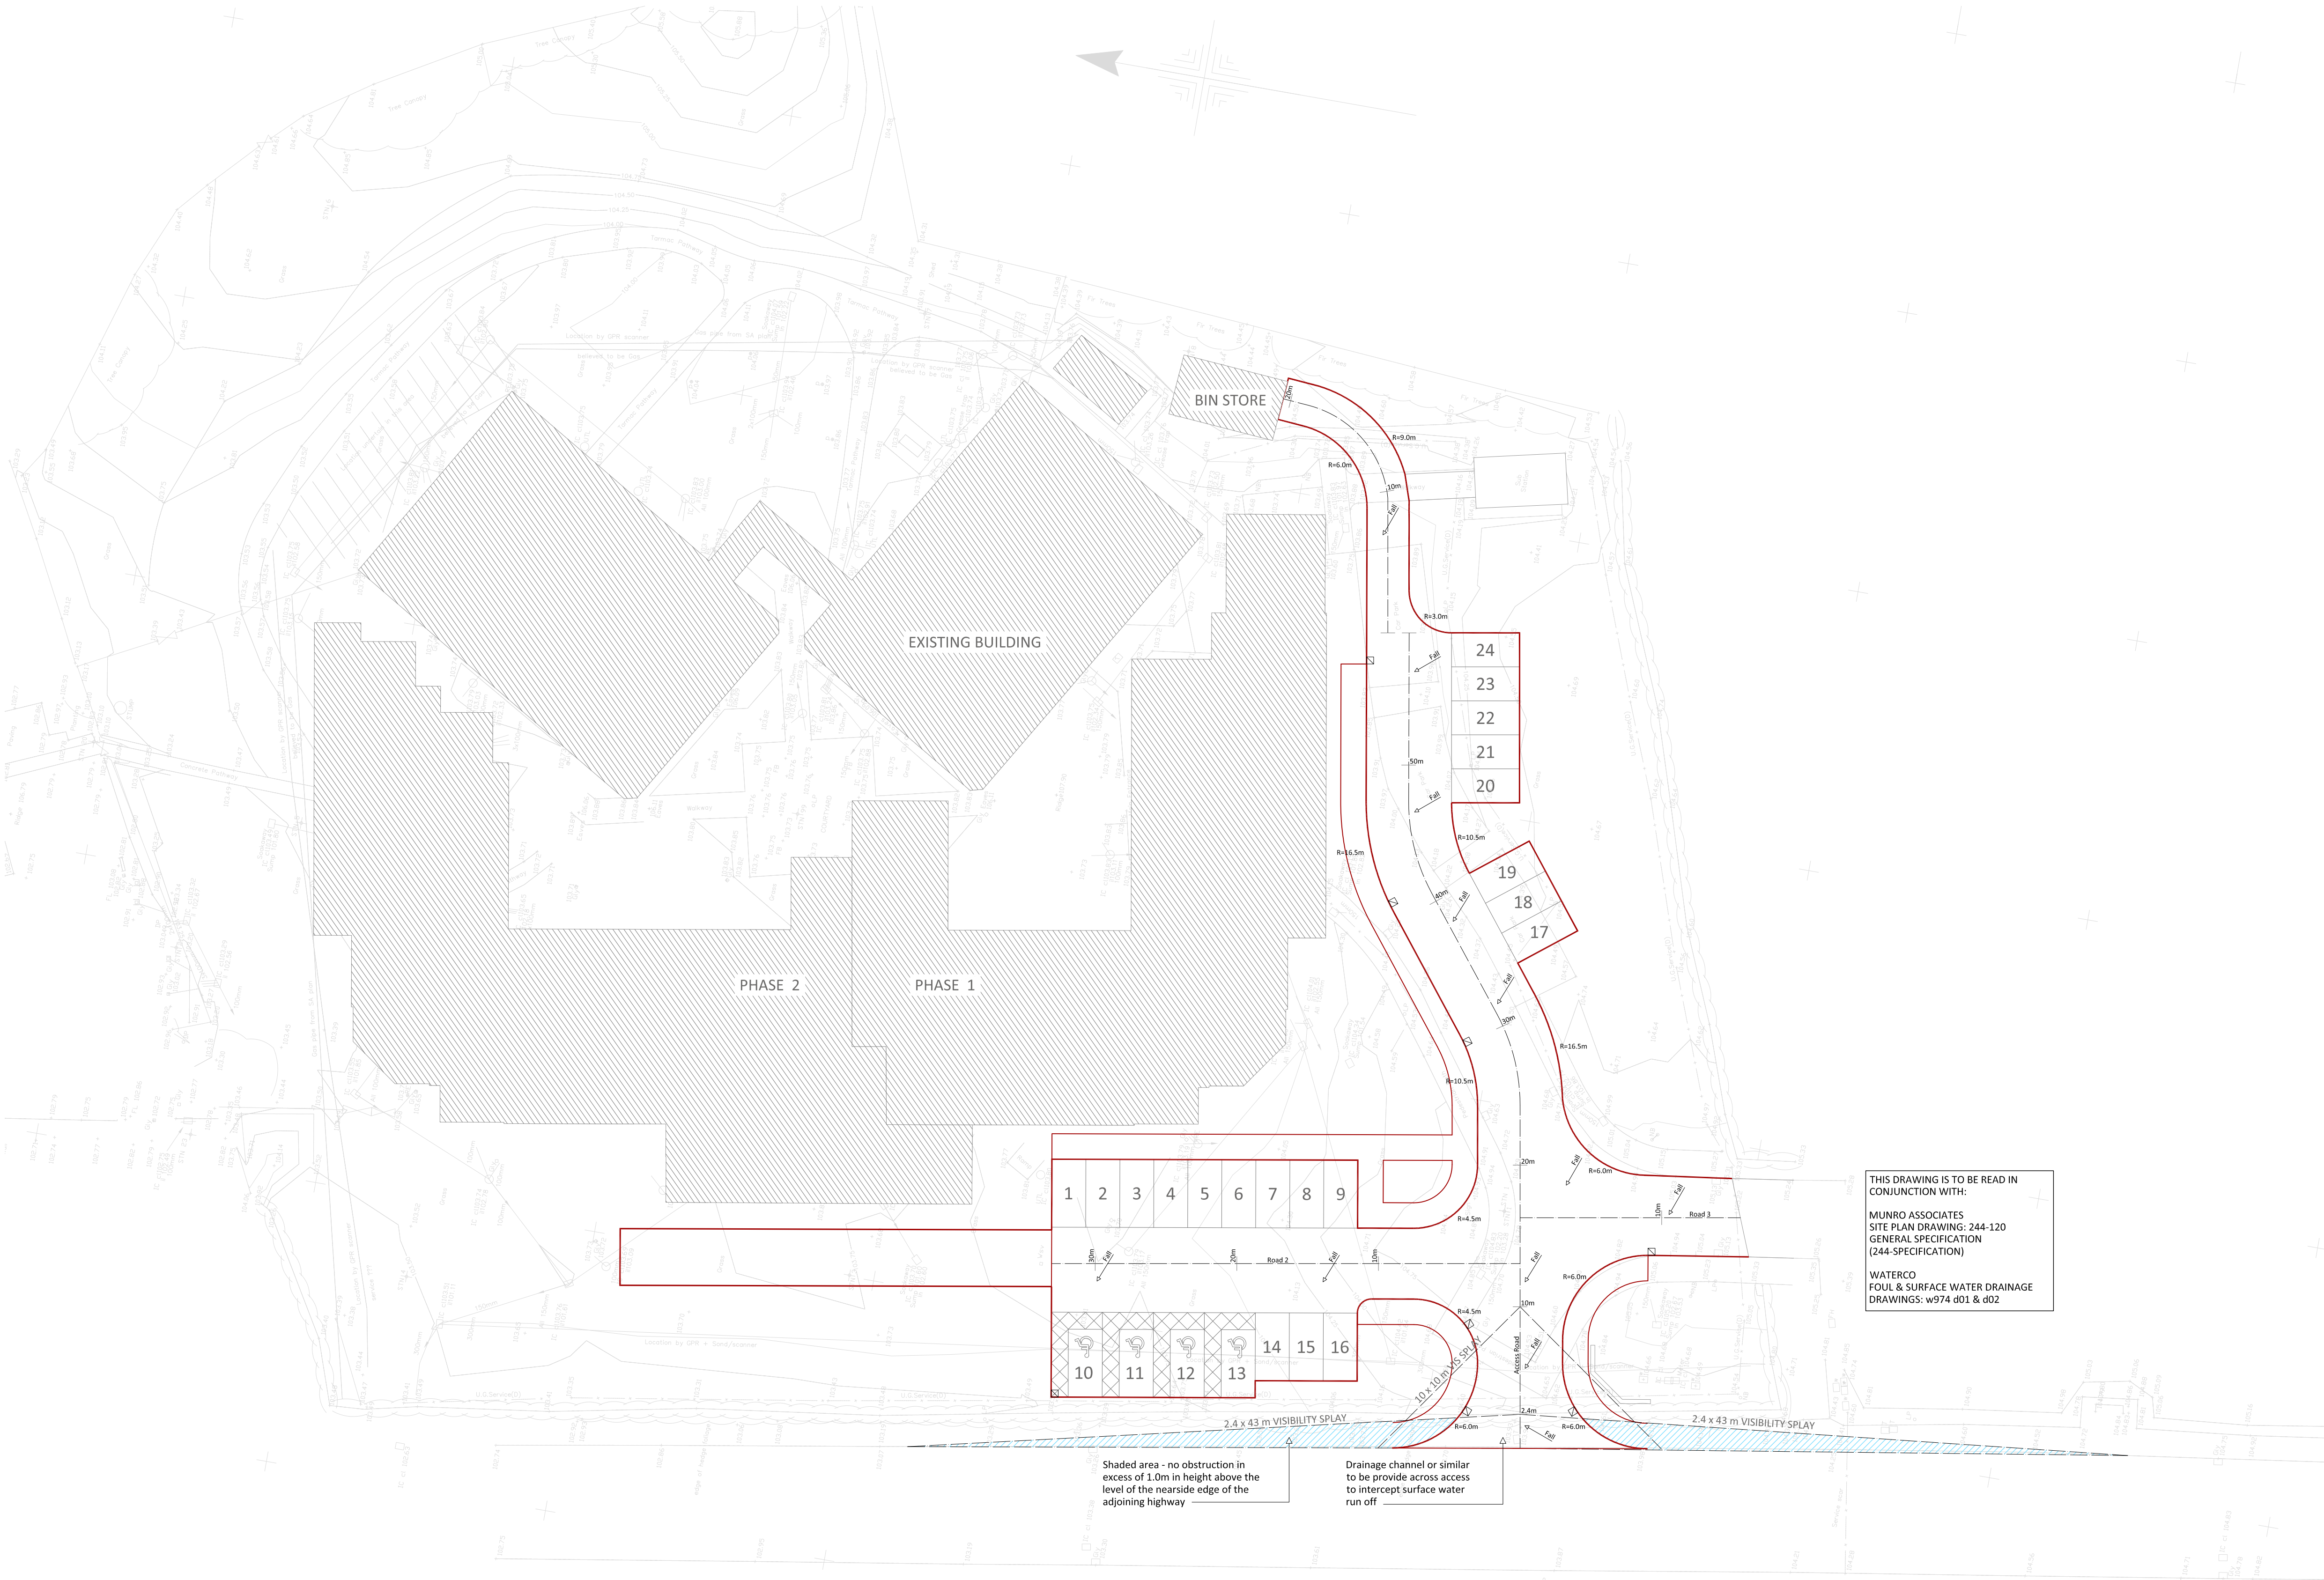

CONSTRUCTION NOTES

THIS DRAWING IS TO BE READ IN CONJUNCTION WITH ALL RELEVANT ARCHITECTS DETAILS AND SPECIFICATION - ANY DISCREPANCY IS TO BE REPORTED IMMEDIATELY.

REFER TO ARCHITECTS DETAILS AND SPECIFICATION FOR DETAILS OF SETTING OUT, LEVELS, FINISHES, SERVICES AND DRAINAGE.

DO NOT SCALE OFF THIS DRAWING.

PLANNING ISSUE

INITIAL ISSUE
DRAWING ISSUED FOR DISCUSSION AND COMMENT ONLY - INFORMATION NOT TO BE USED FOR CONSTRUCTION PURPOSES

TENDER ISSUE
DRAWING ISSUED FOR COSTING ONLY - INFORMATION NOT TO BE USED FOR CONSTRUCTION PURPOSES

BUILDING REGS ISSUE
DRAWING TO BE INCLUDED IN THE BUILDING REGULATION CONTRACT DOCUMENTS AND SUBMITTED TO BUILDING CONTROL

CONSTRUCTION ISSUE
DRAWING TO BE USED BY THE RELEVANT CONTRACTOR ON SITE FOR CONSTRUCTION PURPOSES

Rev	Date	Description	By
E	10.05.11	PLANNING ISSUE	S.L.
D	10.05.11	INITIAL ISSUE	S.L.
C	10.05.11	TENDER ISSUE	S.L.
B	10.05.11	TENDER ISSUE	S.L.
A	10.05.11	TENDER ISSUE	S.L.

PROJECT:

**CHIRK COURT
RESIDENTIAL HOME
CHIRK**

DRAWING TITLE:

**SITE CARRIAGEWAY AND
PARKING ARRANGEMENT**

DATE:	SCALE: (HALF SCALE @ A3)	BY:
01/04/11	@A1 1:250	S.L.
DRAWING REF:	REV:	
11062/11	E	

BOB JOHNSON
consulting structural engineers

First Floor
Old Bank Buildings
Bellstone
Shrewsbury
SY1 1HU
Tel 01743 350893
Fax 01743 323819
Email: info@bjse.co.uk
www.bjse.co.uk