


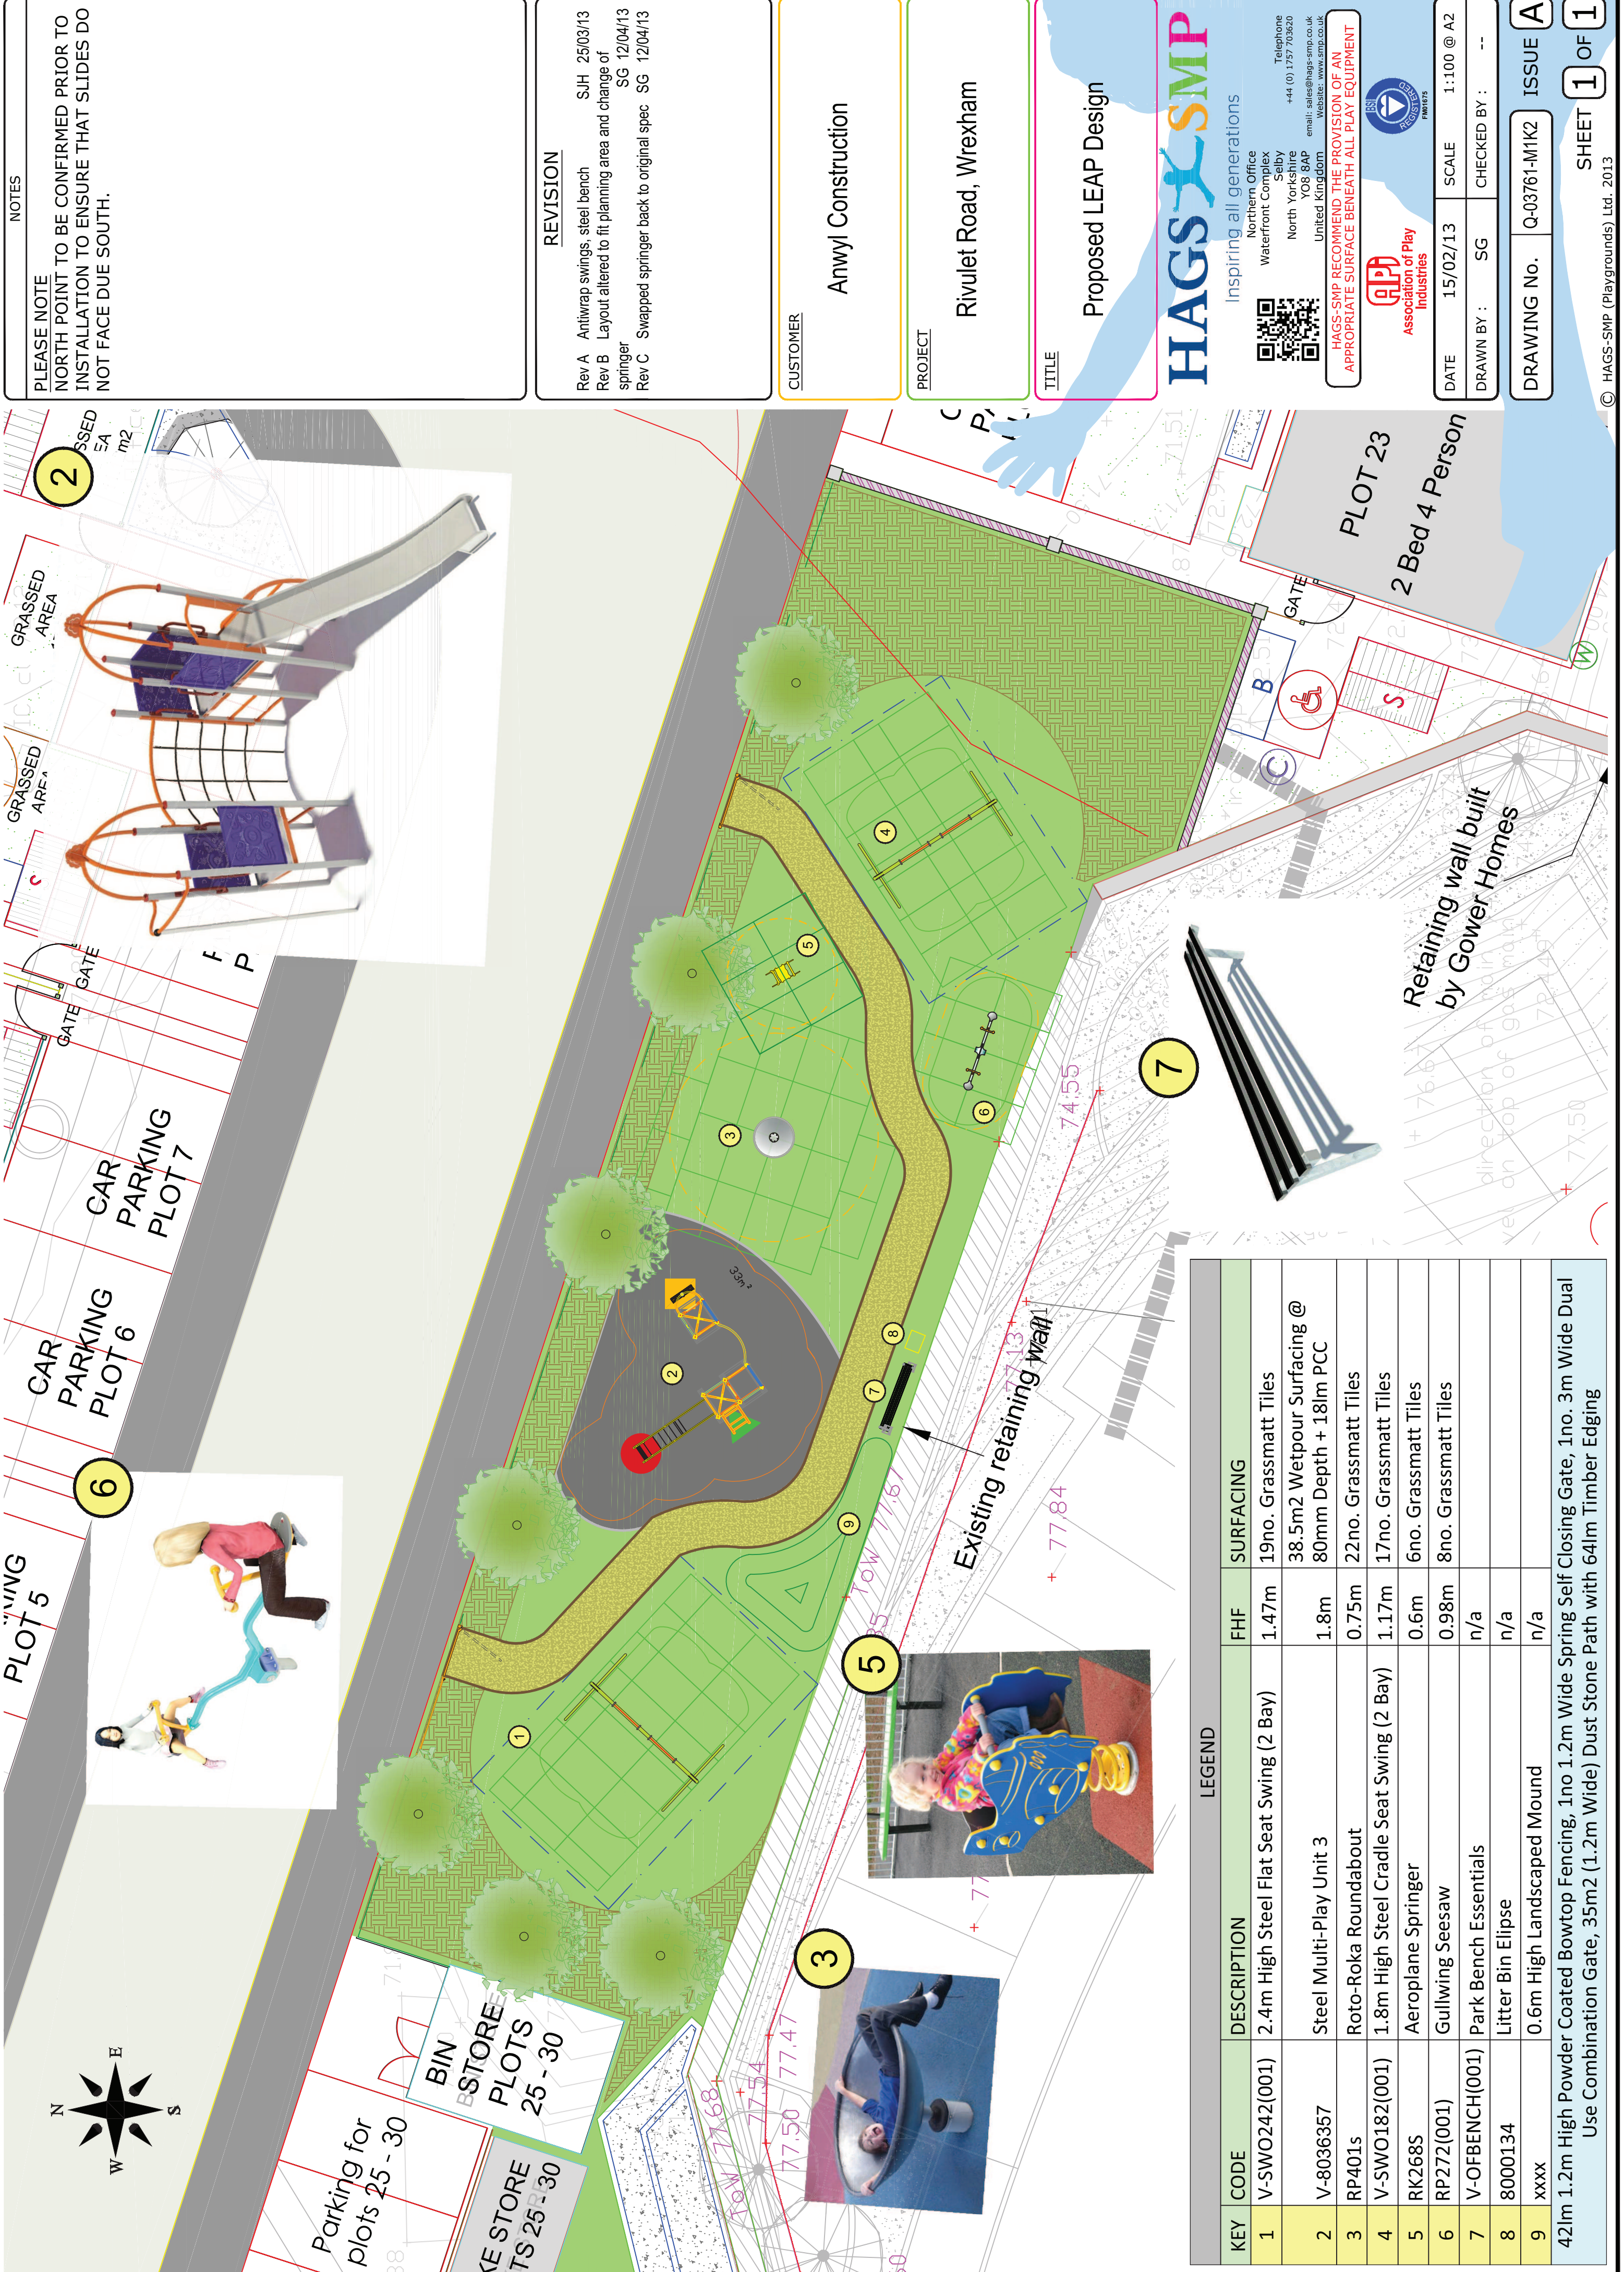

PLEASE NOTE
NORTH POINT TO BE CONFIRMED PRIOR TO
INSTALLATION TO ENSURE THAT SLIDES DO
NOT FACE DUE SOUTH.

REVISION	
Rev A	Antiwrap swings, steel bench SJH 25/03/13
Rev B	Layout altered to fit planning area and change of springer SG 12/04/13
Rev C	Swapped springer back to original spec SG 12/04/13

CUSTOMER
Anwyl Construction

PROJECT
Rivulet Road, Wrexham

TITLE
Proposed LEAP Design



Inspiring all generations

Northern Office
Waterfront Complex
Selby
North Yorkshire
YO8 8AP
United Kingdom
Telephone
+44 (0) 1757 703620
email: sales@hags-smp.co.uk
Website: www.smp.co.uk



HAGS-SMP RECOMMEND THE PROVISION OF AN
APPROPRIATE SURFACE BENEATH ALL PLAY EQUIPMENT



Association of Play
Industries



BSI
REGISTERED
FAM1975

DATE	15/02/13	SCALE	1:100 @ A2
DRAWN BY :	SG	CHECKED BY :	--

DRAWING No. Q-03761-M1K2 ISSUE A