


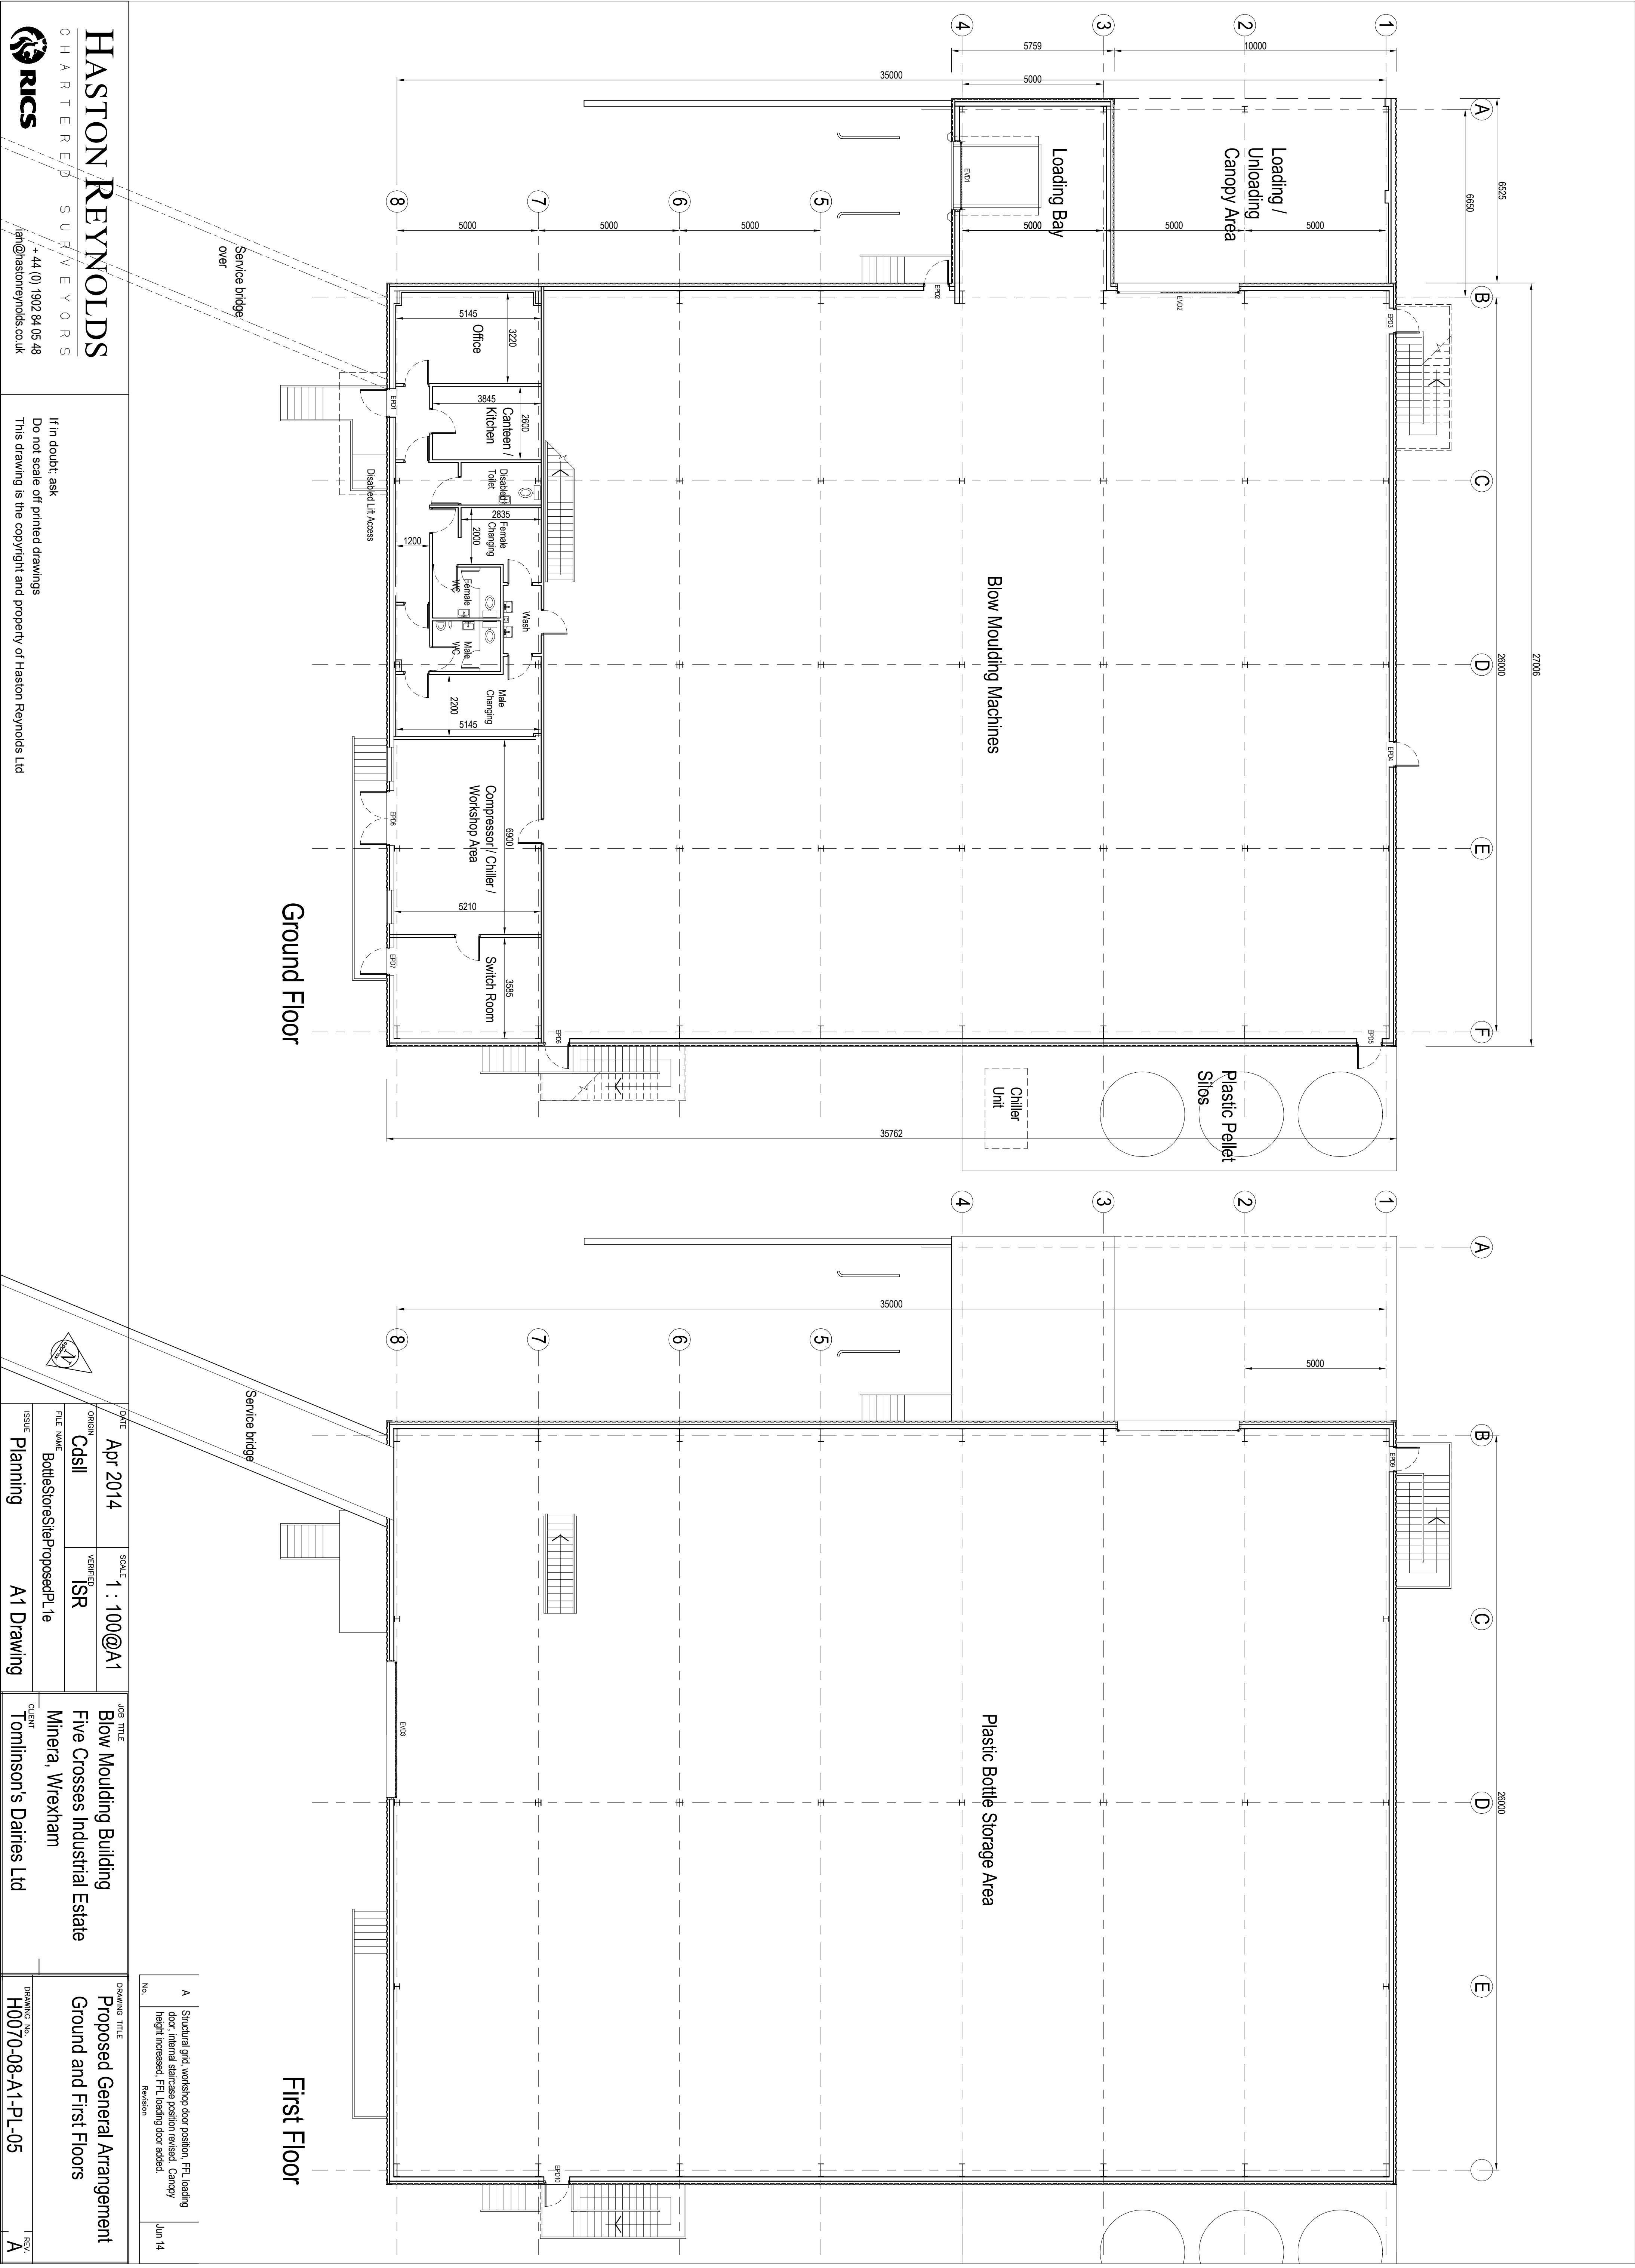



HASTON REYNOLDS

CHARTERED SURVEYORS


+44 (0) 1902 84 05 48

lan@hastonreynolds.co.uk

If in doubt, ask

Do not scale off printed drawings

This drawing is the copyright and property of Haston Reynolds Ltd

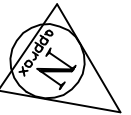

DATE

Apr 2014

ORIGIN

CdsII

FILE NAME

BottleStoreProposedPlan

ISSUE

Planning

SCALE

1 : 100@A1

VERIFIED

ISR

CLIENT

Tomlinson's Dairies Ltd

JOB TITLE

Blow Moulding Building
Five Crosses Industrial Estate
Minera, Wrexham

DRAWING TITLE

Proposed General Arrangement
Ground and First Floors

DRAWING NO.

H0070-08-A1-PL-05

REV.

A

NO.	REVISION	A	Structural grid, workshop door position, FFL, loading door, internal staircase position revised, Canopy height increased, FFL, loading door added.	Jun 14