


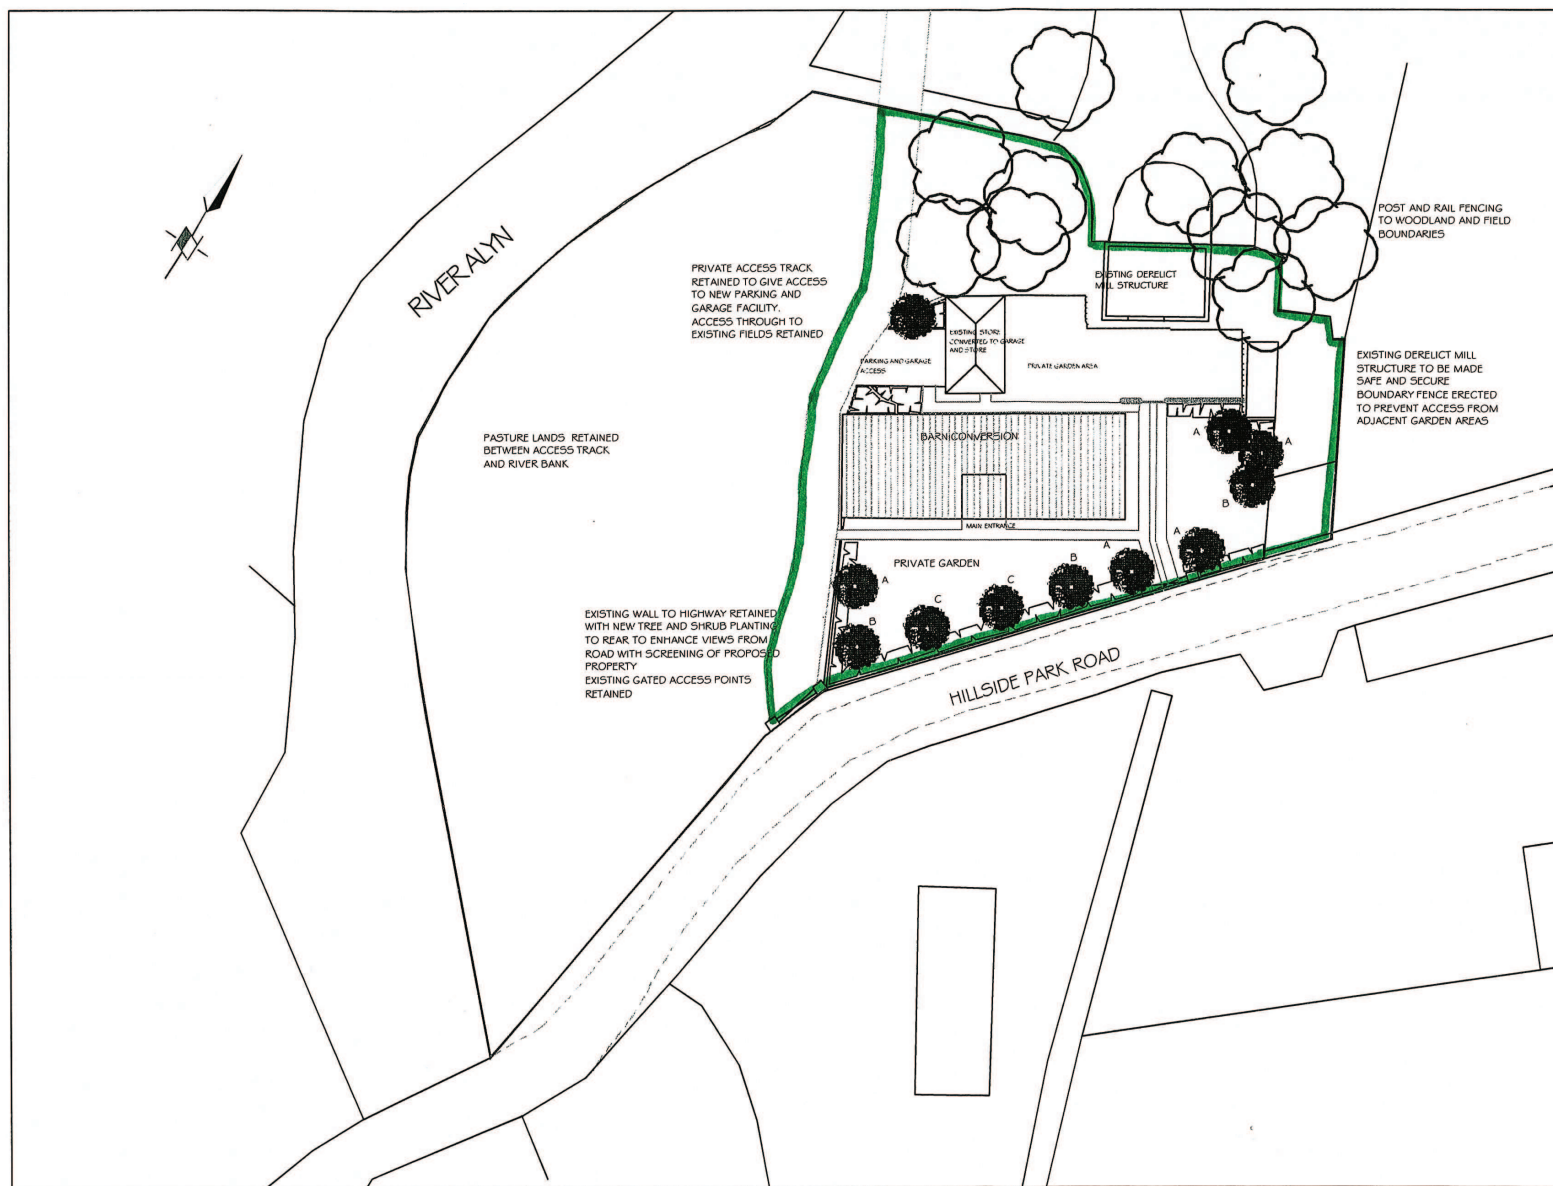

SCHEDULE OF IMPLEMENTATION OF LANDSCAPE WORKS

Trees as specified and in positions indicated each tree to be planted with timber stake in approved top soil and 2kg of spent mushroom compost with 100g of slow release fertiliser in pit 1m cube.
50mm tree bark mulch surround after planting.

Shrubs as specified and generally 5no. per sq metre shrub planting in minimum of 300mm topsoil from approved source on minimum of 450 subsoil.

Top soil to be prepared for planting by mixing in 2kg/cubic metre of spent mushroom compost and 70g/sq m of slow release fertiliser.

Planted areas to be covered with 50mm tree bark mulch after planting.

Plants to be container grown in pots.

5 YEARS LANDSCAPE MAINTENANCE

Twice per year the tree & shrub planting will be inspected and pruned as necessary to maintain plant welfare.

The ground around to be cleared of any weeds and rubbish.

Any tree or shrub which dies or is removed or materially damaged, or becomes seriously diseased, shall be replaced during the usual growing season.

Until the planting is mature and covers the ground the tree bark mulch around the shrubs and trees will be made good as necessary.

PLANT SCHEDULE

TREES

KEY	Name	Form	Age	DBH	Height	Over Stem	Grade
A	Fagus Purpurea	Rounded (Heavy)	20	18-24	300-400	175-200	3
B	Quercus Robur	Rounded (Heavy)	20	12-14	300-400	175-200	3
C	Quercus Ilex	Rounded Heavy	20	12	400-450	175-200	3

SHRUBS

KEY	Name	Height	Condition	Roots	Grade

SCALE 1:500@ A3
PLANS 2 HPR P7
HILLSIDE PARK ROAD
TOP BRADLEY
WREXHAM

PROPOSED BARN CONVERSION
- Extent of proposed residential curtilage.