


DO NOT SCALE FROM THIS DRAWING
Dimensions are given in millimetres and are rounded to the nearest millimetre.

SCALE IN METRES




KINGSMILLS ROAD
CR
ED Bdy
81.1m

PLOT SOAKAWAY PS3
INVERT LEVEL = 77.90

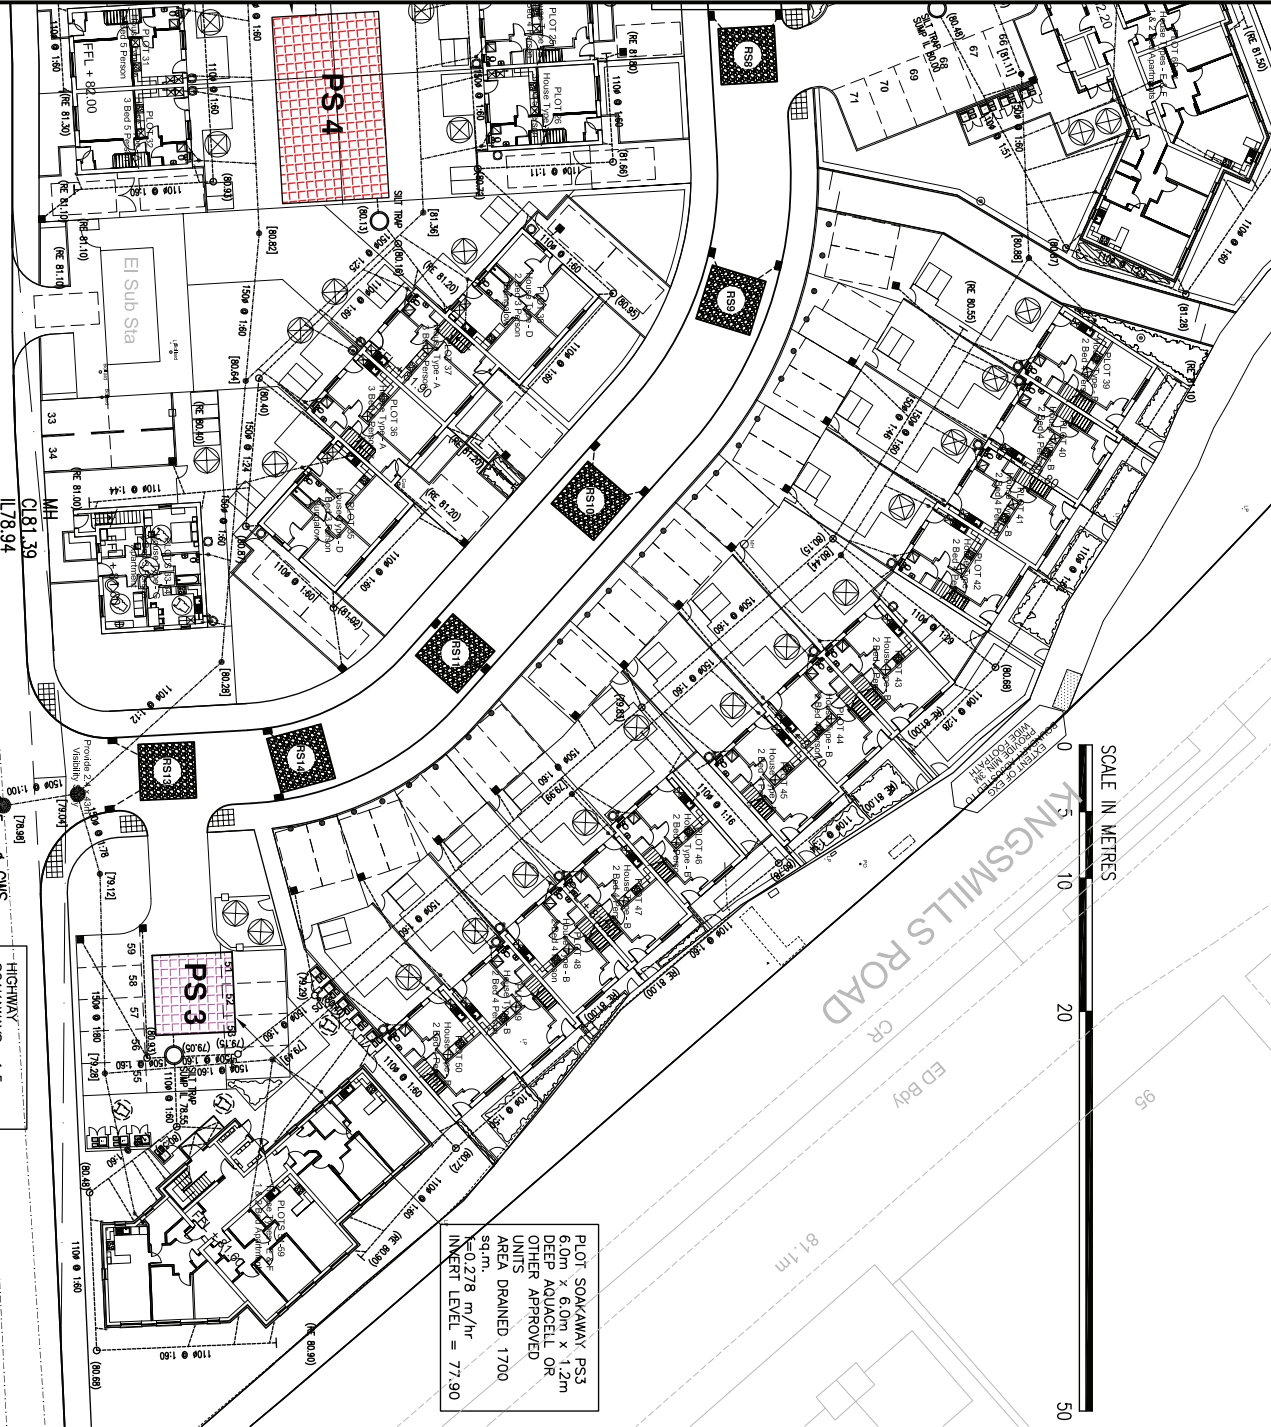

225mm⁶ CWS
1178.94
C181.39
MH
C181.39
MH
225mm⁶ CWS
150mm⁶ CWS
HIGHWAY
SOAKAWAYS 1.5m
ø PERFORATED PCC
DEEP IN STONE
FILED PIT
MAX AREA DRAINED
200 sq.m

PRIVATE DRAINAGE

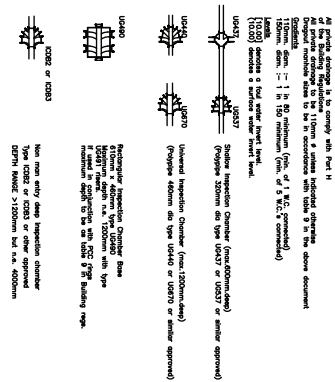

PLEASE REFER TO
HOUSE TYPE WORKING
LOCATIONS OF SOAKAWAY
PLOT 3

ROAD SOAKAWAYS			
NO.	DA	COVER LEVEL	INVERT LEVEL
RS1	1.50m	84.13	81.40
RS2	1.50m	83.81	81.40
RS3	1.50m	82.92	80.90
RS4	1.50m	82.44	80.40
RS5	1.50m	82.06	80.10
RS6	1.50m	82.06	80.00
RS7	1.50m	82.06	80.20
RS8	1.50m	82.33	80.20
RS9	1.50m	82.08	78.98
RS10	1.50m	81.82	78.90
RS11	1.50m	81.61	79.50
RS12	1.50m	81.41	79.40
RS13	1.50m	81.27	79.20
RS14	1.50m		

ANWYL CONSTRUCTION LIMITED									
Job title		KINGSMILL L ROAD WREXHAM							
Drawing title		PRIVATE DRAINAGE DETAILS SHEET 2							
Client		ANWYL CONSTRUCTION LIMITED							
Job No.		12002/08/2							
Drawing No.		12002/08/2							
Scale		1:100							
Date		12/08/2							
Drawn by		B							
Checked by		B							
Approved by		B							
