



v6

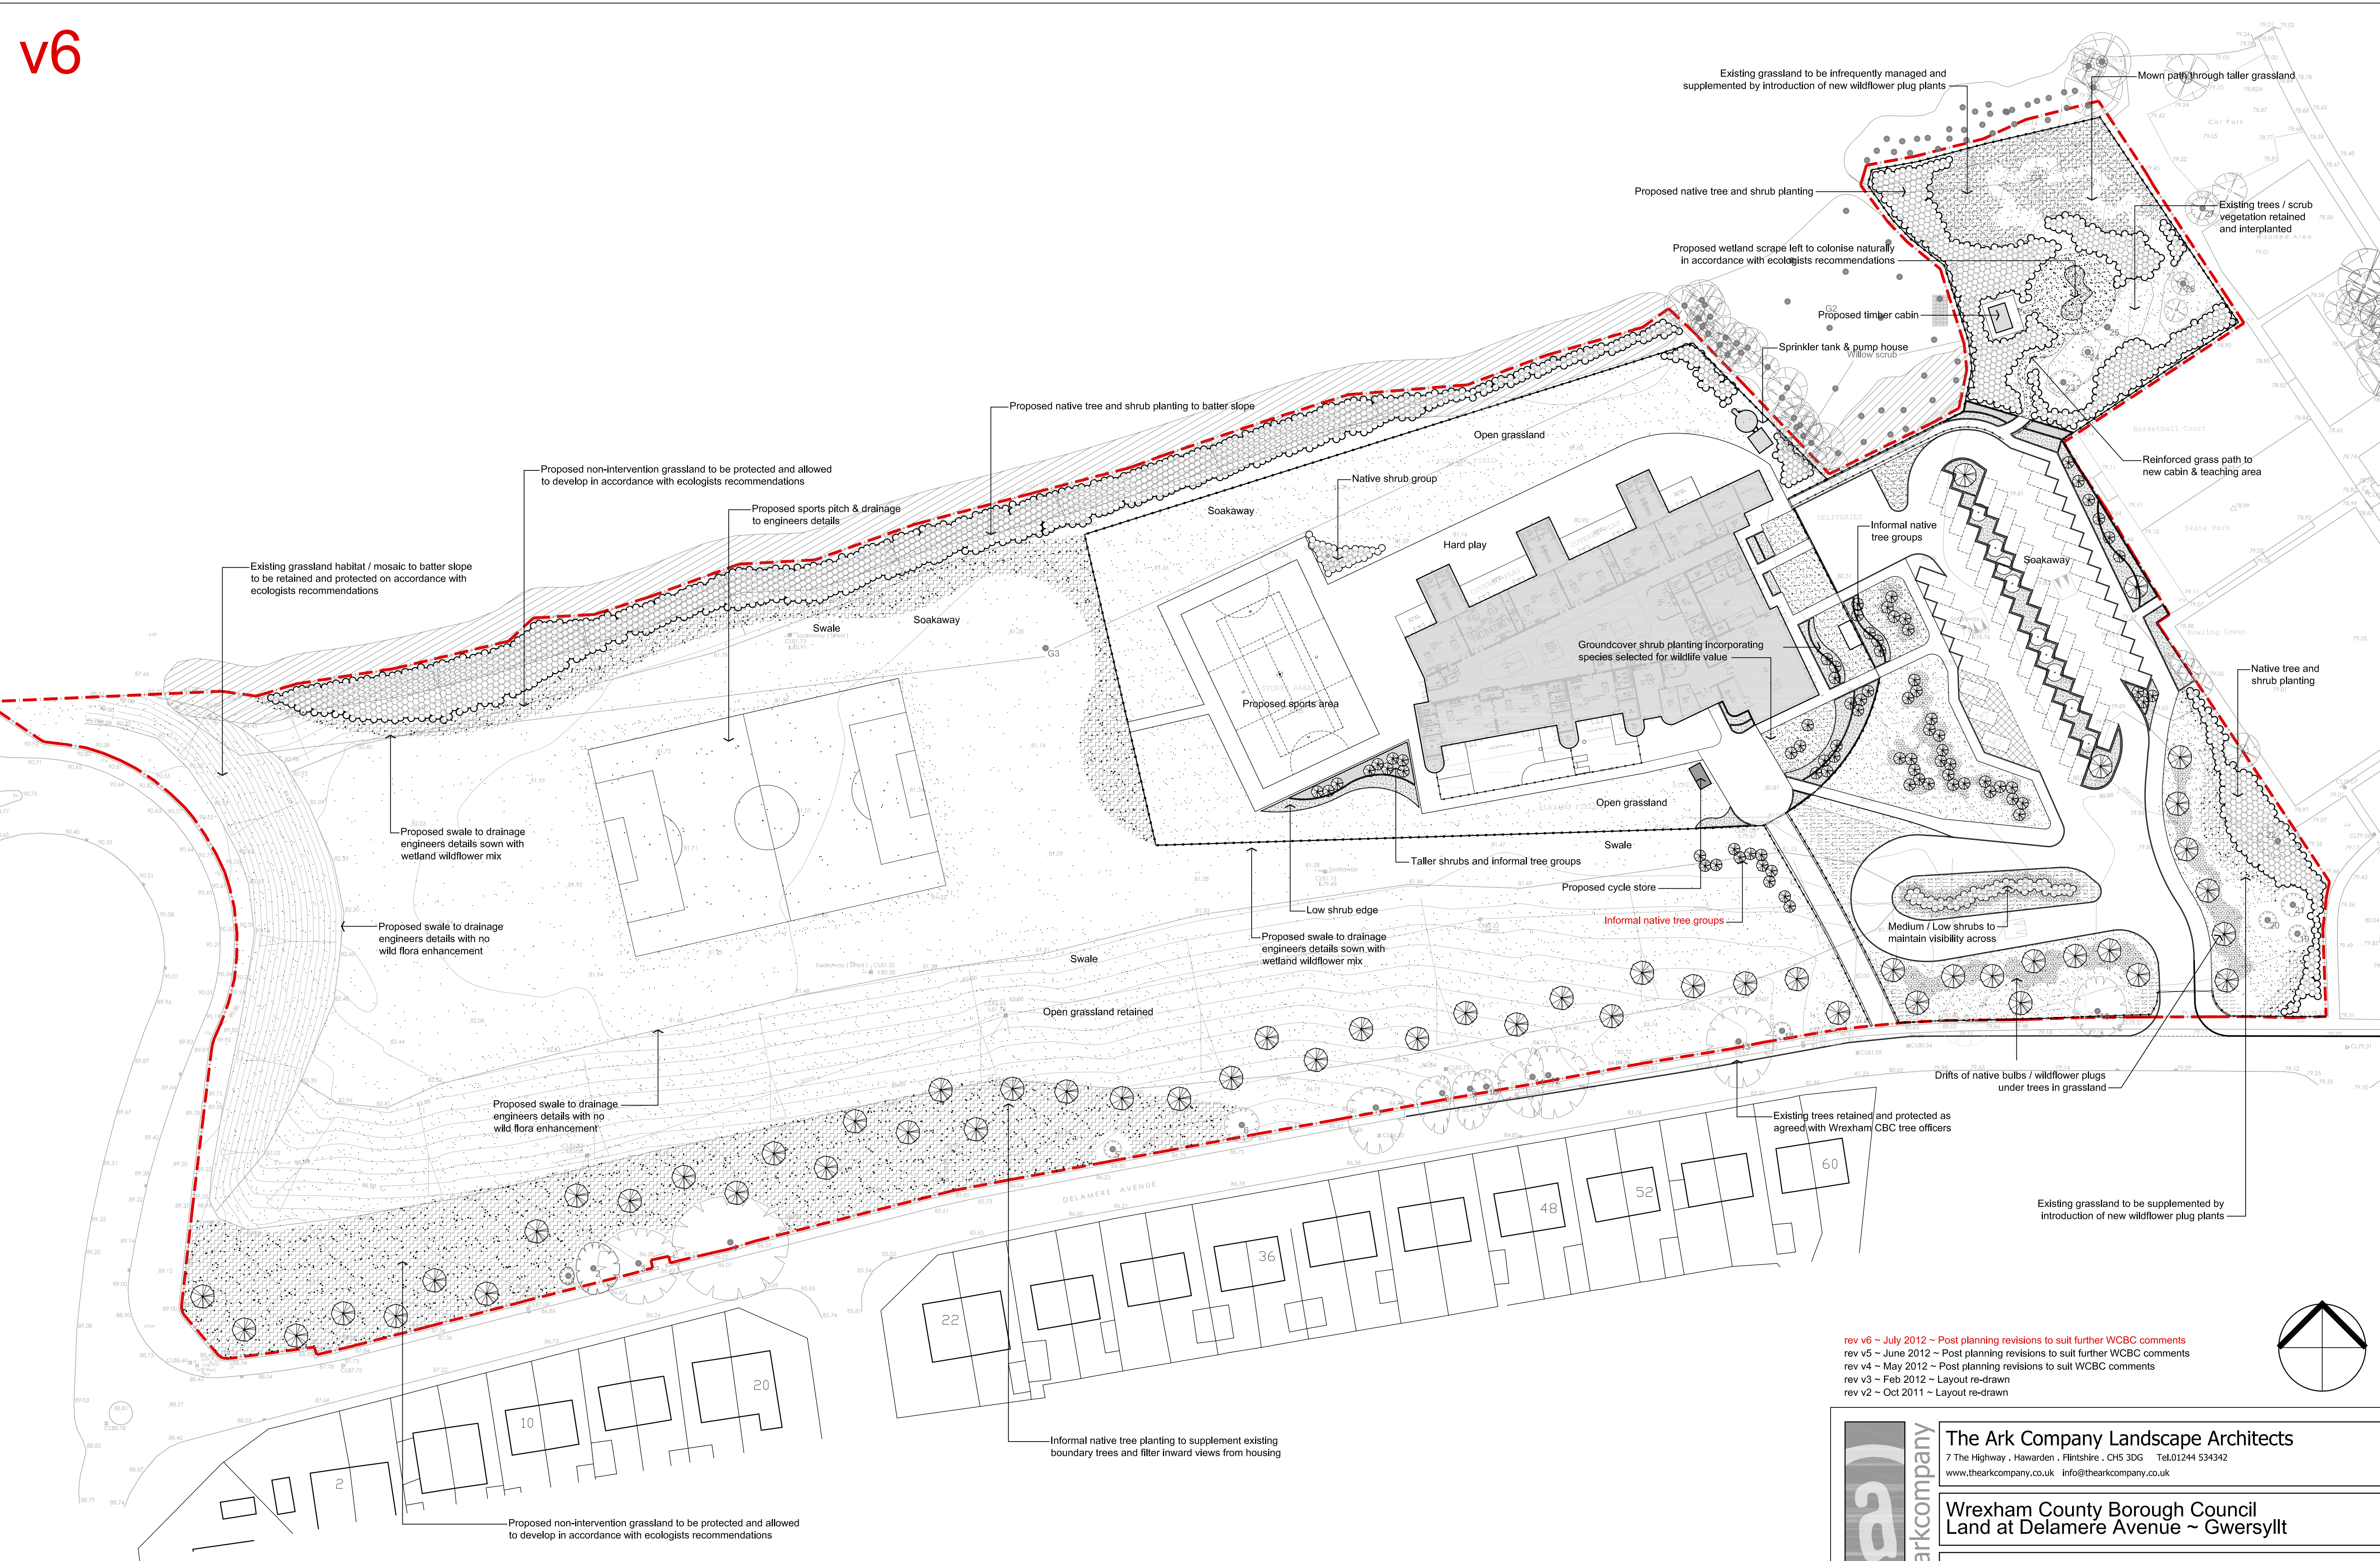

rev v6 ~ July 2012 ~ Post planning revisions to suit further WCBC comments
rev v5 ~ June 2012 ~ Post planning revisions to suit further WCBC comments
rev v4 ~ May 2012 ~ Post planning revisions to suit WCBC comments
rev v3 ~ Feb 2012 ~ Layout re-drawn
rev v2 ~ Oct 2011 ~ Layout re-drawn

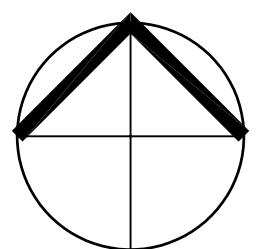

 **The Ark Company Landscape Architects**
7 The Highway, Hawarden, Flintshire, CH5 3DG Tel.01244 534342
www.thearkcompany.co.uk info@thearkcompany.co.uk

Wrexham County Borough Council
Land at Delamere Avenue ~ Gwersyllt

Proposed new school Hard and soft landscape layout

Dwg.No. 02/107/01

v6	A1 @ 1/500
----	------------

Feb 2012