


v6

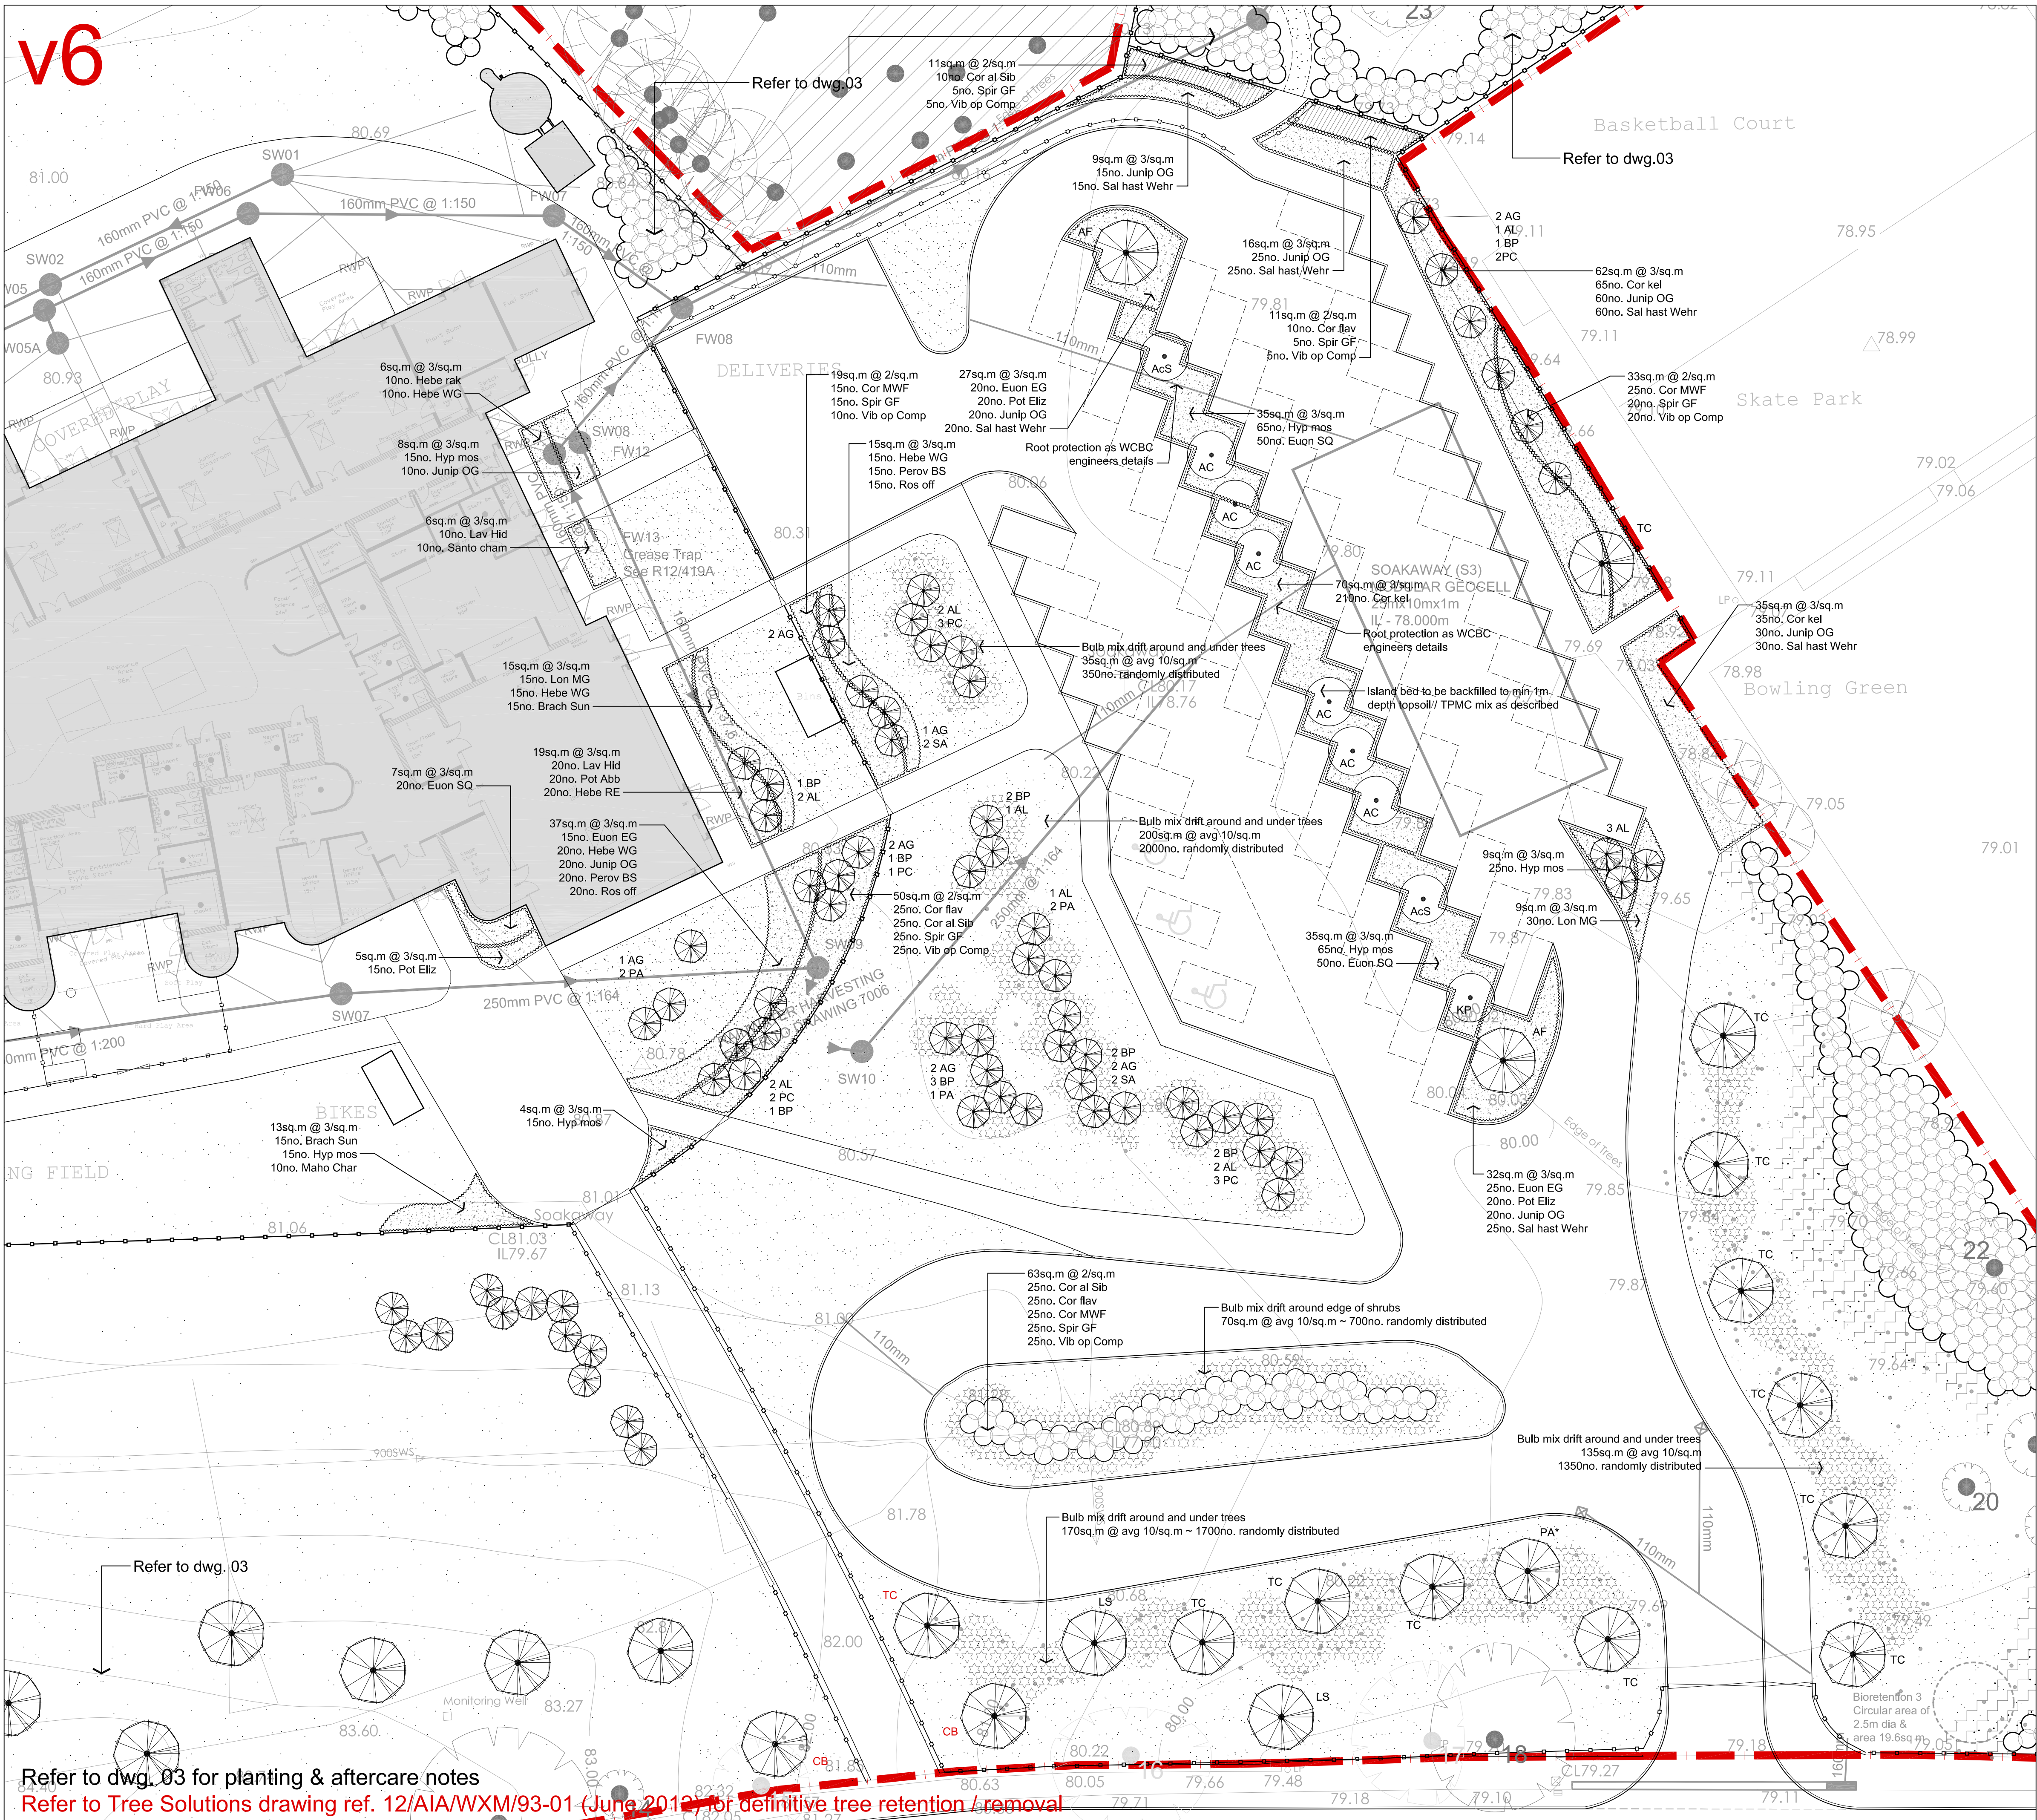

PLANTING SCHEDULE

Shrub planting (2 or 3/sq.m)	Height	Grown	No.	Notes
Brachyglottis Sunshine	30-40cm	PG 2L	30	Bushy
Cornus alba Sibirica	60-90cm	BR	80	1 + 2
Cornus flaviramea	60-90cm	BR	80	1 + 2
Cornus kelseyi	20-30cm	PG 2L	345	Bushy
Cornus sang Mid Winter Fire	60-90cm	BR	85	1 + 2
Escallonia Apple Blossom	30-40cm	PG 2L	45	Branched
Euonymus Silver Queen	20-30cm	PG 2L	155	Bushy
Euonymus Emerald Gaiety	20-30cm	PG 2L	60	Bushy
Hebe albicans Red Edge	20-30cm	PG 2L	20	Branched
Hebe rakiensis	20-30cm	PG 2L	10	Bushy
Hebe White Gem	20-30cm	PG 2L	60	Branched
Hypericum moserianum	20-30cm	PG 2L	200	Bushy
Juniperus pfitzeriana Old Gold	30-40cm	PG 3L	245	Branched
Lavandula Hidcote	20-30cm	PG 3L	30	Bushy
Lonicera pileata May Green	20-30cm	PG 2L	80	Bushy
Mahonia x media Charity	30-40cm	PG 2L	55	Branched
Perovskia Blue Spire	30-40cm	PG 2L	35	Bushy
Potentilla frutic Abbotswood	30-40cm	PG 2L	20	Bushy
Potentilla frutic Elizabeth	30-40cm	PG 2L	55	Bushy
Rosmarinus officinalis	20-30cm	PG 2L	35	Branched
Salix hastata Wehrhahnii	20-30cm	PG 2L	205	Branched
Santolina chamaecyparissus	20-30cm	PG 2L	10	Bushy
Spirea japonica Gold Flame	40-60cm	BR	155	Bushy
Viburnum opulus Compactum	30-40cm	PG 2L	105	Branched

Note - Plant in single species swathes within mixed shrub beds

Feathered Trees	Height	Grown	No.	Notes
AG Alnus glutinosa	1.75-2m	Air PG	14	low stake
AL Amelanchier lamarckii	1.75-2m	Air PG	16	low stake
BP Betula pendula	1.75-2m	Air PG	15	low stake
BPb Betula pubescens	1.75-2m	Air PG	2	low stake
PA Prunus avium	1.75-2m	Air PG	5	low stake
PC Pyrus Chanticleer	1.75-2m	Air PG	11	low stake
PS Pinus sylvestris	1.5-1.75m	Air PG	9	Ground anchors
PT Populus tremula	1.75-2m	Air PG	2	low stake
SA Sorbus aucuparia	1.75-2m	Air PG	14	low stake
SA* Sorbus aria	1.75-2m	Air PG	2	low stake

Heavy Standard Trees	Girth	Grown	No.	Notes
FE Fraxinus excelsior	12-14cm	Air PG	9	Ground anchors
PA* Prunus avium	14-16cm	Air PG	10	Ground anchors
QR Quercus robur	12-14cm	Air PG	9	Ground anchors

Extra Heavy Standard Trees	Girth	Grown	No.	Notes
AF Acer freemanii Autumn Blaze	14-16cm	Air PG	2	Ground anchors
AC Alnus Cordata (AGM)	14-16cm	Air PG	6	Ground anchors
AcS Acer campestre Streetwise	14-16cm	Air PG	2	Ground anchors
KP Koeleruteria paniculata	14-16cm	Air PG	1	Ground anchors
LS Liquidamber styr Lane Roberts	14-16cm	Air PG	2	Ground anchors
TC Tilia cordata Winter Orange	14-16cm	Air PG	11	Ground anchors
CB Carpinus betulus	16-18cm	Air PG	2	Ground anchors

Note - Standard avenue trees to be evenly matched

Plantation mix @ 1.5m c's (0.44/sq.m)	Height	Grown	No.	Notes
Betula pendula	80-100cm	BR	140	1+1
Corylus avellana	60-80cm	BR	135	1+1
Crataegus monogyna	60-80cm	BR	135	1+1
Fraxinus excelsior	80-100cm	BR	140	1+1
Ilex aquifolium	60-80cm	PG 2L	140	Bushy
Populus tremula	80-100cm	BR	140	1+1
Prunus avium	80-100cm	BR	140	1+1
Quercus robur	80-100cm	BR	140	1+1
Salix capraea	60-80cm	BR	140	1+1
Salix cinerea	60-80cm	BR	140	1+1
Sorbus aucuparia	80-100cm	BR	140	1+1
Viburnum opulus	60-80cm	BR	135	1+1

Bulb planting (avg ~ 10/sq.m) 6000no. Total	Grown	No.	Notes
Crocus chrysanthus 'Blue Pearl'	/	750	/
Crocus chrysanthus 'Cream Beauty'	/	750	/
Crocus chrysanthus 'Prins Claus'	/	750	/
Crocus chrysanthus 'Saturnus'	/	750	/
Crocus chrysanthus 'Snowbunting'	/	750	/
Fritillaria meleagris Britheg	/	750	/
Galanthus nivalis Lili Wen Fach (single)	/	750	/
Galanthus nivalis flore pleno (double)	/	750	/

Allow for planting 600sq.m in informal grassland drifts as agreed on site at avg. 10/sq.m

rev v6 ~ July 2012 ~ Post planning revisions to suit further WCBC comments
rev v5 ~ June 2012 ~ Post planning revisions to suit further WCBC comments
rev v4 ~ May 2012 ~ Post planning revisions to suit WCBC comments

The Ark Company Landscape Architects
7 The Highway, Hawarden, Flintshire, CH5 3DG Tel.01244 534342
www.thearkcompany.co.uk info@thearkcompany.co.uk

Wrexham County Borough Council
Land at Delamere Avenue ~ Gwersyllt

Proposed new school
Planting proposals to main entrance area

Dwg.No. 02/107/02 v6 A1 @ 1/200 Feb 2012