

Key

- Pedestrian Crossing Points - Blister Tactiles

Platform Warning - Lozenge Tactiles

Footway Tactiles - Ladder

Cycleway Tactiles - Tramlane

Carpark - Asphalt

Car Park - Porous black paving

Play Area - Porous Asphalt

Sports Area

Carriageway - Speed Ramps

Footways - Dense Bit Macadam

Footway - Shared Area - Block Paving

Proposed Road Gullies

New Kerbline

Football Pitch - Revealed, Topsoil & Seeding.
- Bin store - Steel Palsade fencing 1.8m high (green) complete with gate 1.8m wide. Base slab 3.3 x 2.05 x 0.20 dp. See Appendix 17/1

1.2m high bowtop fencing - green

1.2m high bowtop self closing pedestrian gate - green

1.2m high bowtop vehicle gate - green

2m high weld mesh perimeter fencing

2m high, 2m wide weld mesh self closing pedestrian gate

2m high, 3m wide weld mesh vehicle gate

Pedestrian Guardrail - 1.045m high Class A to Table 1

Sportswall 3000, width 11.54 x 3m ht. See Appendix 26/70


Cycle Shelter, Lockers, Stands & Lighting. See Appendix 26/70

Reinforced grass path with concrete flat topped edging kerb (EF)

Log cabin

Notes

Drawings to be read in conjunction with Appendix 3/1/1, 4/1/1, 5/1, 5/70, 7/1, 11/1.

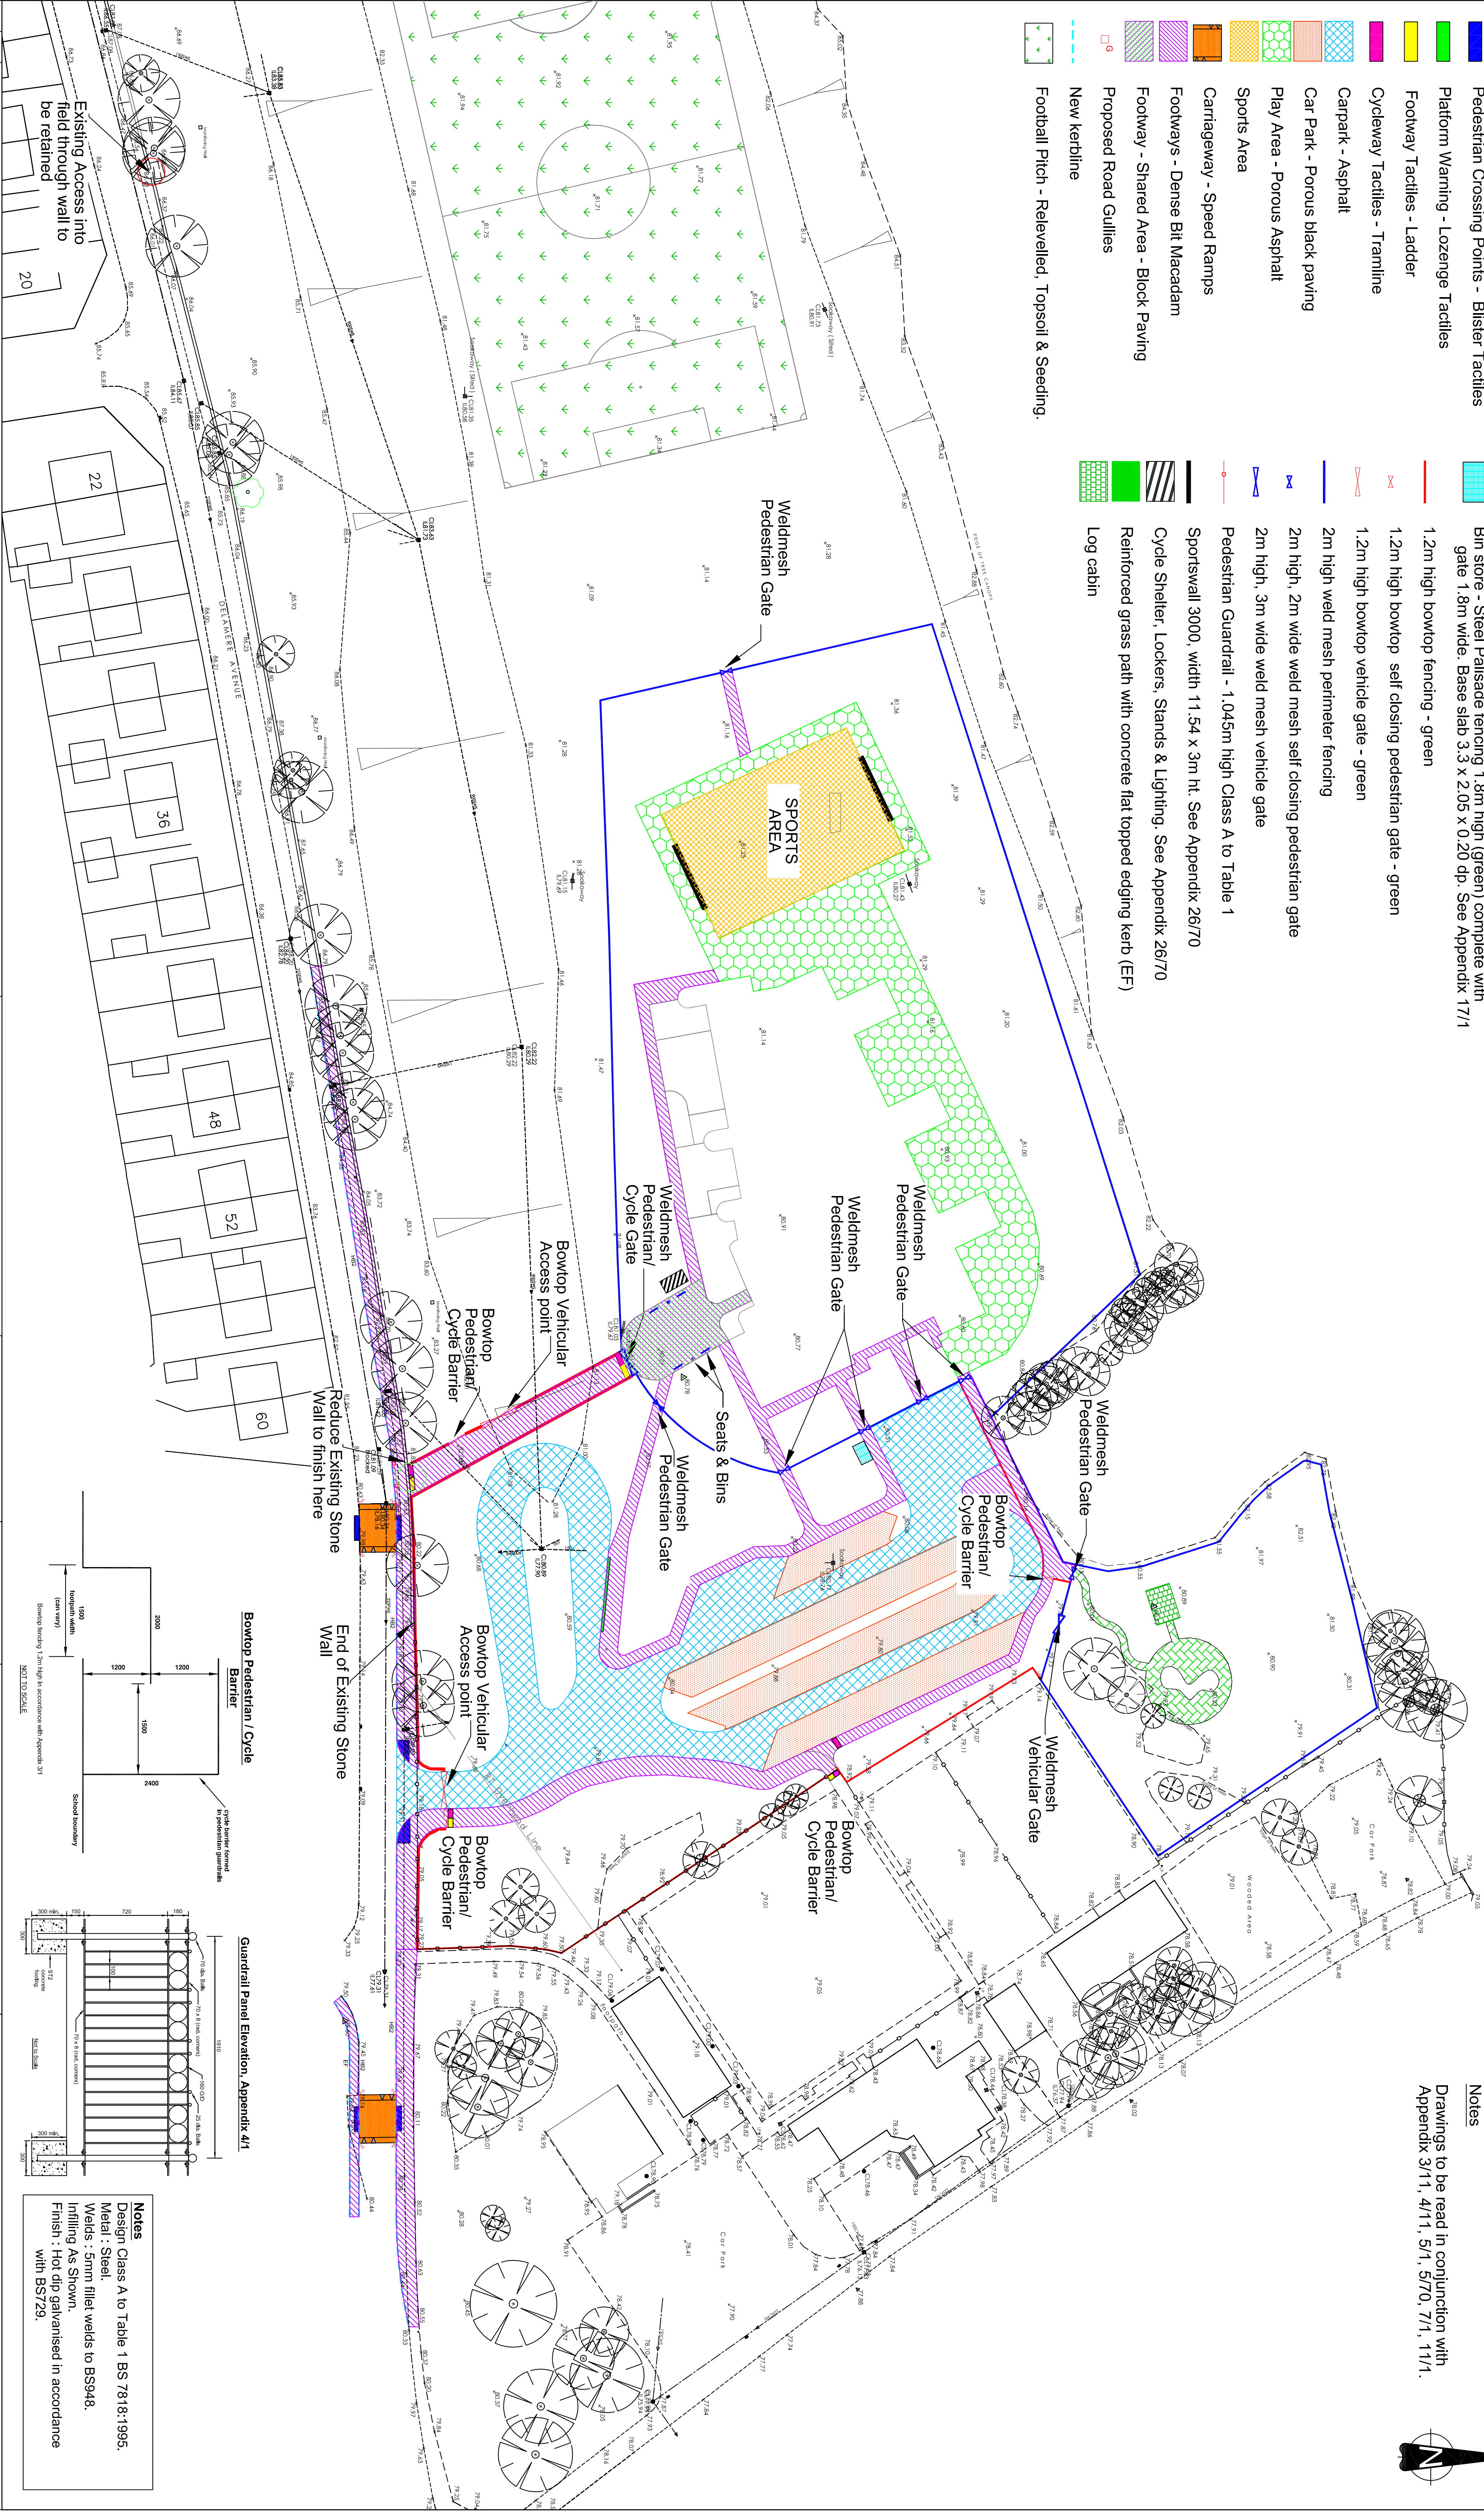

Notes
Design Class A to Table 1 BS 7618:1995.
Metal : Steel.
Welds : 5mm fillet welds to BS948.
Infilling As Shown.
Finish : Hot dip galvanised in accordance with BS729.

DRAWING NUMBER:

11701/D/1100 B

Wrexham

COUNTY BOROUGH COUNCIL

Wrexham

COUNCIL BOROUGH COUNCIL

WRECSAM

WREXHAM COUNTY BOROUGH COUNCIL

STEPHEN. T. BAYLEY

ASSETS AND ECONOMIC DEVELOPMENT DEPARTMENT

CROWN BUILDINGS

31 CHESTER STREET

WREXHAM

LL13 8BG

Tel. (01978) 297037

Fax. (01978) 729601

JOB NUMBER:

ED 11701

SCALES:

1:500 @A1

AMENDMENTS:

DATE:

SCHEME TITLE:

PROPOSED WELSH MEDIUM SCHOOL GWERSYLLT, WREXHAM

DACDV GROUP:

DRAWN BY:

RJS

CHECKED BY:

JLV

APPROVED BY:

NATIONAL GRID REF:

SJ3153

STATUS:

Scheme

DRAWING NUMBER:

11701/D/1100 B

DRAWING TITLE:

PROPOSED KERBLINE, FOOTWAYS, CARRIAGEWAY & FENCING