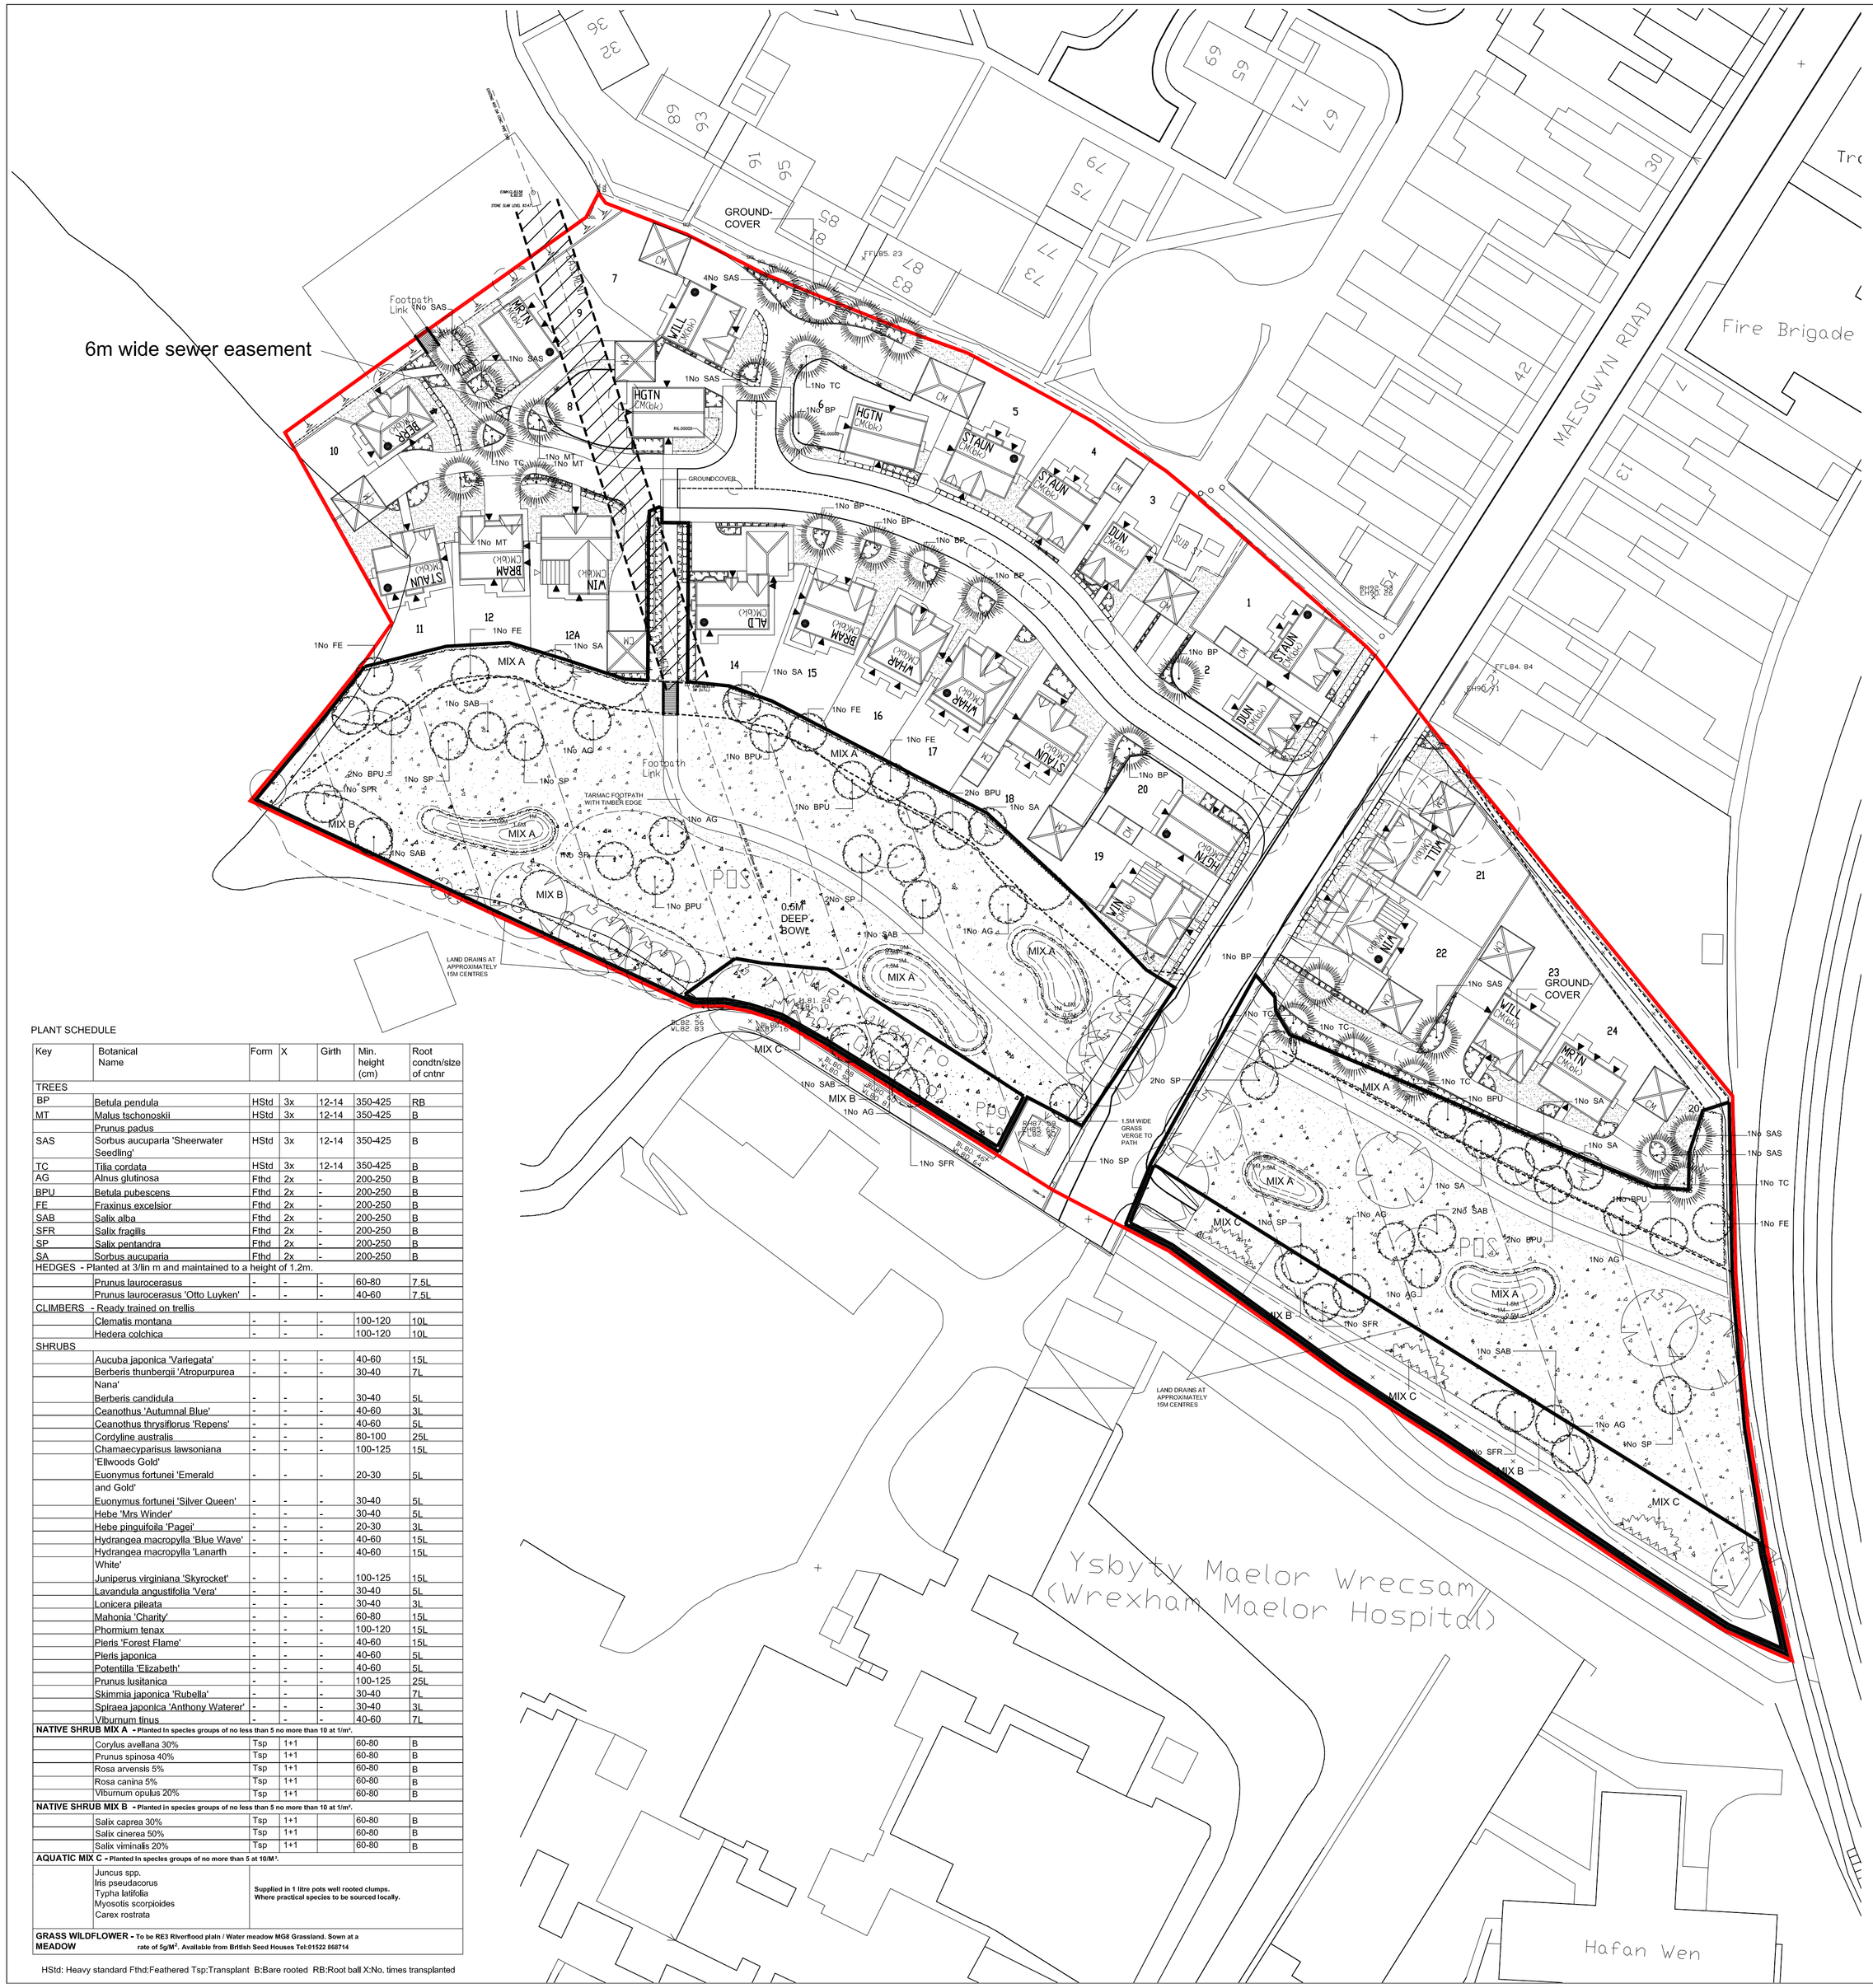
6m wide sewer easement
GROUND-COVER
Footpath Link
1No SAS
1No SAS
1No SAS
1No TC
1No BP
1No MT
1No MT
1No TC
GROUNDCOVER
1No BP
1No BP
1No BP
1No BP
1No FE
1No SA
1No FE
1No FE
1No SA
1No SAB
2No BPU
1No SP
1No SPR
1No AG
1No BPU
1No SAB
1No SA
1No BPU
1No SAB
1No AG
1No SP
1No SFR
1No AG
1No SFR
1No SAB
1No AG
1No SP
1No SFR
1No BP
1No BP
1No SAS
1No SAS
1No TC
1No FE
2No SP
2No BPU
2nd SAB
1No SA
1No SA
1No BPU
1No TC
1No TC
1No SAS
GROUND-COVER
MIX A
MIX B
MIX C
TARMAC FOOTPATH WITH TIMBER EDGE
Footpath Link
0.5M DEEP BOWL
1.5M WIDE GRASS VERGE TO PATH
LAND DRAINS AT APPROXIMATELY 15M CENTRES
MAESGWYN ROAD
Fire Brigade
Ysbyty Maelor Wrecsam (Wrexham Maelor Hospital)
Hafan Wen
Pwll
Pwll
Pwll