


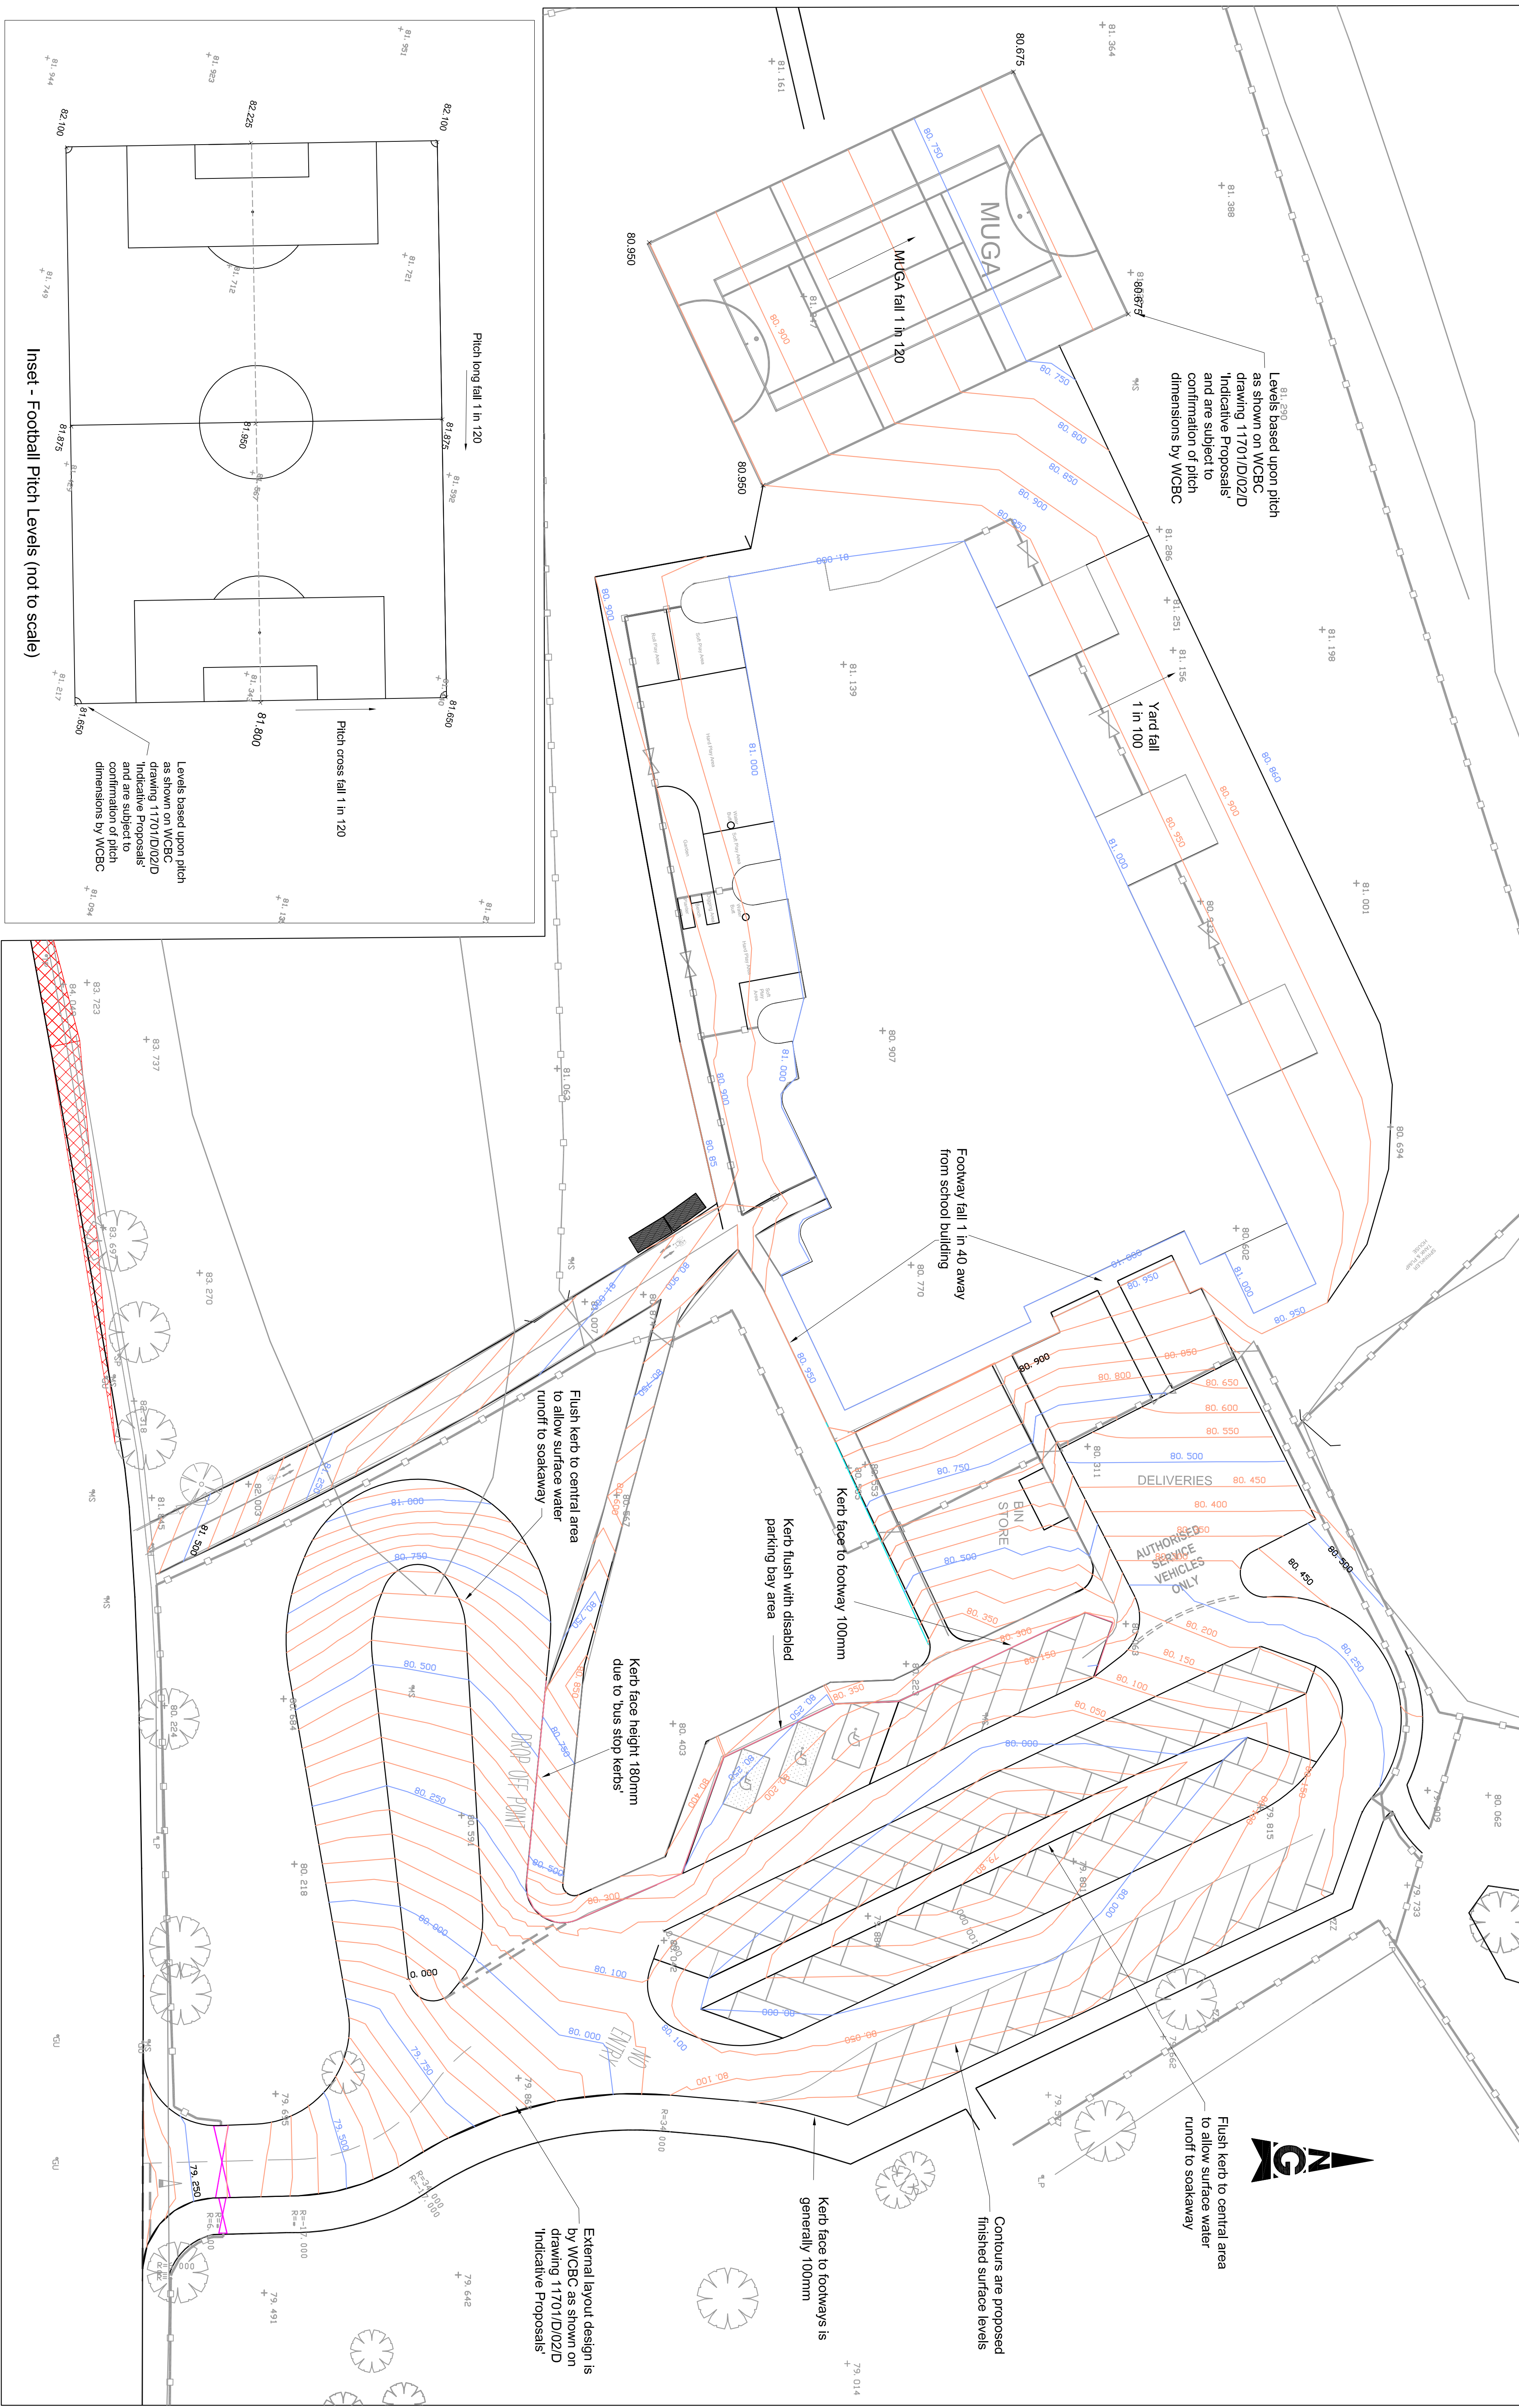

Inset - Football Pitch Levels (not to scale)

Levels based upon pitch as shown on WCBC drawing 11701/D/02/D 'Indicative Proposals' and are subject to confirmation of pitch dimensions by WCBC

Pitch cross fall 1 in 120

Pitch long fall 1 in 120

Footway fall 1 in 40 away from school building

Kerb flush with disabled parking bay area

Kerb face to footway 100mm

Kerb face height 180mm due to bus stop kerbs

Flush kerb to central area to allow surface water runoff to soakaway

Flush kerb to central area to allow surface water runoff to soakaway

Contours are proposed finished surface levels

Kerb face to footways is generally 100mm

External layout design is by WCBC as shown on drawing 11701/D/02/D 'Indicative Proposals'

ATKINS

Atkins Limited

Llys Llywelyn (Uned 7)
Parc Busnes Llanelwy
Ffordd Richard Davies
Llanelwy

Sir Ddinbych, LL17 0LJ

wrexham
WREXHAM
WREXHAM

PROPOSED WELSH MEDIUM
SCHOOL, GWERSYLLT,
NEAR WREXHAM

Ffôn: (01745) 585351
Ffacs: (01745) 585323
www.atkinsglobal.com

Tell Lliniad/Drawing Title

PROPOSED EXTERNAL LEVELS

Ydwyd/Scale	Gostod/Scale	Datwydd/Drawn	Llofnwyd/Checked	Lwyd/Asst
A1	1:250	PS	PS	PS
Statws/ Status P	Rhif Lliniad/Drawing Number 5104033/120/02	Dyddiad/Date 30.01.12	Dyddiad/Date 30.01.12	Cyw/Rev B