


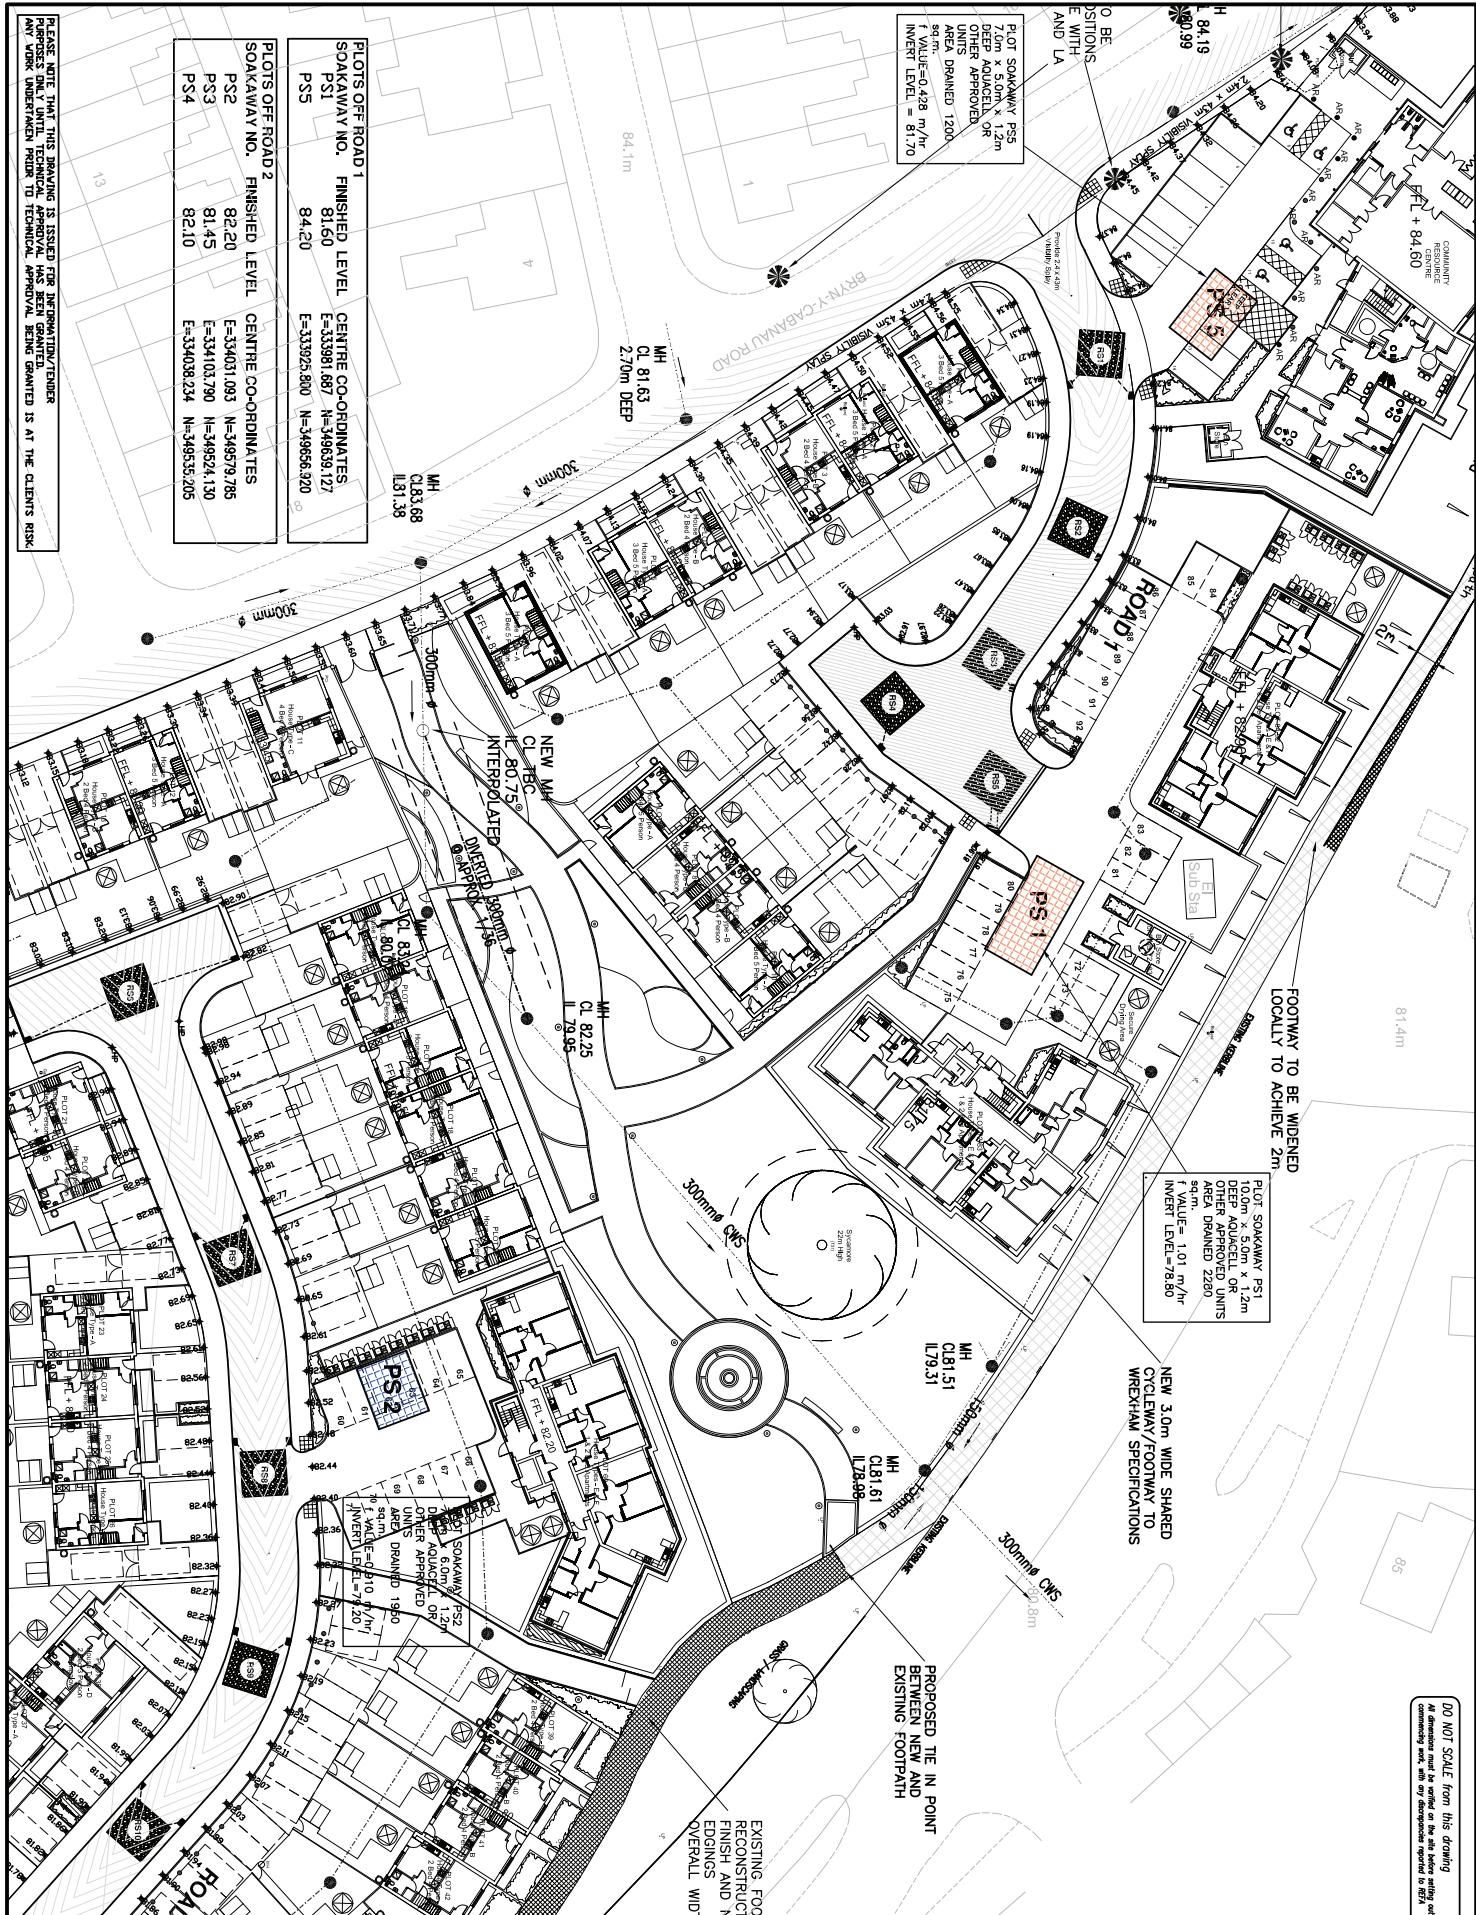

DO NOT SCALE from this drawing
All dimensions must be verified on the site before setting out
commencing work, with any discrepancies reported to REFA

- [illegible]

C.O.M. REGULATIONS 2007


deed with the elements of risk involved in this type

1. Support / treatment for ALL recreation work.
2. Guarding to ensure no accidents leading to recreation.
3. Guarding of recreation outside working hours to prevent unauthorised access.
4. Understanding to adjacent roads or structures.
5. Confined space operations.
6. Dealing with existing services.
7. Traffic management on existing highways.

8. Procedures to be followed in event of accident or emergency.

9. Method of testing where contaminated ground is present on site.

10. Confirmation will be required that all operations are adequately tested, copies of relevant testing certificates to be supplied.

This above list is by no means exhaustive but it does highlight questions that present a risk to contractors and the general public.

For clarification on any item please contact: BRTA.

--	--

[illegible]

Client		Delivery status		Delivery status	
		Done		Reader	
		Issued		Construction	
		Approved		As Built	

ANWYL CONSTRUCTION LIMITED

job title	KINGSMILL ROAD WREXHAM
Drawing title	CIVILS STRATEGY PLAN 2

REFA

45 Bridgeman Terrace
Migra, Lancs
WN1 1TT
Tel: (01942) 828020
Fax: (01942) 230816

CONSULTING ENGINEERS
CIVIL • STRUCTURAL

GEOTECHNICAL • ENVIRONMENTAL

Date 22/3/12	Scale 1/250	Drawn GMM
-----------------	----------------	--------------

DRAWING No	12002/05/02	Rev
		H


A1 SHEET