



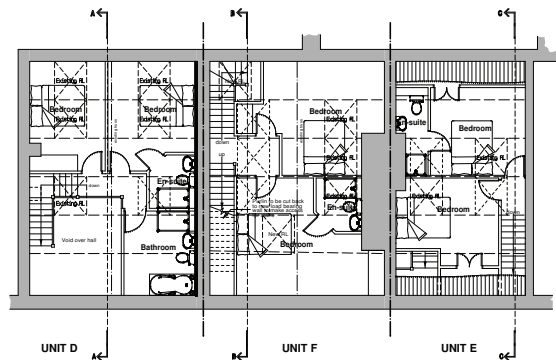

LOWER FIRST FLOOR PLAN

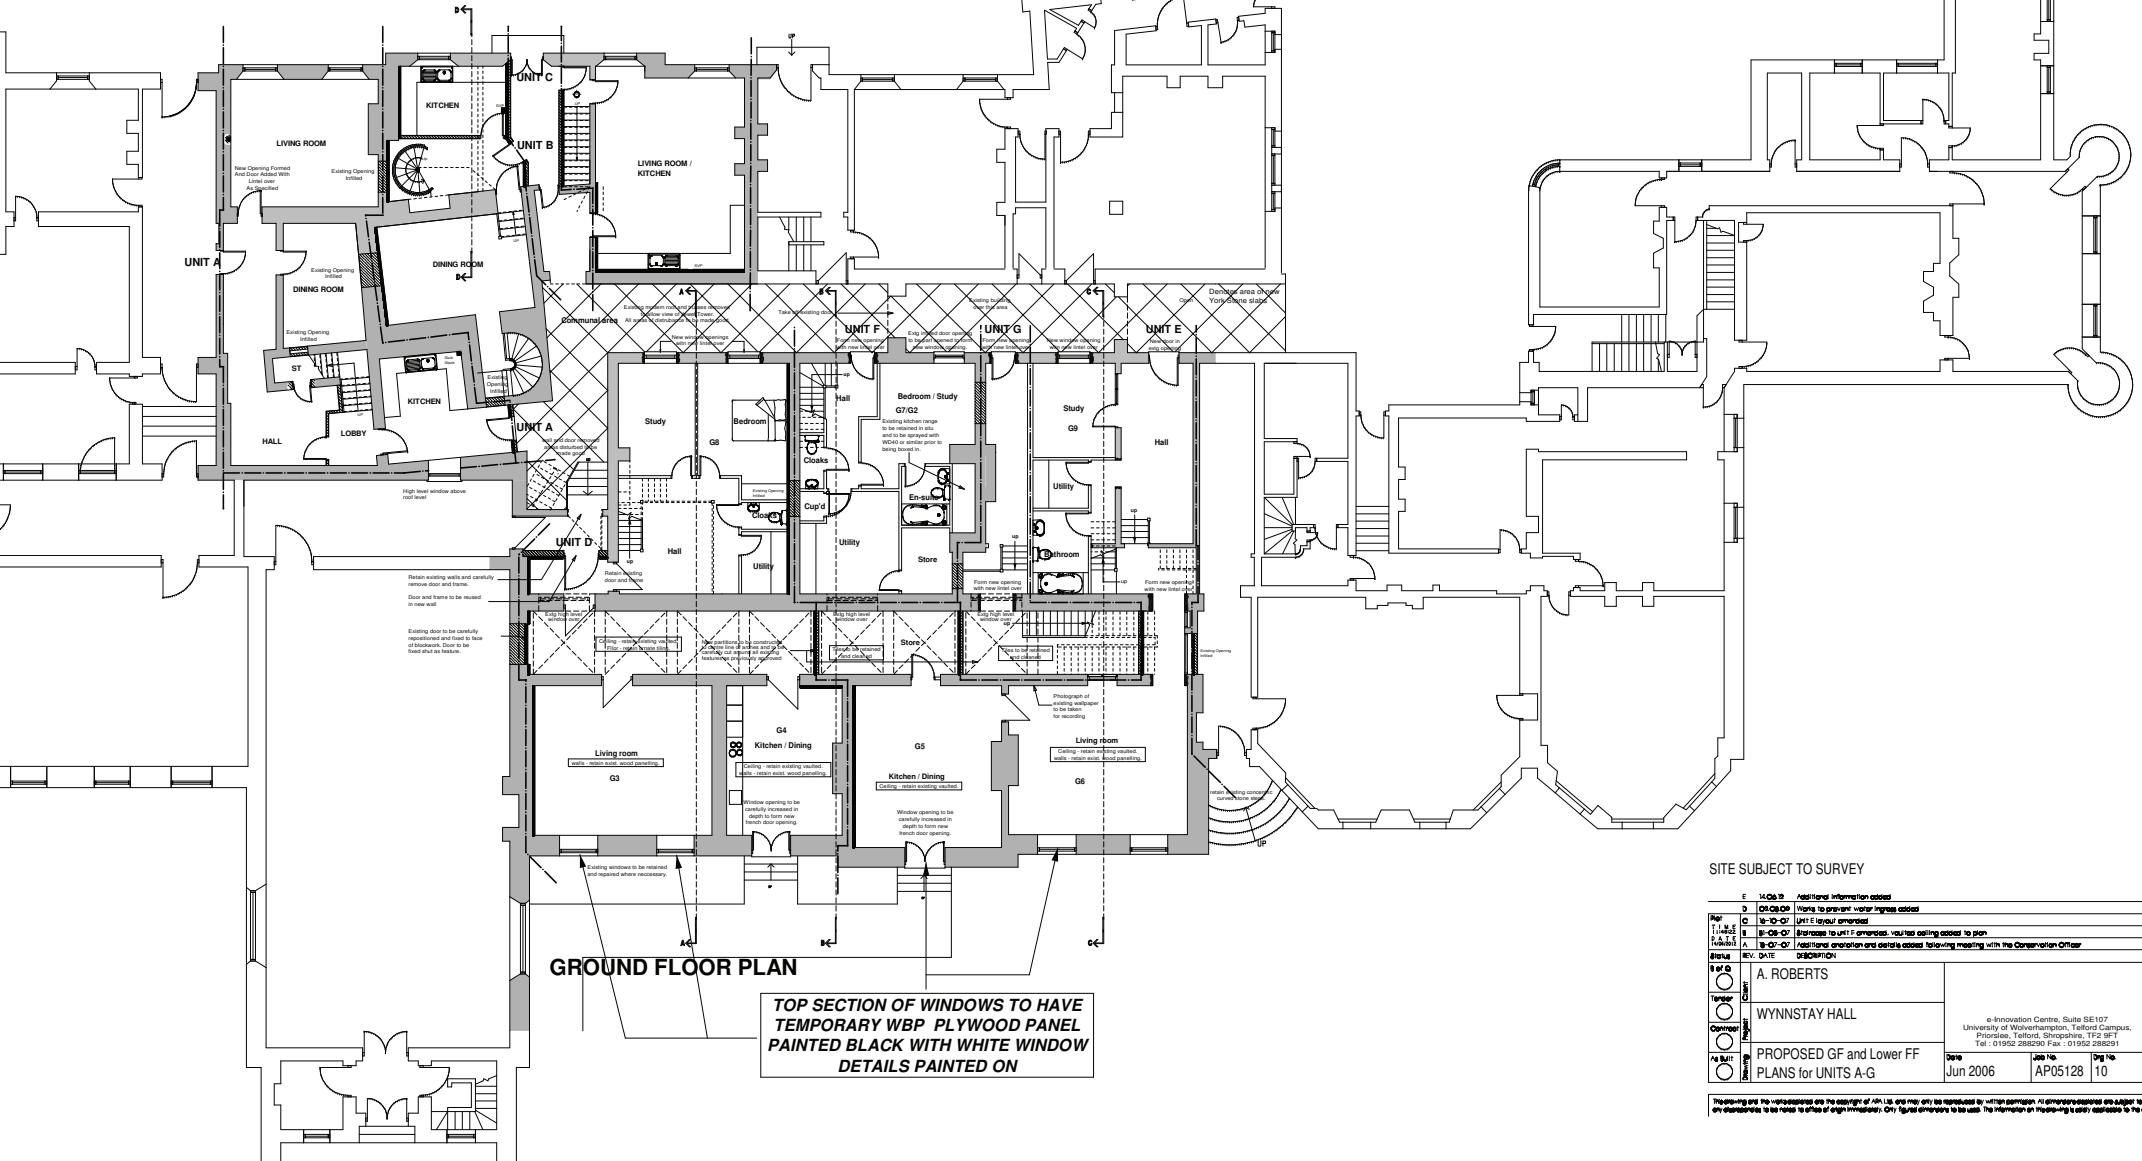

GROUND FLOOR PLAN

TOP SECTION OF WINDOWS TO HAVE
TEMPORARY WBP PLYWOOD PANEL
PAINTED BLACK WITH WHITE WINDOW
DETAILS PAINTED ON

SITE SUBJECT TO SURVEY

6	REV. DATE	DESCRIPTION	BY
