
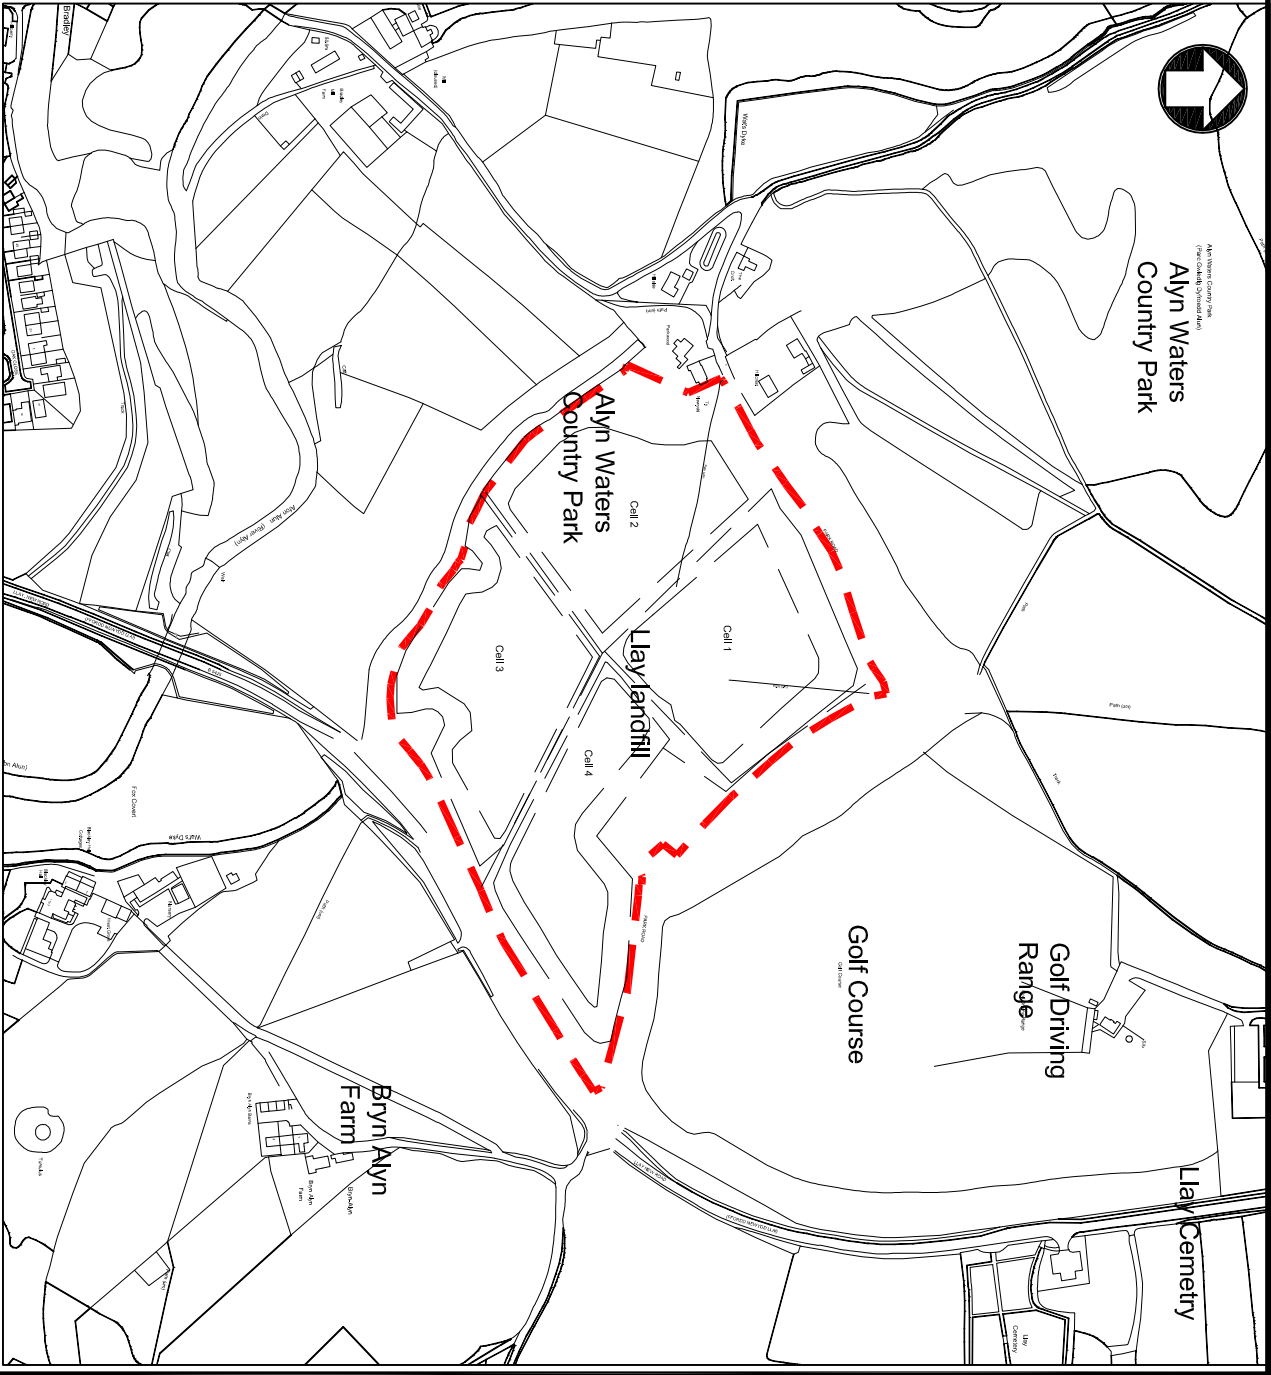
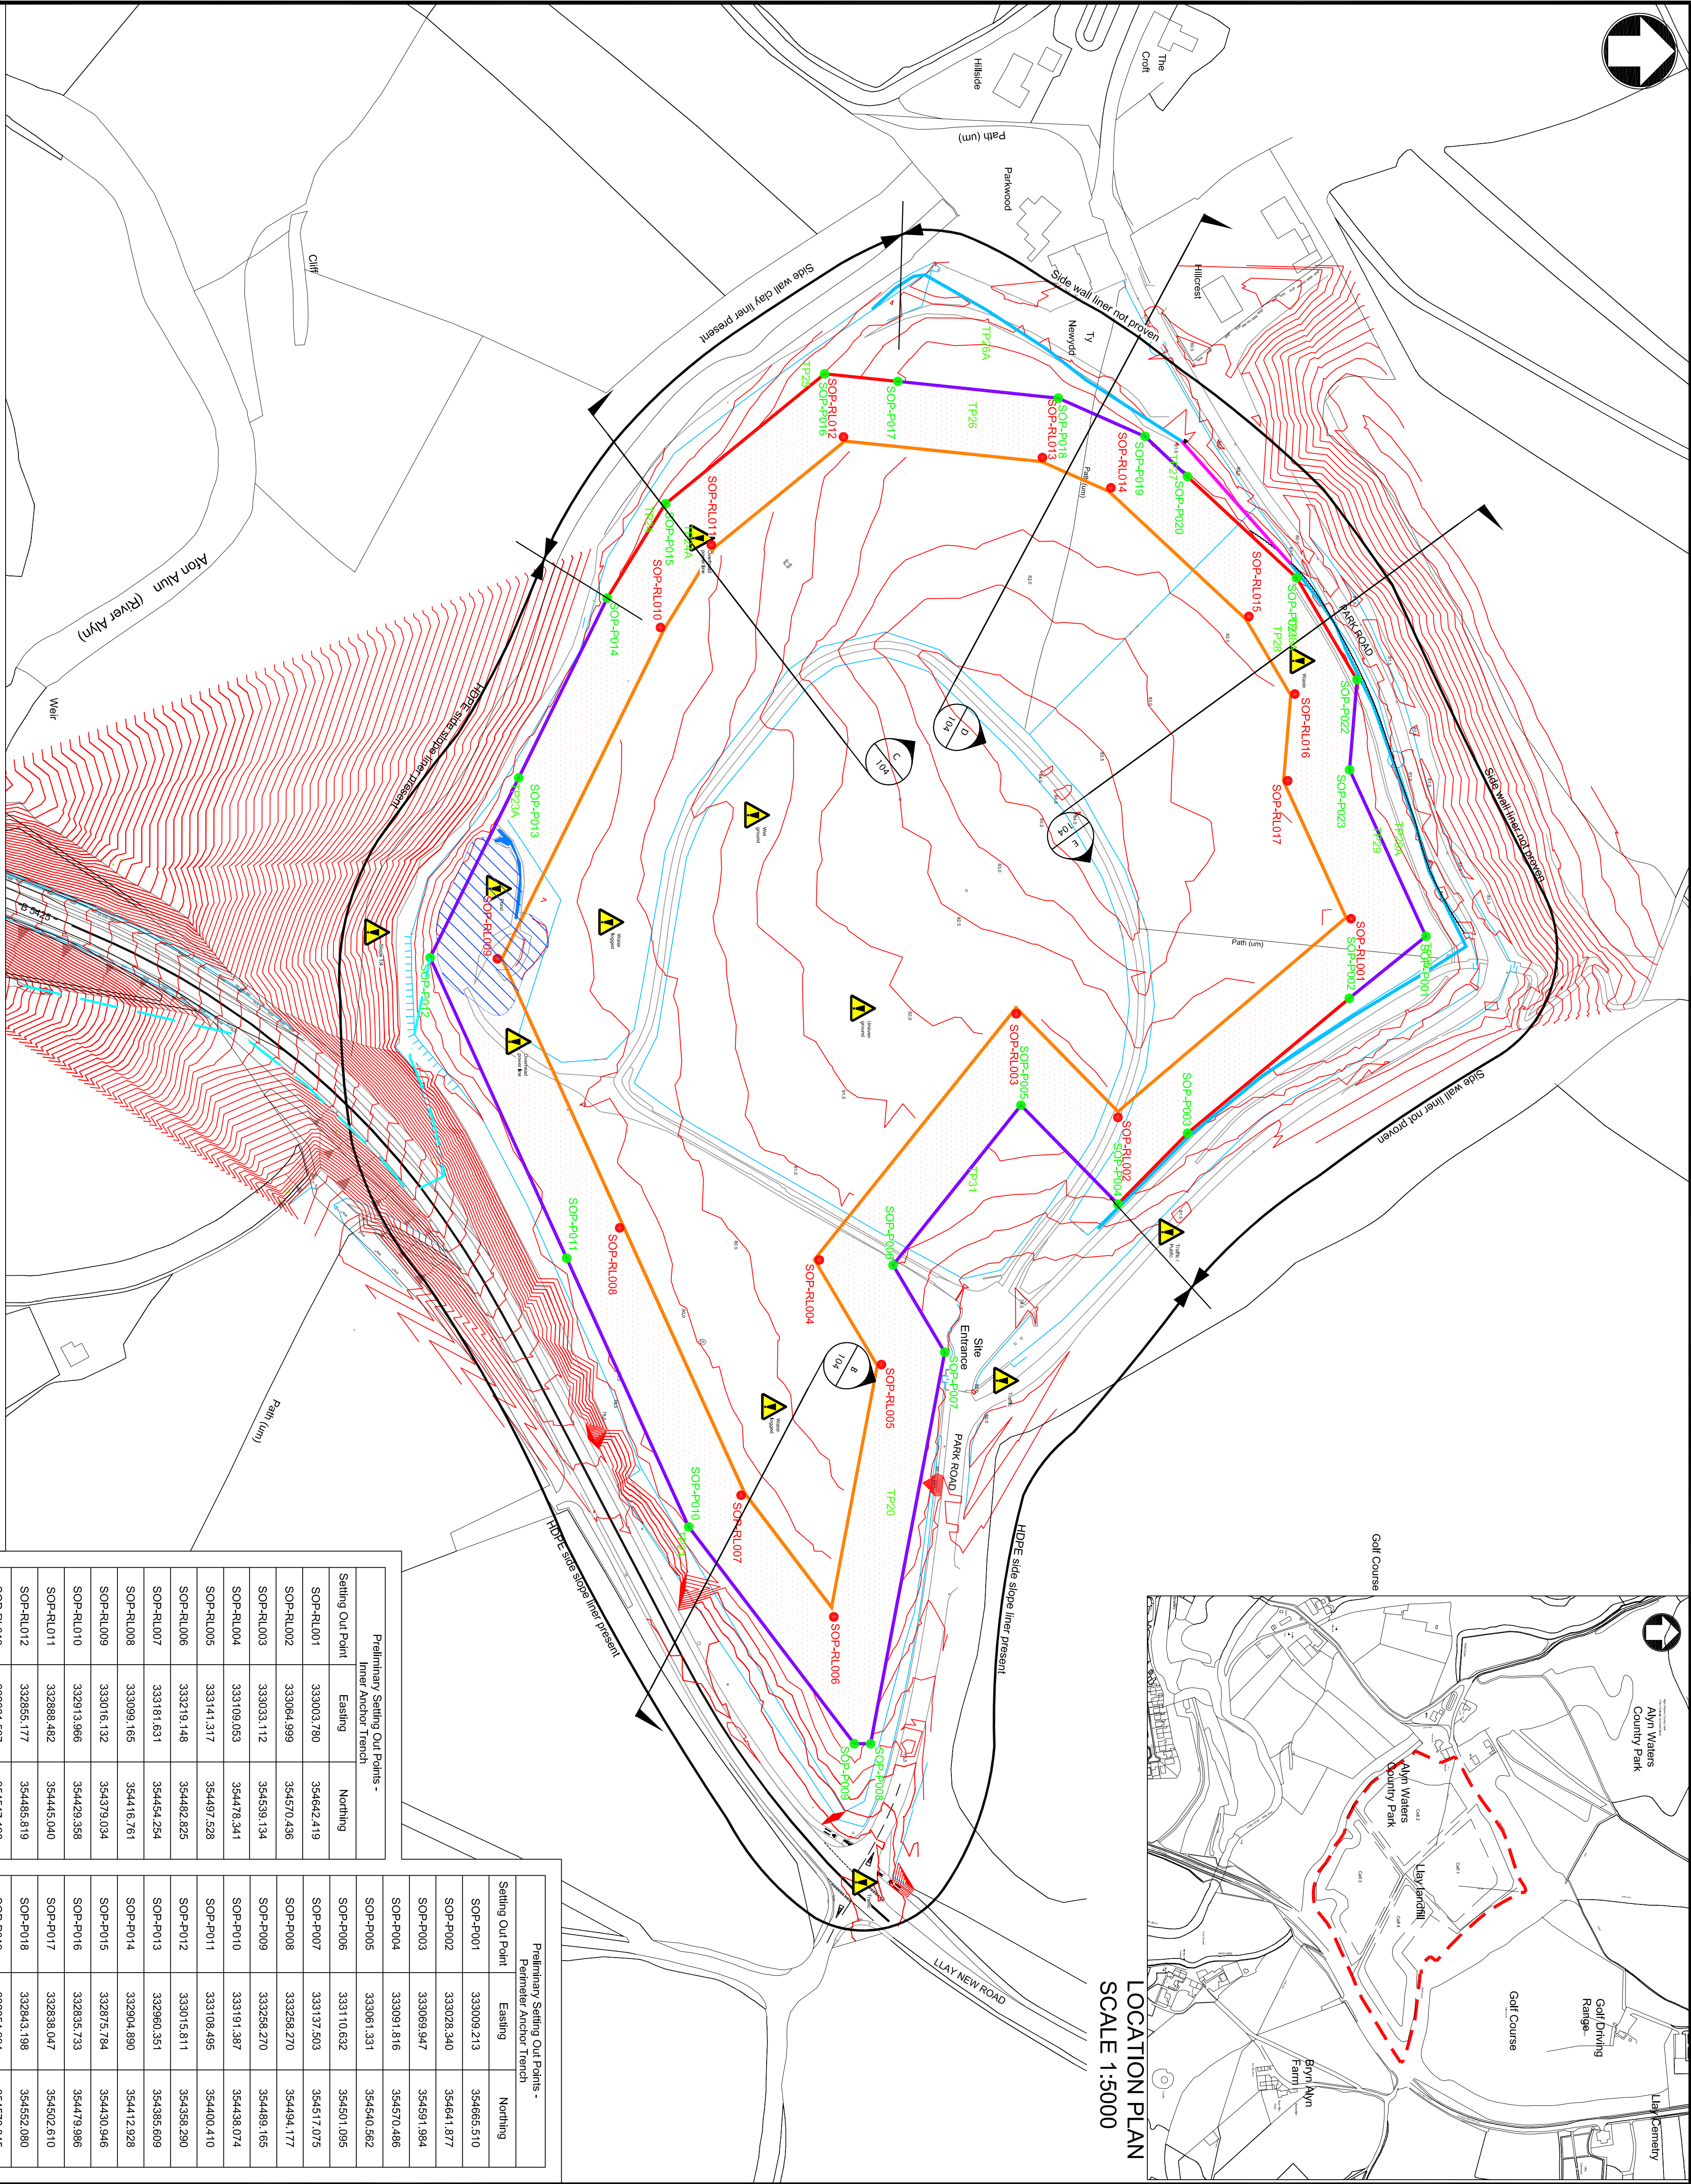


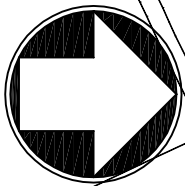

LOCATION PLAN
SCALE 1:5000

- Notes
- All dimensions are in mm and chainages and co ordinates in m unless otherwise noted.
 - All levels are in metres AOD unless otherwise noted.
 - This drawing is for information only. Do not scale from this drawing, any dimensions should be confirmed with the designers.
 - This drawing to be read in conjunction with all other relevant contract drawings, documents, specifications and COA Plan.
 - Topographical survey information provided by PM Surveys UK Dwg No. PMS12071 dated 02/05/12.


Key to symbols

- Site Boundary (Location Plan only)
- Existing Ground Contours (2012 Topo Survey)
- Approximate outer edge of landfill (Waste encountered)
- Approximate outer edge of landfill (Waste not encountered)
- Approximate inner edge of stripped area
- Existing Fence
- Existing Hedge
- Existing Gas Vent Trench
- Proposed Gas Vent Trench
- Existing Pond
- Extent of Regulating layer
- Area to be locally raised to formation level before capping
- Preliminary setting out point - perimeter anchor trench / regulating layer
- Preliminary setting out point - inner trench / regulating layer

Reference drawings

- MMD-295303-C-DR-00-XX-0001-P1 - Extensive Improvements of Existing Capping System
- MMD-295303-C-DR-00-XX- -P1 - Llay Landfill -
- 0501-P1 - General Arrangement
- 0502-P1 - Approximate Edge of Landfill and Area of Overlapped Waste
- 0504-P1 - Capping Remediation Works Design Details
- 0505-P1 - Setting Out Plan for Regulating Layer
- 0506-P1 - Layout Plan for Permeable Protection Soils
- 0507-P1 - Long Section Details of the Drainage System
- 0508-P1 - Cross Section Details of the Drainage System
- 0509-P1 - Long Section and Cross Section of the Outfall
- 0510-P1 - Details Trial Pit Reinstatement, Gas Trench, Gas Walls and Leachate extraction wells
- 0511-P1 - Trial Pit Reinstatement and Local Regrading Layout Plan

Rev	Date	Drawn	Description	CHK'd	App'd
P1	01/06/12	WKS	Preliminary Issue	KM	DD

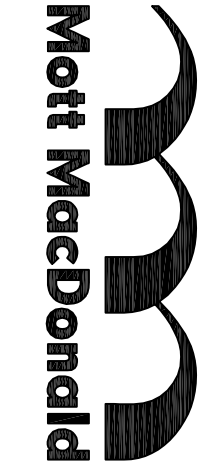

Greenfield
Llewellyn
United Kingdom
T +44 (0)1552 885049
F +44 (0)1552 885044
W www.mottmac.com

Client



Title
Llay Landfill
Layout of Cross Sections and
setting out points for Anchor trenches

Designed	K Mawre	K Mawre	Eng check	D Dray	D Dray
Drawn	M Shepherd	M Shepherd	Coordination	K Mawre	K Mawre
Dwg check	S Longden	S Longden	Approved	D Dray	D Dray
Scale at A1					
As Shown		PRE		Rev	P1
Drawing Number	MMD-295303-C-DR-00-XX-0503				

PLAN VIEW
SCALE 1:1000