


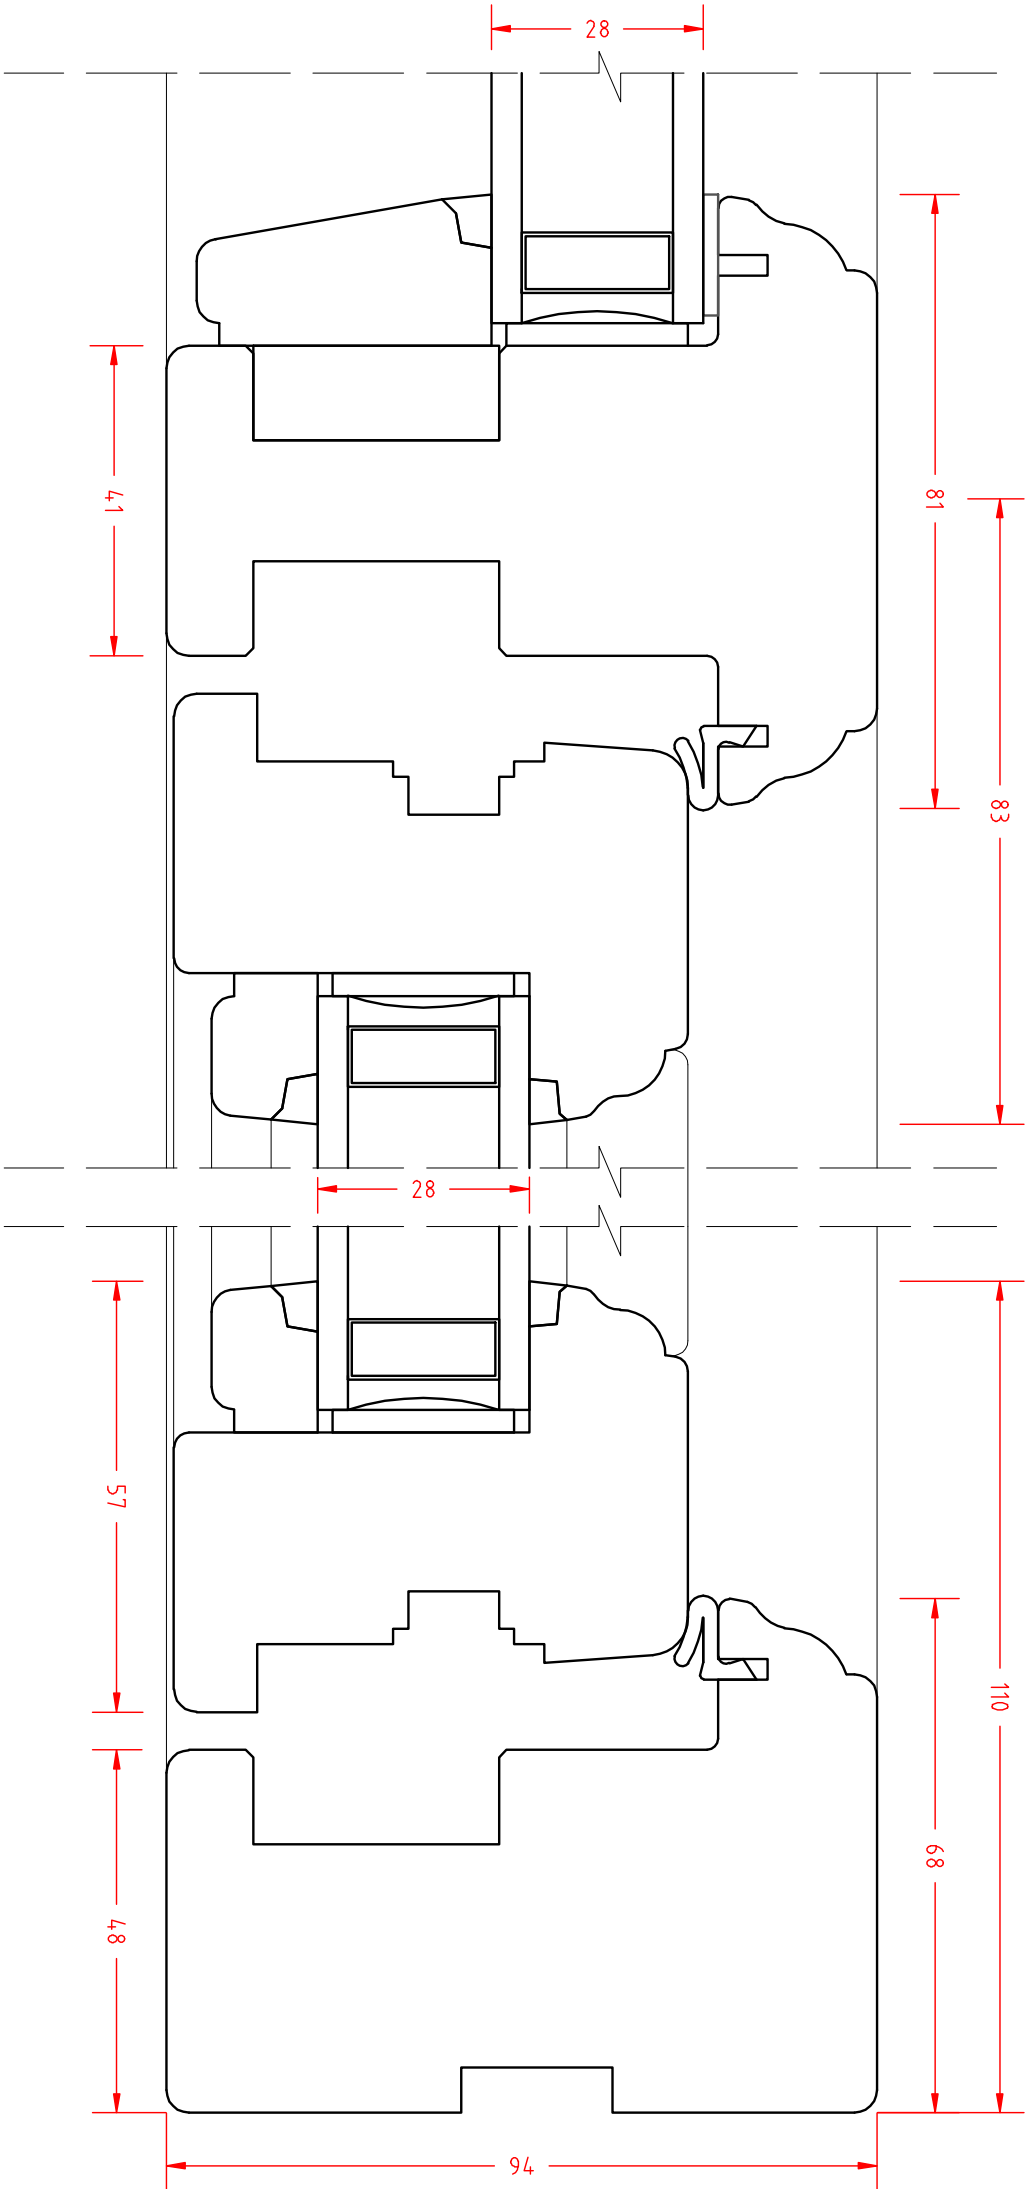

West Port®

Drawings are for illustrative purposes only and are subject to change without notice.

Horizontal Section Detailing
Sash and Direct Glazing

System X				Scale
Drawn by	Filename	Date		t:1 @ A3
RW	SX	05.02.09		