



All works over and immediately adjacent to the tree pits to ensure that concrete and fines material contamination of the tree pits does NOT occur.

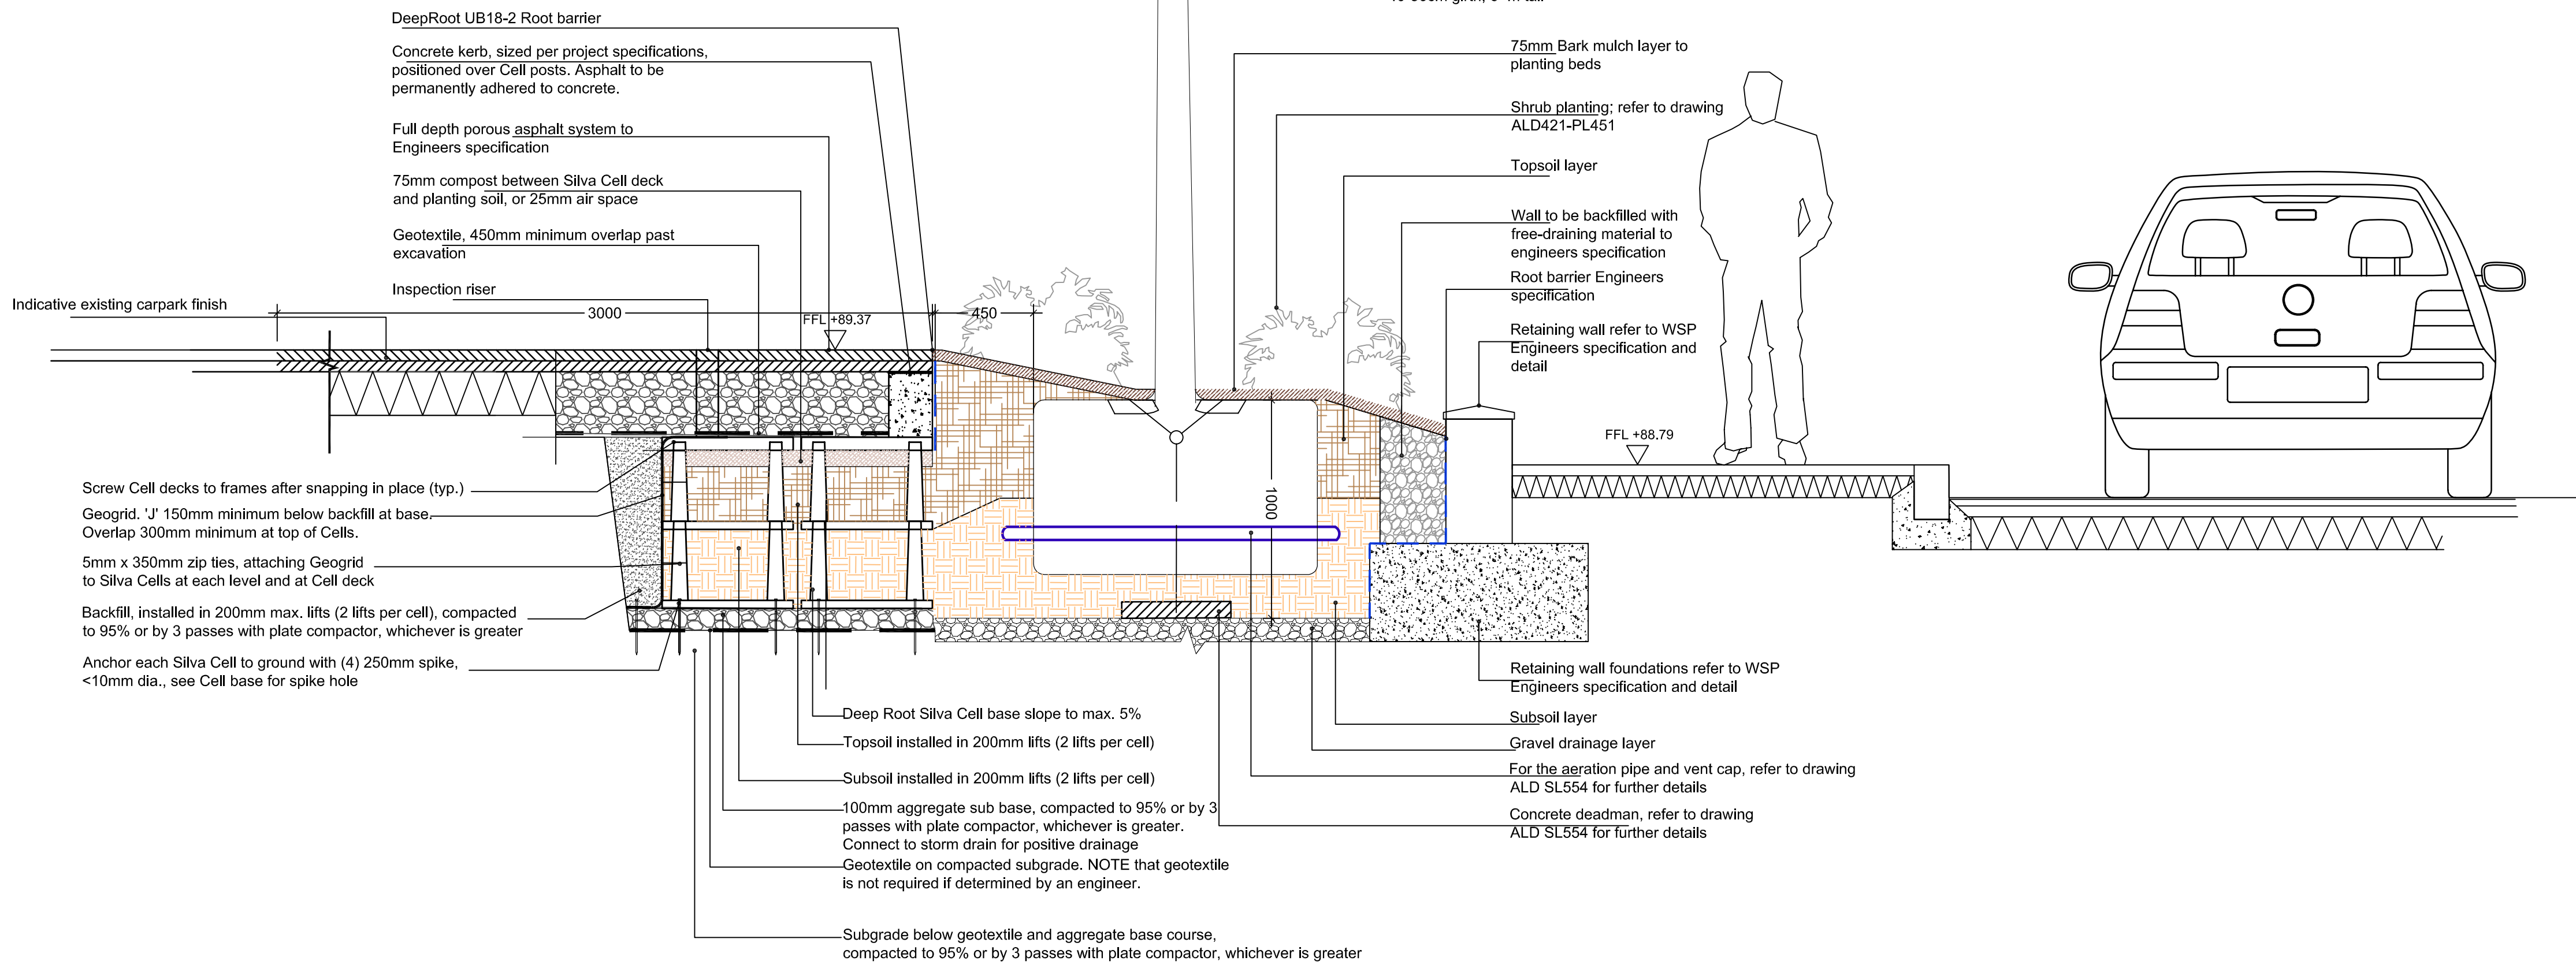

DETAIL 2: SECTION THROUGH SILVA CELL TREE PIT AND RETAINING WALL
1:20 @ A1

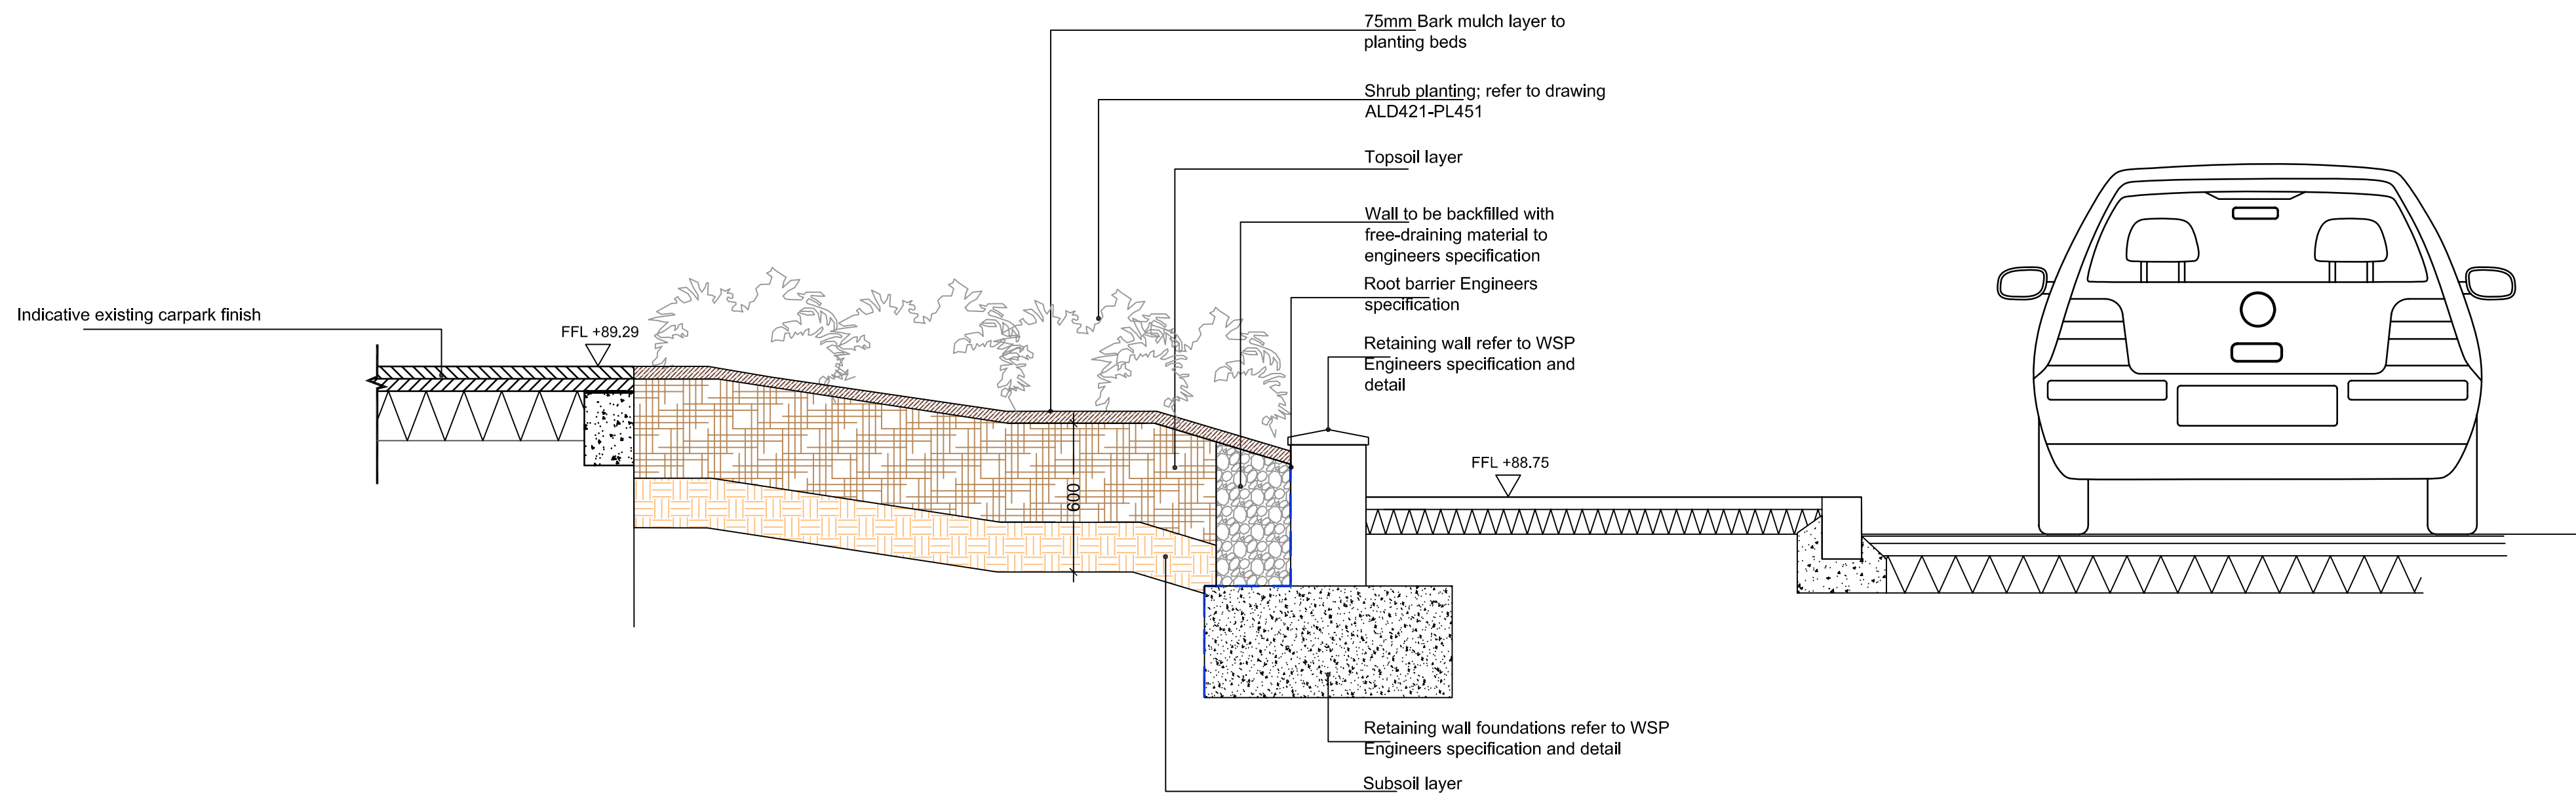

DETAIL 3: SECTION THROUGH LANDSCAPE AND RETAINING WALL 1:20 @ A1

© 2009 Applied Landscape Design Limited. All rights reserved.

NOTES / KEY:

REFERENCE DRAWINGS/DOCUMENTS

ALD421-PL451	Soft Landscape Detailed Design Proposal
ALD421-SL254	Location of section lines

REVISIONS

P02	Drawing created to incorporate design team. Issue for discharge of planning condition 3	01.03.12
P01	Drawing created to incorporate LPA comments to discharge planning conditions 3	29.02.12

no.	issued	date
-----	--------	------

CLIENT:

SAINSBURY'S SUPERMARKETS LTD

LANDSCAPE ARCHITECT:



The Threshing Barn, Bignell park Bams,
Chesterton, Nr. Bicester, Oxfordshire, OX26 1TD
Tel: 01869 249776 Fax: 01869 327513
Email: mail@appliedlandscape.co.uk

PROJECT:
PLAS COCH ROAD
HIGHWAY IMPROVEMENTS
WREXHAM

DRAWING TITLE:

DETAIL THROUGH LANDSCAPE
TREE PIT & SILVA CELL
& RETAINING WALL

drawn: EP		checked: KJ	
scale: 1:20 @ A1		date: 28.02.12	
status: Planning		xref file ref: 421_PLbase	
PROJECT NO. 421/10	DRAWING NUMBER: SL255		REVISION: P02

ORIGINAL A1 SIZE SHEET