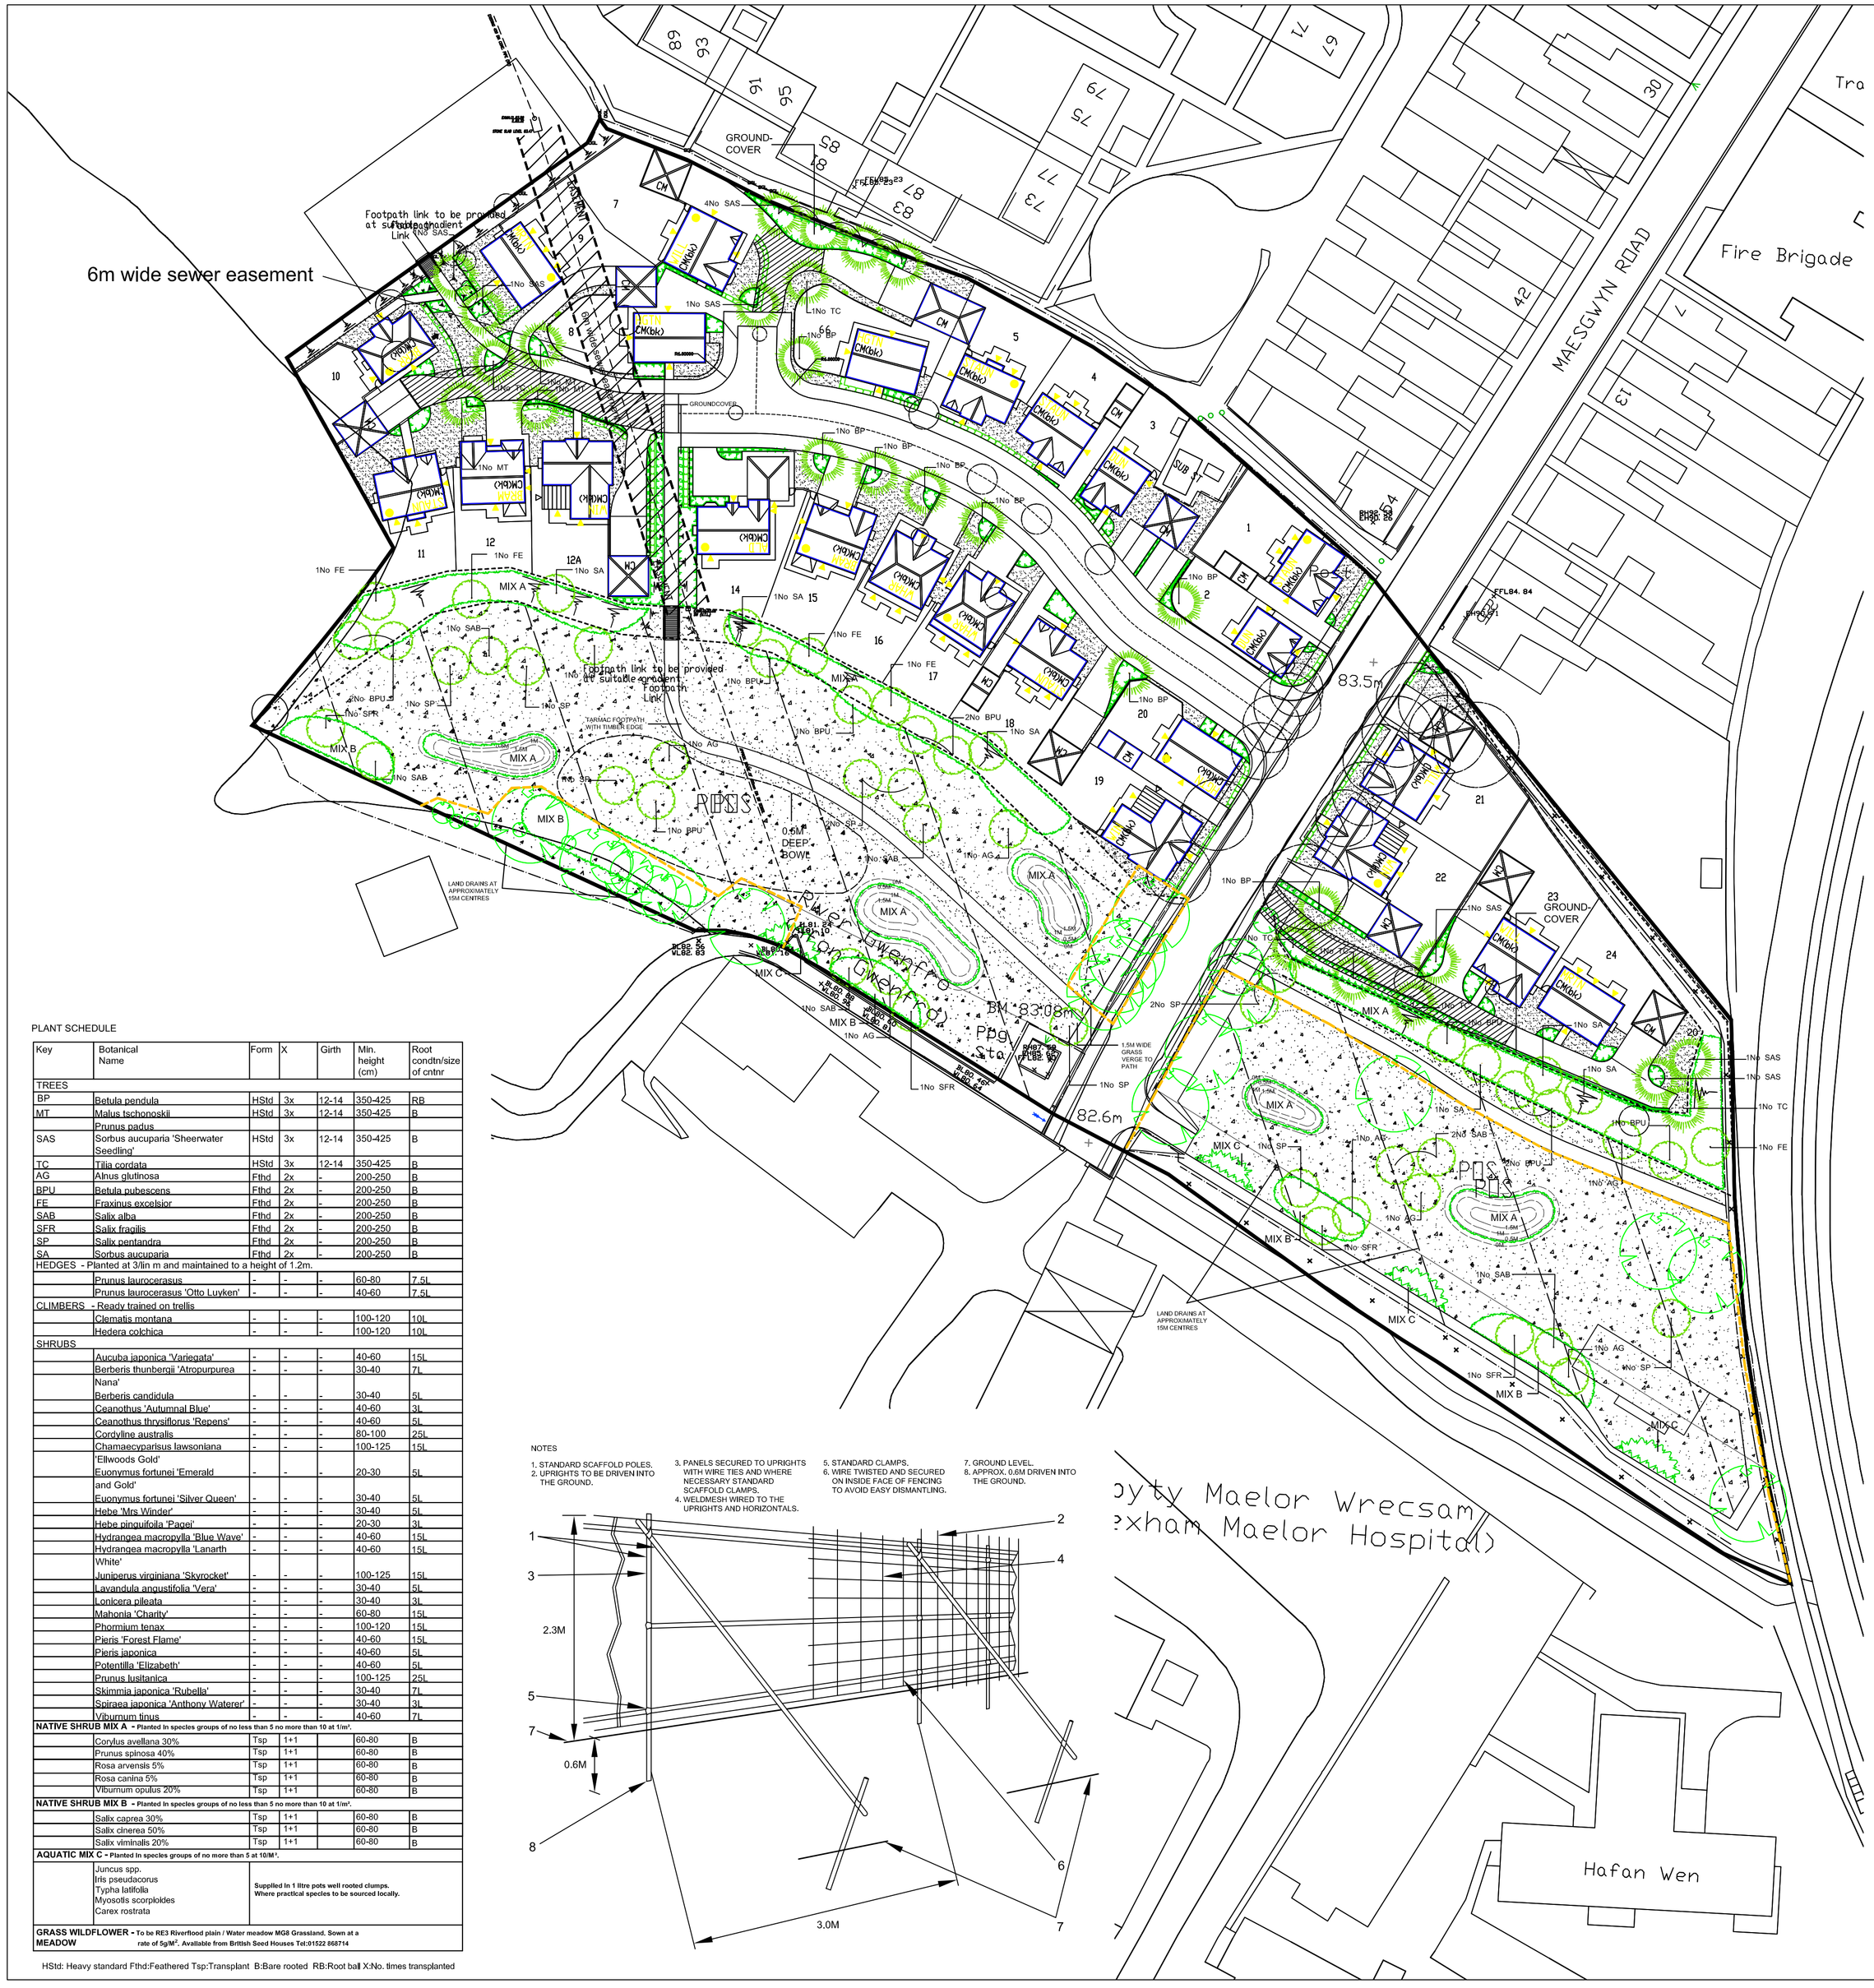
6m wide sewer easement
Footpath link to be provided at suitable gradient
Footpath Link
GROUND-COVER
MAESGWYN ROAD
Fire Brigade
Tra
42
30
13
7
83.5m
82.6m
BM 83.08m
Ppg Sta
