



Disclaimer:
All efforts have been made to survey all utility services within the boundary of the survey.
We can not guarantee that we have been able to locate everything and further investigation
will be required to establish full extents of services.

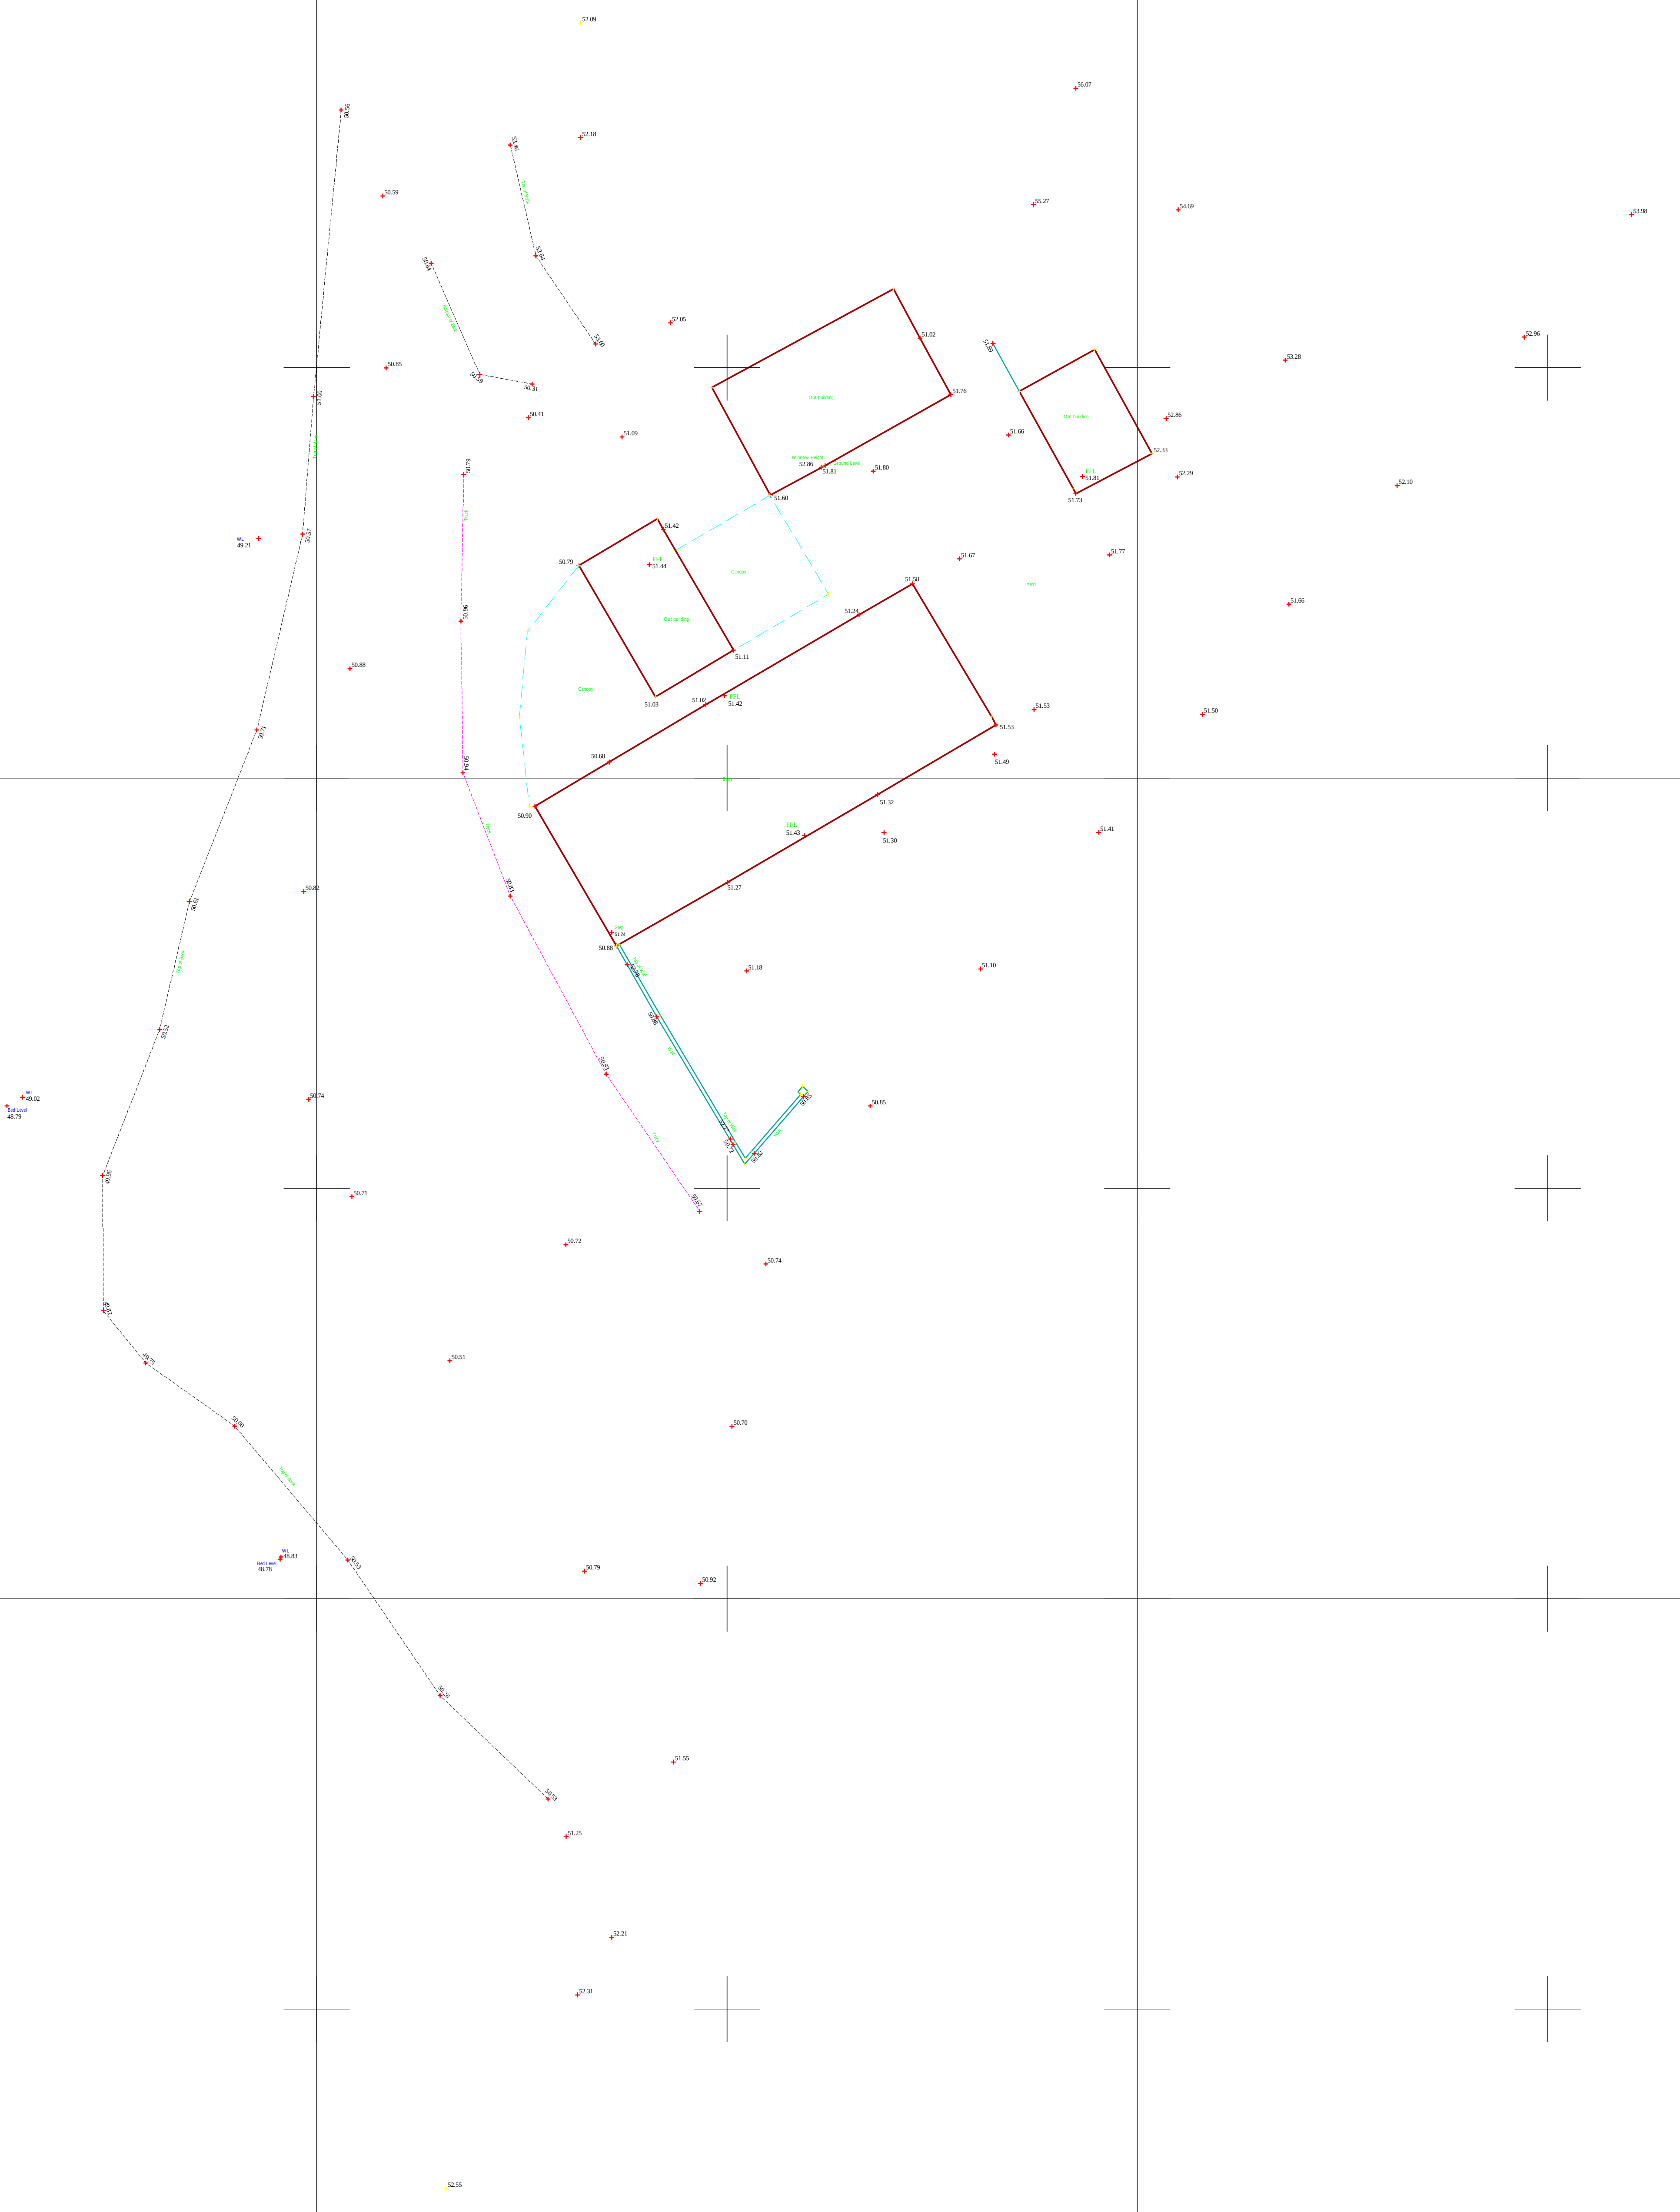


Notes:
Horizontal and vertical control established using SmartNet GPS Network and OSGB36/00 coordinate System.
This survey has been converted to a local grid referenced to OS grid. Position is only true at one point to OS coordinates.

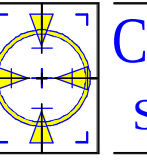

CHESHIRE SURVEYS LTD
Setting out and Survey Engineers

Unit 18, Barrowmoor Enterprise Estate, Gt Barrow, Cheshire CH3 7JS
Email : martin@cheshiresurveys.com Tel/Fax 01629 741859 Mob: 077 9964 1118

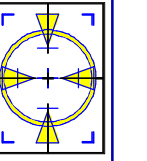

Client	Weetwood		
Location	Park Road, Wrexham		
Description	Level Survey		
Drg. No.:	2155/1	Surveyed By:	MC
Scale: 1:	200	Drawn By:	MC
Date:	16/11/10	Amend:	*