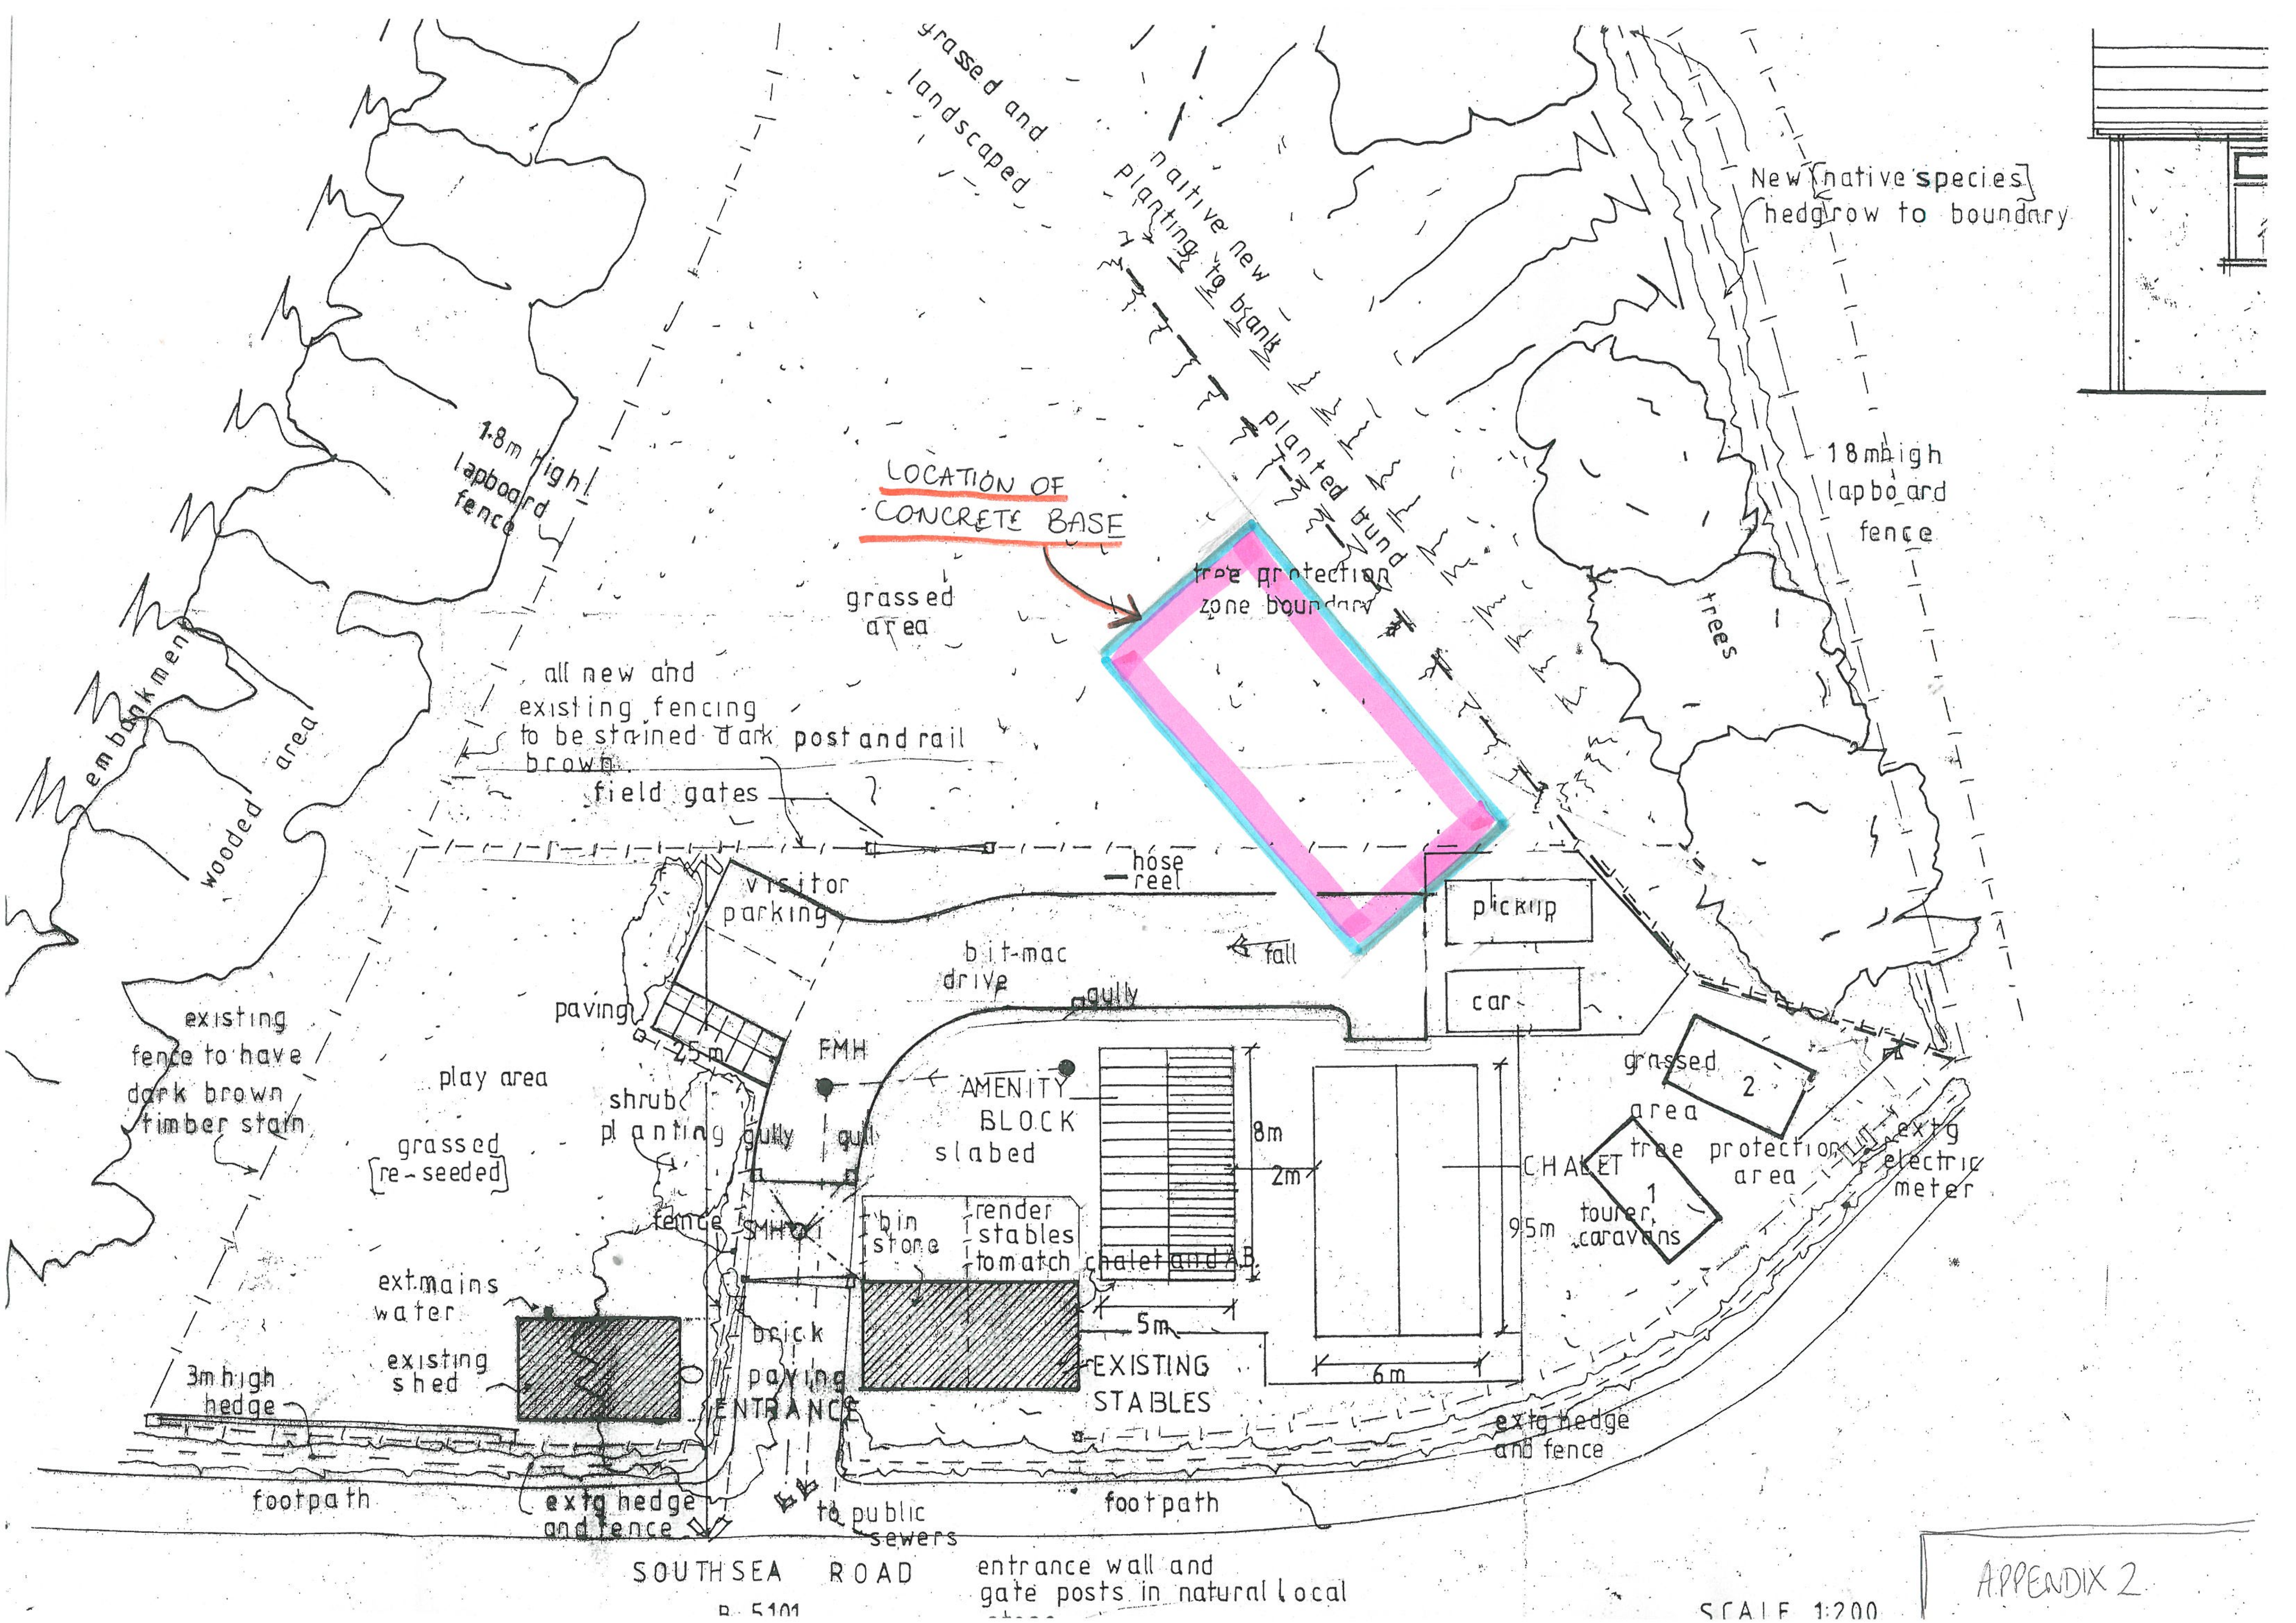
grassed and landscaped
naitive new planting to bank
New (native species) hedgrow to boundary
1.8m high lapboard fence
LOCATION OF CONCRETE BASE
planted bund
tree protection zone boundary
18m high lapboard fence
grassed area
trees
embankment
wooded area
all new and existing fencing to be stained dark brown
post and rail
field gates
hose reel
visitor parking
bit-mac drive
fall
gully
pickup
car
paving
2.5m
FMH
existing fence to have dark brown timber stain
play area
shrub planting
gully
AMENITY BLOCK slabed
8m
2m
CHALET
grassed area
2
tree protection area
extg electric meter
grassed [re-seeded]
fence
SMH
bin store
render stables to match chalet and AB
9.5m
1
tourer caravans
ext.mains water
existing shed
brick paving
ENTRANCE
5m
EXISTING STABLES
6m
3m high hedge
extg hedge and fence
footpath
extg hedge and fence
to public sewers
footpath
SOUTHSEA ROAD
B 5101
entrance wall and gate posts in natural local stone
SCALE 1:200

APPENDIX 2