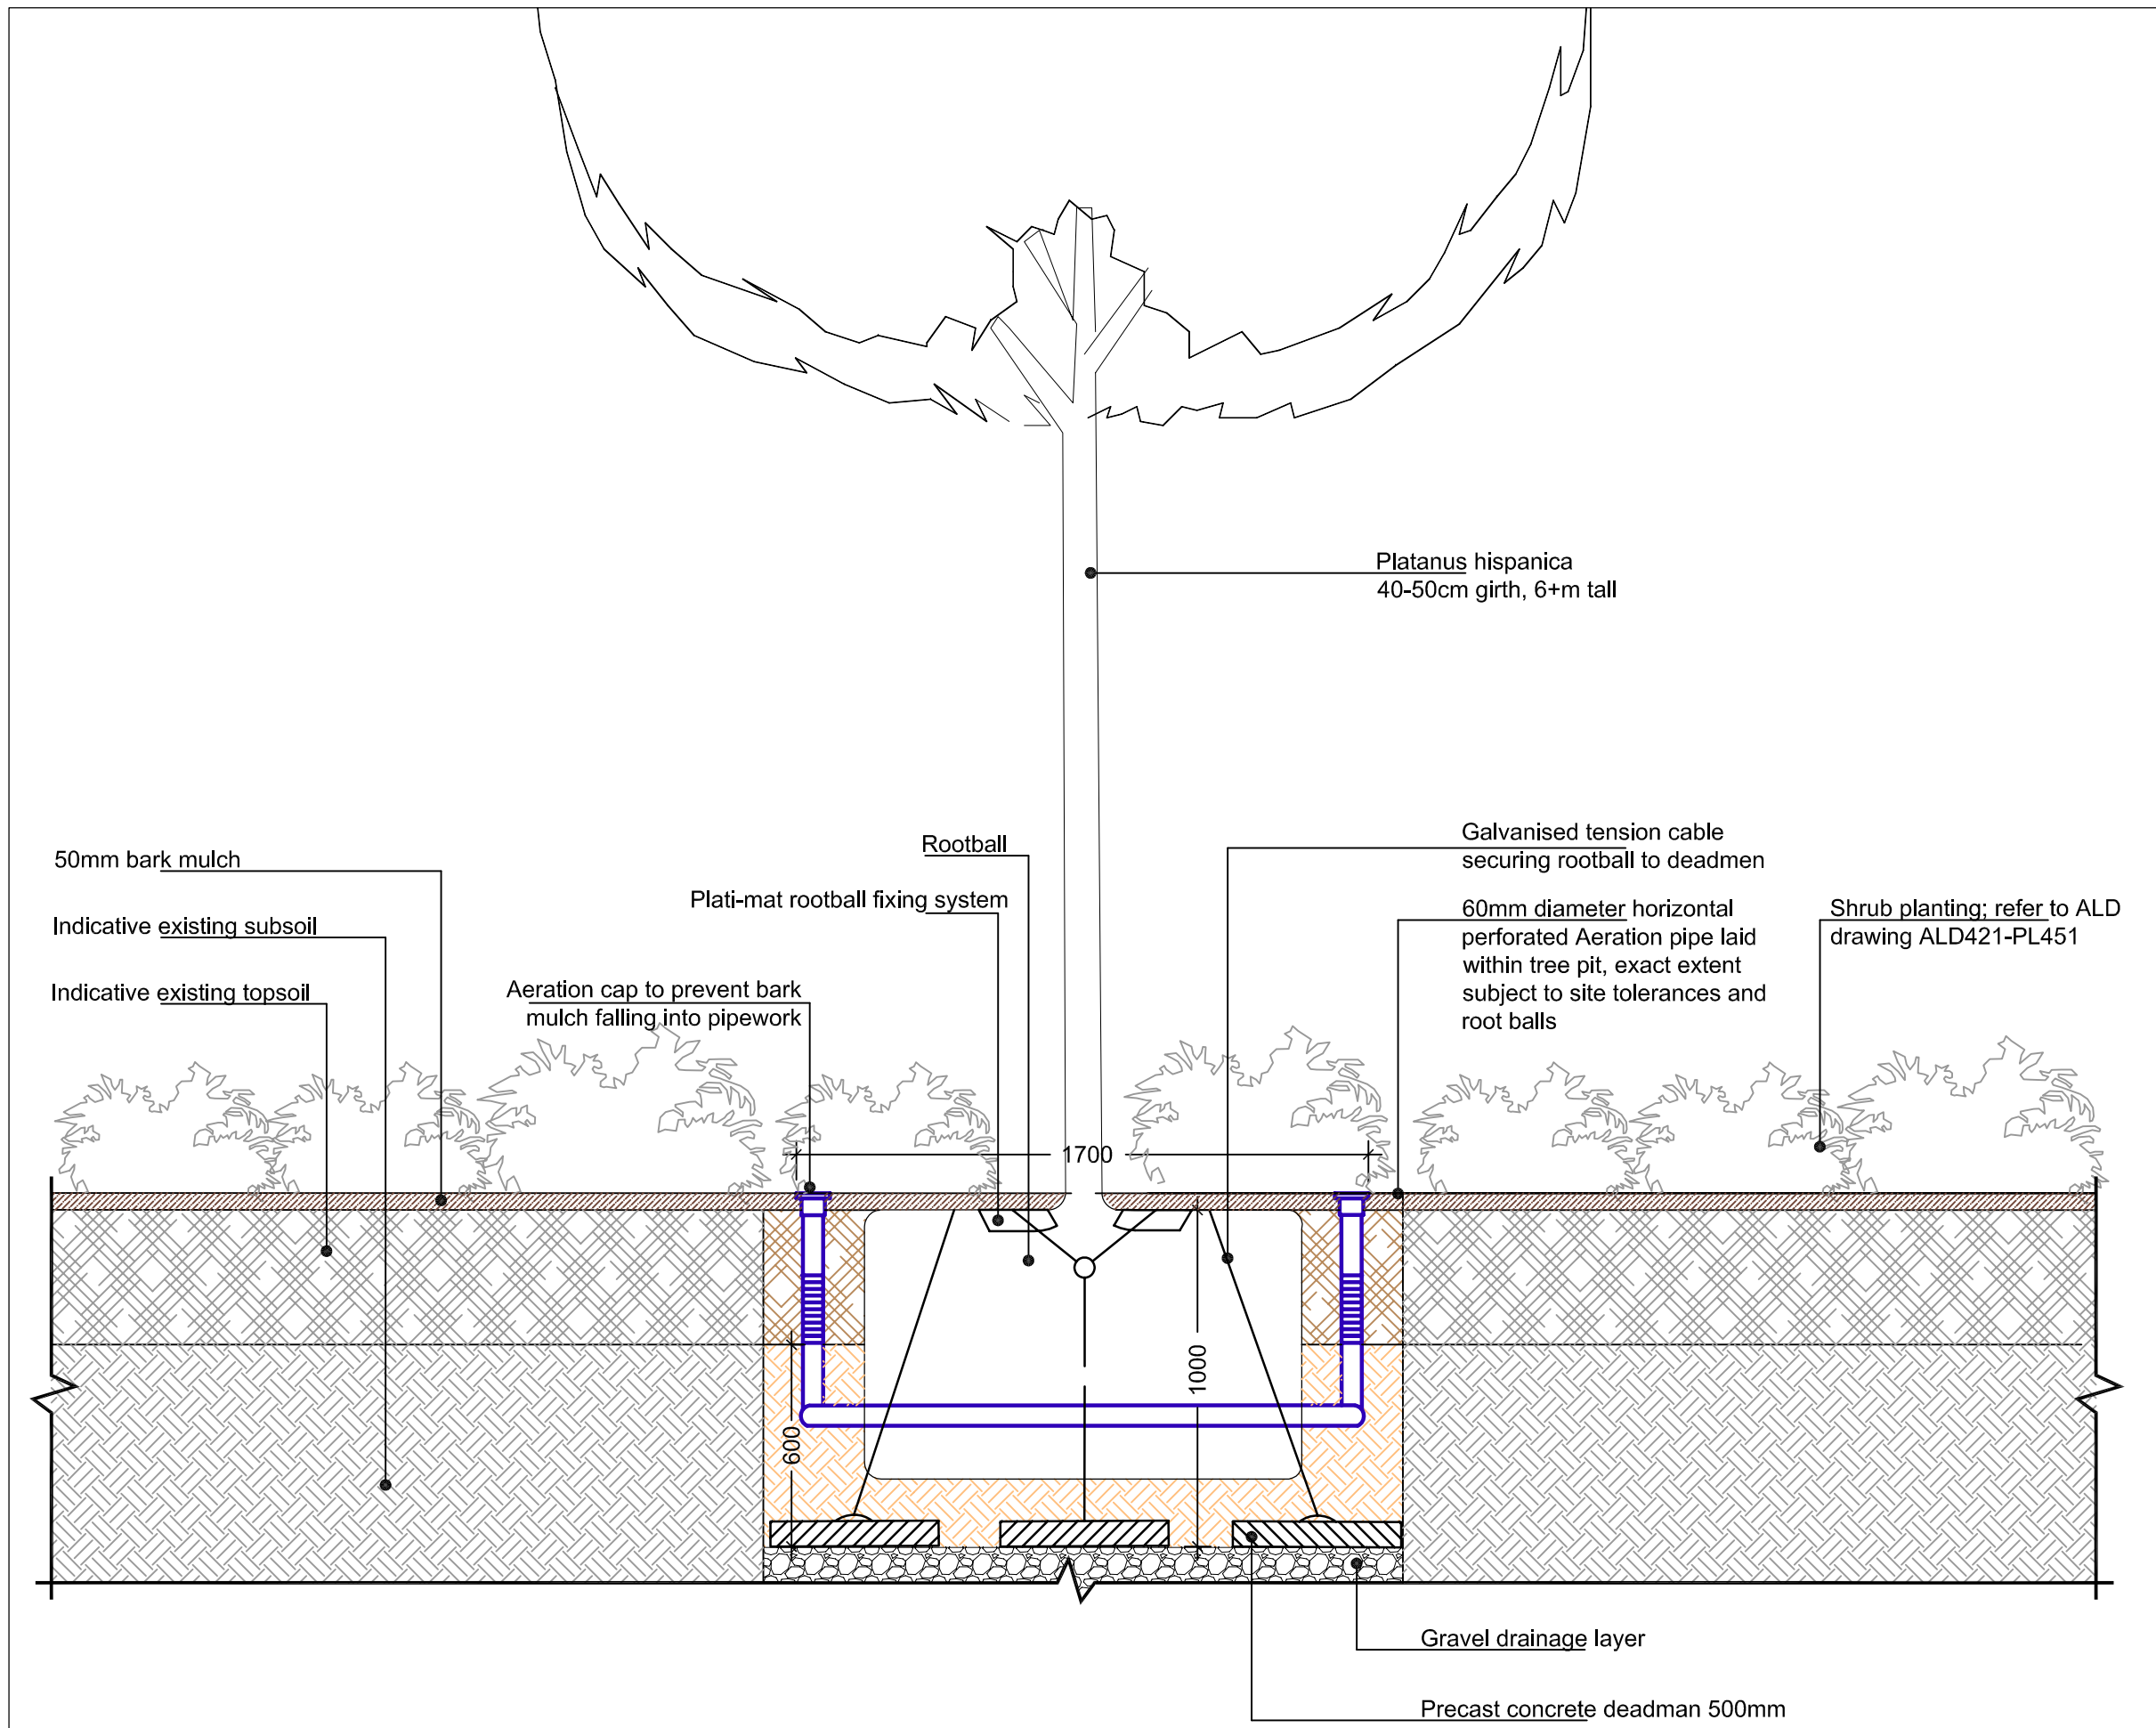
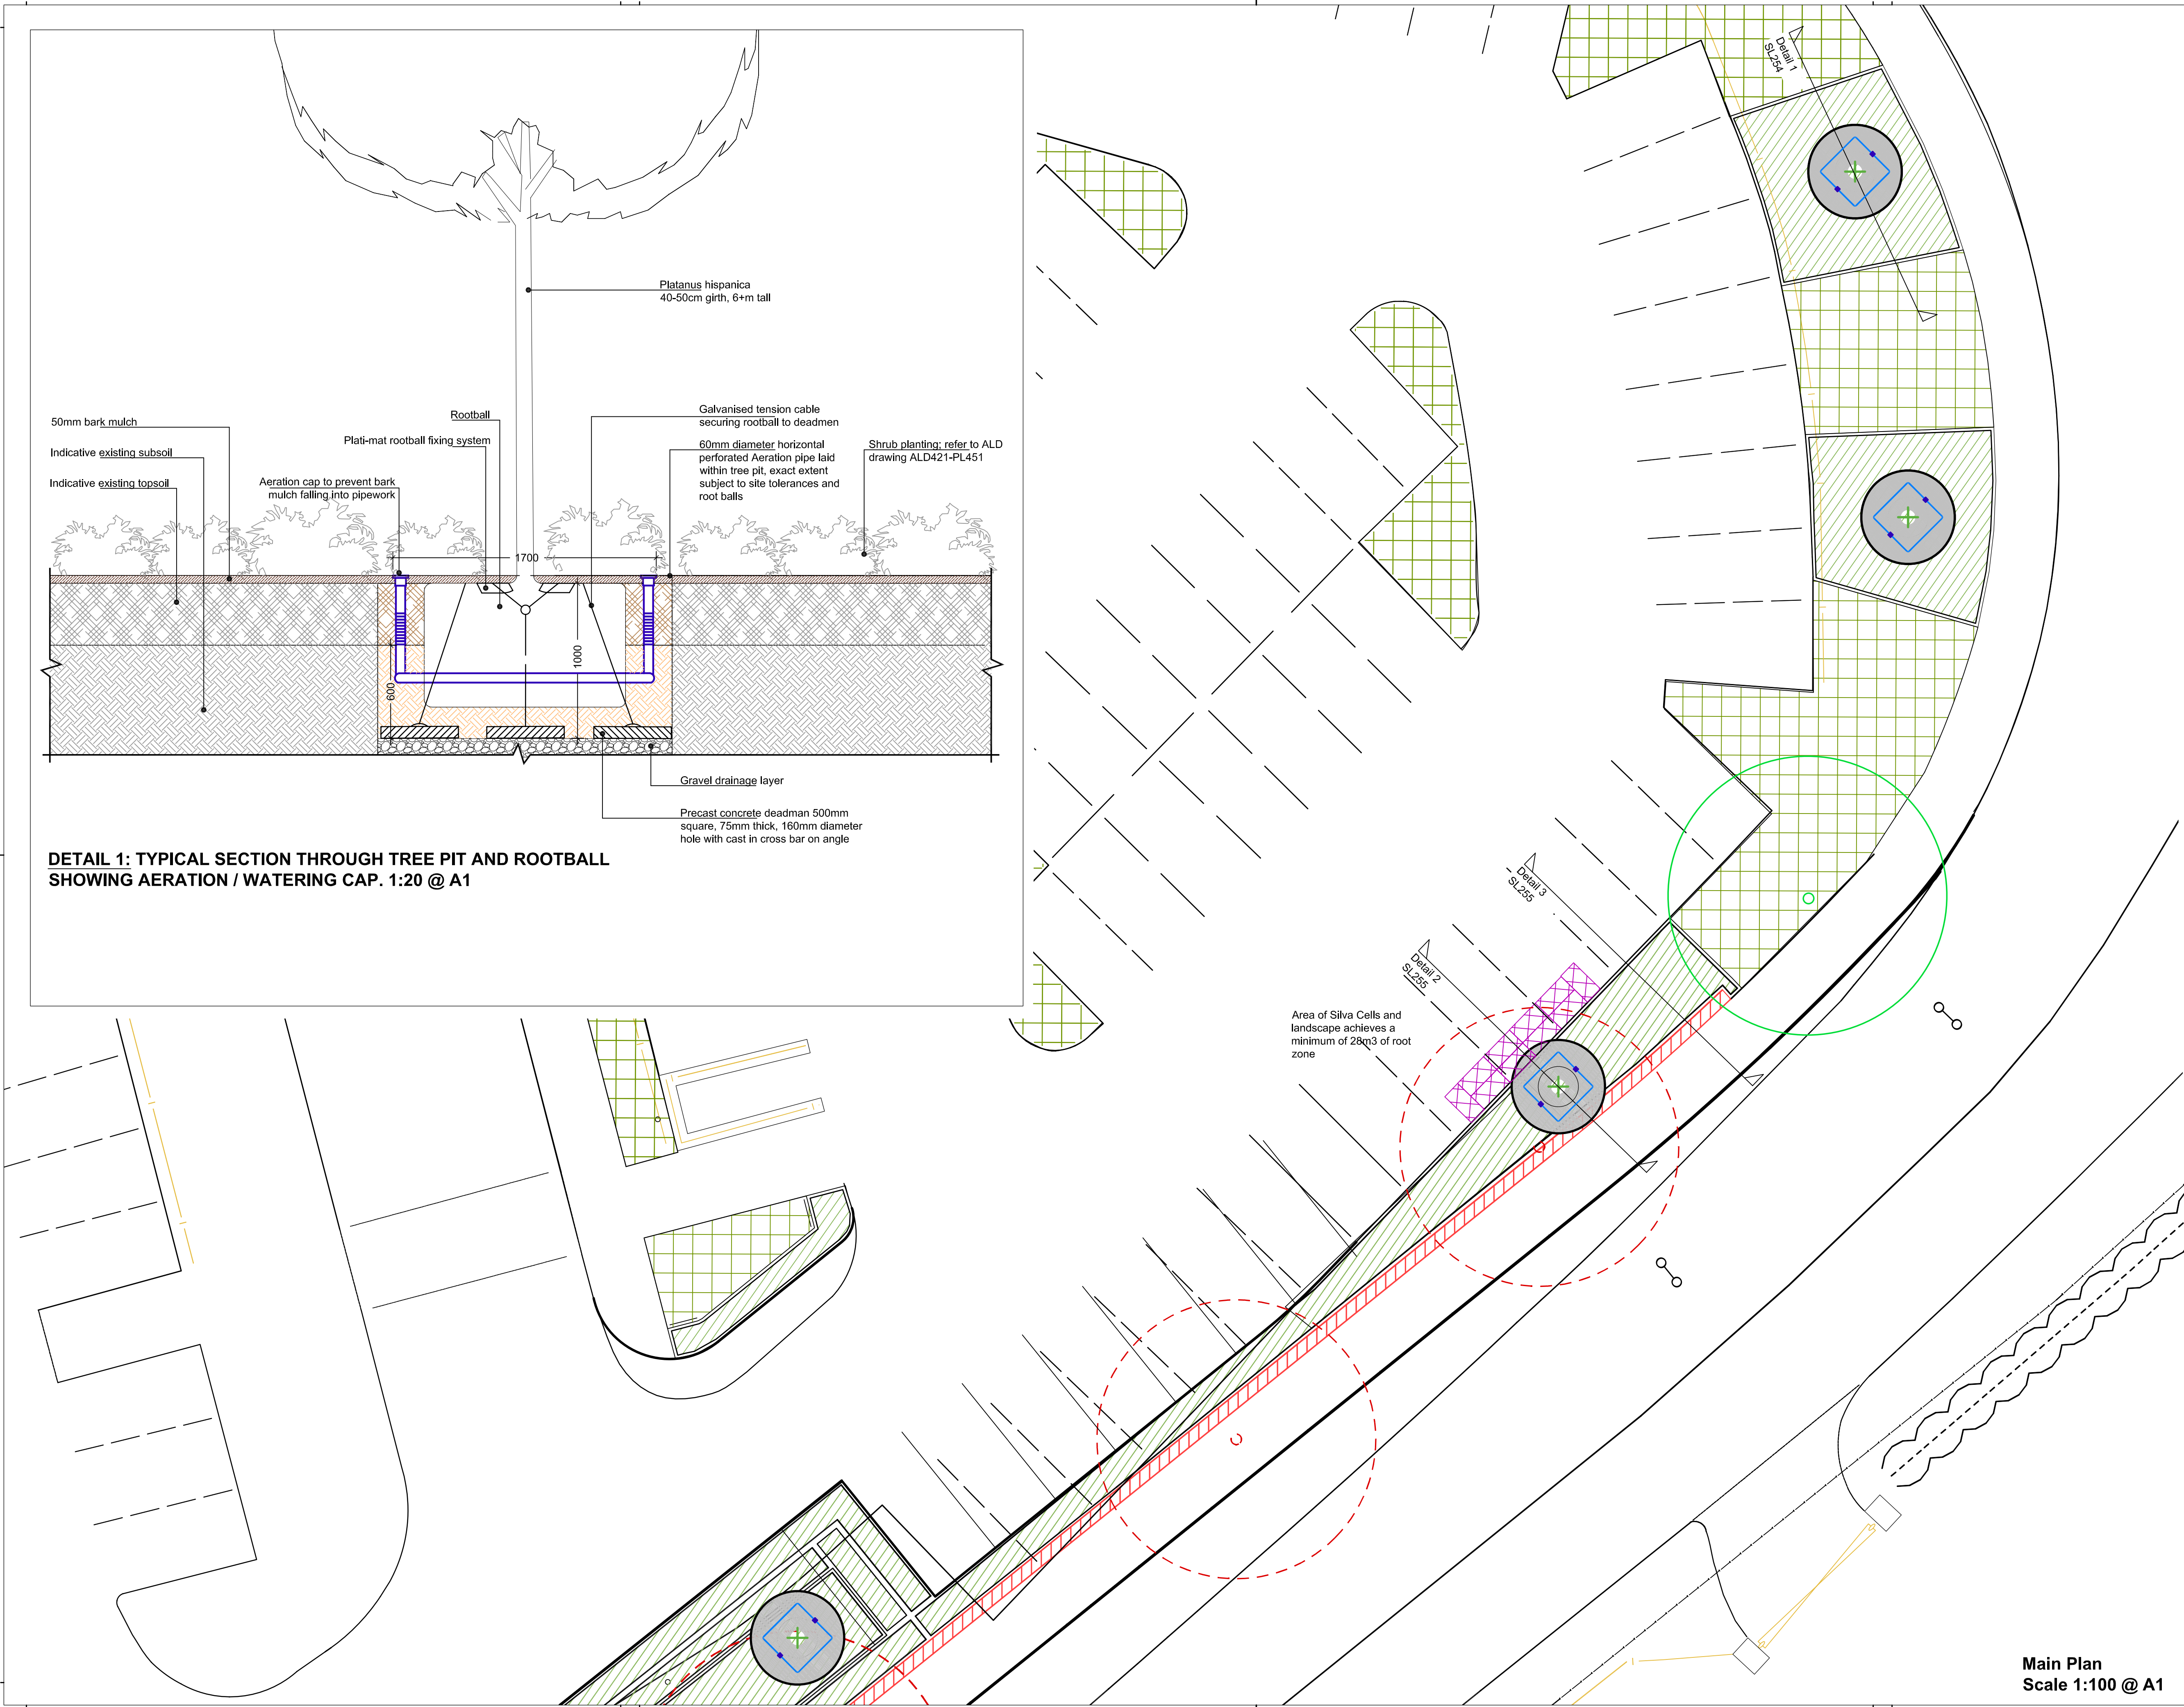




DETAIL 1: TYPICAL SECTION THROUGH TREE PIT AND ROOTBALL
SHOWING AERATION / WATERING CAP. 1:20 @ A1



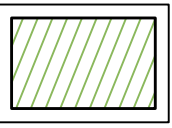
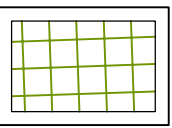
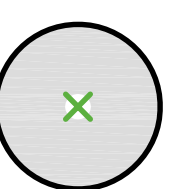
Main Plan
Scale 1:100 @ A1

All dimensions to be verified on site. Figure dimensions to take precedence to those scaled. Any areas indicated on this drawing are for guidance only, no responsibility is taken for their accuracy.

This drawing is the property of Applied Landscape Design Limited. Copyright is reserved by them and the drawing is issued on the condition that it is not copied, reproduced, related or disclosed to any unauthorised person, either wholly or in part without the written consent in writing of Applied Landscapes.

© 2009 Applied Landscape Design Limited. All rights reserved.

NOTES / KEY:

-  HORIZONTAL PERFORATED AERATION/IRRIGATION SYSTEM BY GREENLEAF OR SIMILAR APPROVED 60mm diameter laid within tree pit, exact extent subject to site tolerances and root balls. 100mm x 100mm square aeration / watering caps as shown in Detail 1.
-  SILVA CELL OR SIMILAR APPROVED providing un-compacted soil volume below carpark finish Refer to ALD421-PL451 for details
-  PROPOSED SHRUBS Refer to ALD421-PL451 for Soft Landscape proposals.
-  EXISTING SHRUBS Refer to ALD421-PL451 for Soft Landscape proposals.
-  PROPOSED TREES:
Platanus hispanica
40-50cm girth 3 times transplanted rootball (in season planting) Refer to PL451 for Soft Landscape proposals.

REFERENCE DRAWINGS/DOCUMENTS

ALD421-PL451	Soft Landscape Detailed Design Proposal
ALD421-SL255	Treetpit section details 2 and 3

REVISIONS

no.	issued	date
P03	Additional section added Issue to discharge planning condition 3	01.03.12
P02	Main plan scaled as per Tree Officer comments Section lines added	29.02.12
P01	Drawing created to incorporate LPA comments to discharge planning conditions 3 and 7.	02.02.12

CLIENT:
SAINSBURY'S SUPERMARKETS LTD

LANDSCAPE ARCHITECT:
APPLIED LANDSCAPE DESIGN
The Threshing Barn, Bignor park Bams,
Chesterton, Nr. Bicester, Oxfordshire, OX26 1TD
Tel: 01869 249776 Fax: 01869 327513
Email: mail@appliedlandscape.co.uk

PROJECT:
**PLAS COCH ROAD
HIGHWAY IMPROVEMENTS
WREXHAM**

DRAWING TITLE:
**TREE AERATION / WATERING CAP
LAYOUT AND DETAIL**

drawn: HL	checked: EP
scale: AS @ A1	date: 02.02.12
status: Planning	xref file ref: 421_ald_aeration cap detail

PROJECT NO. 421/10	DRAWING NUMBER: SL254	REVISION: P03
-----------------------	--------------------------	------------------

ORIGINAL A1 SIZE SHEET