
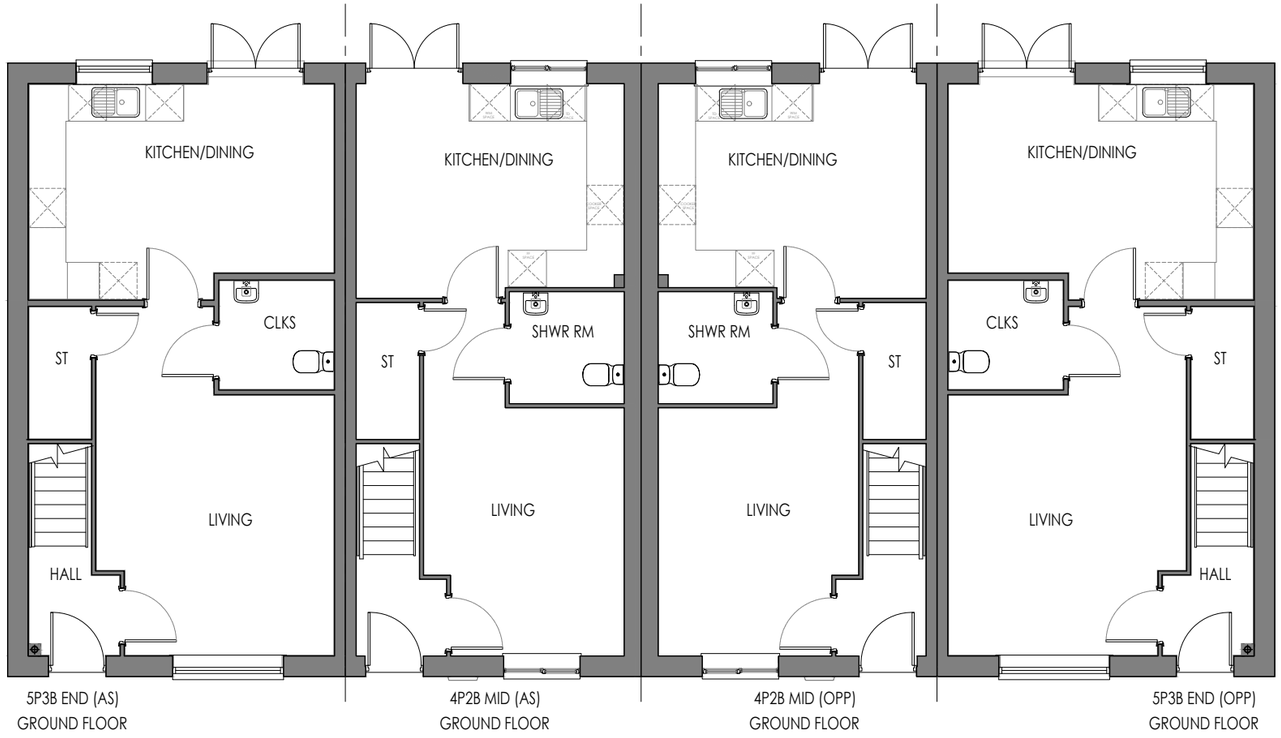


5P3B END (AS) GROUND FLOOR | 4P2B MID (AS) GROUND FLOOR | 4P2B MID (OPP) GROUND FLOOR | 5P3B END (OPP) GROUND FLOOR

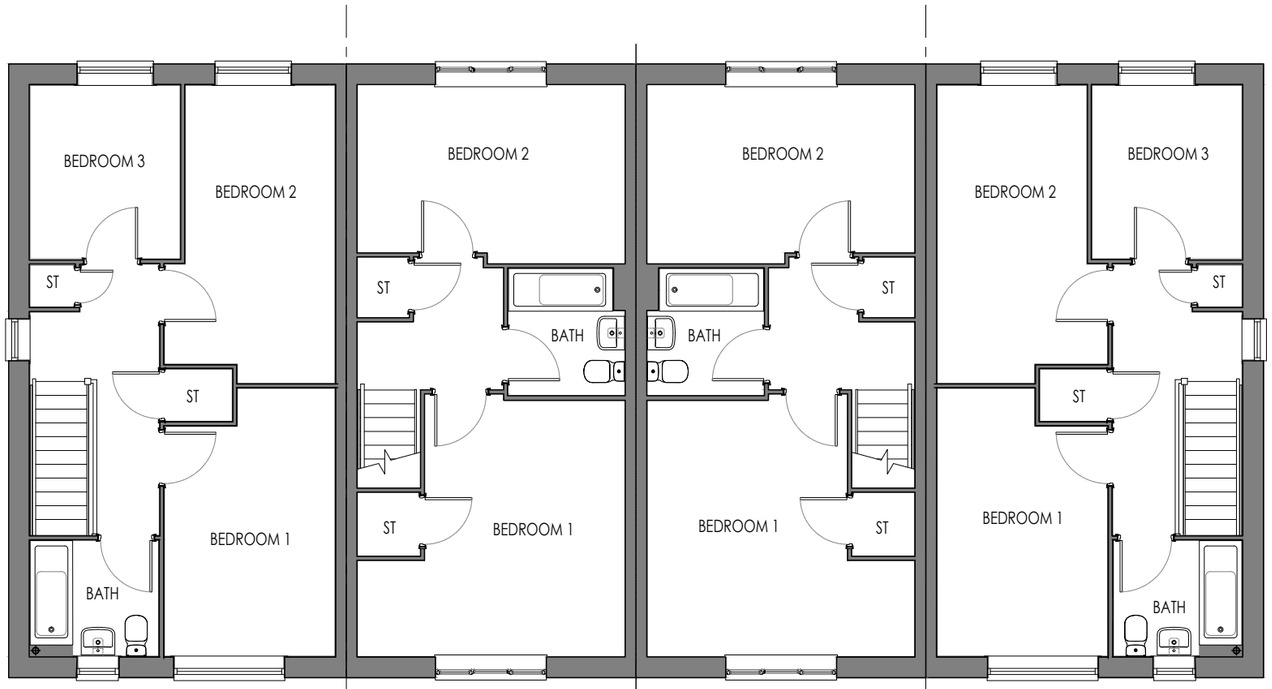

5P3B END (AS) FIRST FLOOR | 4P2B MID (AS) FIRST FLOOR | 4P2B MID (OPP) FIRST FLOOR | 5P3B END (OPP) FIRST FLOOR

Rev:	Description:	Date:

Castle Green Homes,
Unit 20,
St. Asaph Business Park,
Fford Richard Davies, St Asaph,
Denbighshire. LL17 0LJ.
Tel. 01745 536677

Title: 5P3BE - 4P2BMx4 - Floor Plans

Scale: 1:100 @ A3

Date: 30.04.25

Ref: SCR-PHP-5P3BE-4P2BM

Rev: -



5P3B END (AS)
FRONT ELEVATION

4P2B MID (AS)
FRONT ELEVATION

4P2B MID (OPP)
FRONT ELEVATION

5P3B END (OPP)
FRONT ELEVATION



5P3B END (AS)
SIDE ELEVATION



5P3B END (OPP)
SIDE ELEVATION



5P3B END (OPP)
REAR ELEVATION

4P2B MID (OPP)
REAR ELEVATION

4P2B MID (AS)
REAR ELEVATION

5P3B END (AS)
REAR ELEVATION

Rev:	Description:	Date:

Castle Green Homes,
Unit 20,
St. Asaph Business Park,
Fford Richard Davies, St Asaph,
Denbighshire. LL17 0LJ.
Tel. 01745 536677

Title:
5P3BE - 4P2BMx4 - Elevations (Brick)

Scale:
1:100 @ A3

Date:
30.04.25

Ref:
SCR-PHP-5P3BE-4P2BM

Rev:
-




5P3B END (AS)
FRONT ELEVATION

4P2B MID (AS)
FRONT ELEVATION

4P2B MID (OPP)
FRONT ELEVATION

5P3B END (OPP)
FRONT ELEVATION

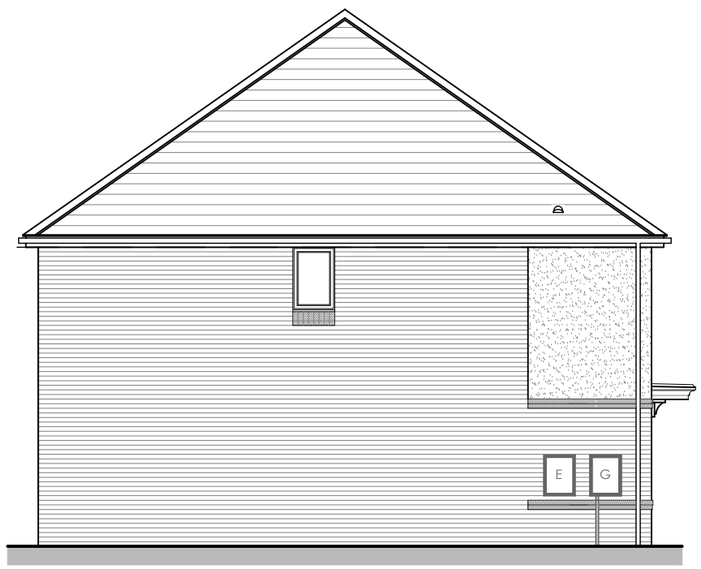

5P3B END (AS)
SIDE ELEVATION



5P3B END (OPP)
REAR ELEVATION

4P2B MID (OPP)
REAR ELEVATION

4P2B MID (AS)
REAR ELEVATION

5P3B END (AS)
REAR ELEVATION

5P3B END (OPP)
SIDE ELEVATION

Rev:	Description:	Date:

Castle Green Homes,
Unit 20,
St. Asaph Business Park,
Fford Richard Davies, St Asaph,
Denbighshire. LL17 0LJ.
Tel. 01745 536677

Title: 5P3BE - 4P2BMx4 - Elevations (Render)

Scale: 1:100 @ A3

Date: 30.04.25

Ref: SCR-PHP-5P3BE-4P2BM

Rev: -



Rev:	Description:	Date:

Castle Green Homes,
Unit 20,
St. Asaph Business Park,
Ffordd Richard Davies, St Asaph,
Denbighshire. LL17 0LJ.
Tel. 01745 536677


Title:
8 Block - Ground Floor Plan

Scale:
1:100 @ A2

Date:
30.04.25

Ref:
SCR-PHP-8 Block

Rev:
-

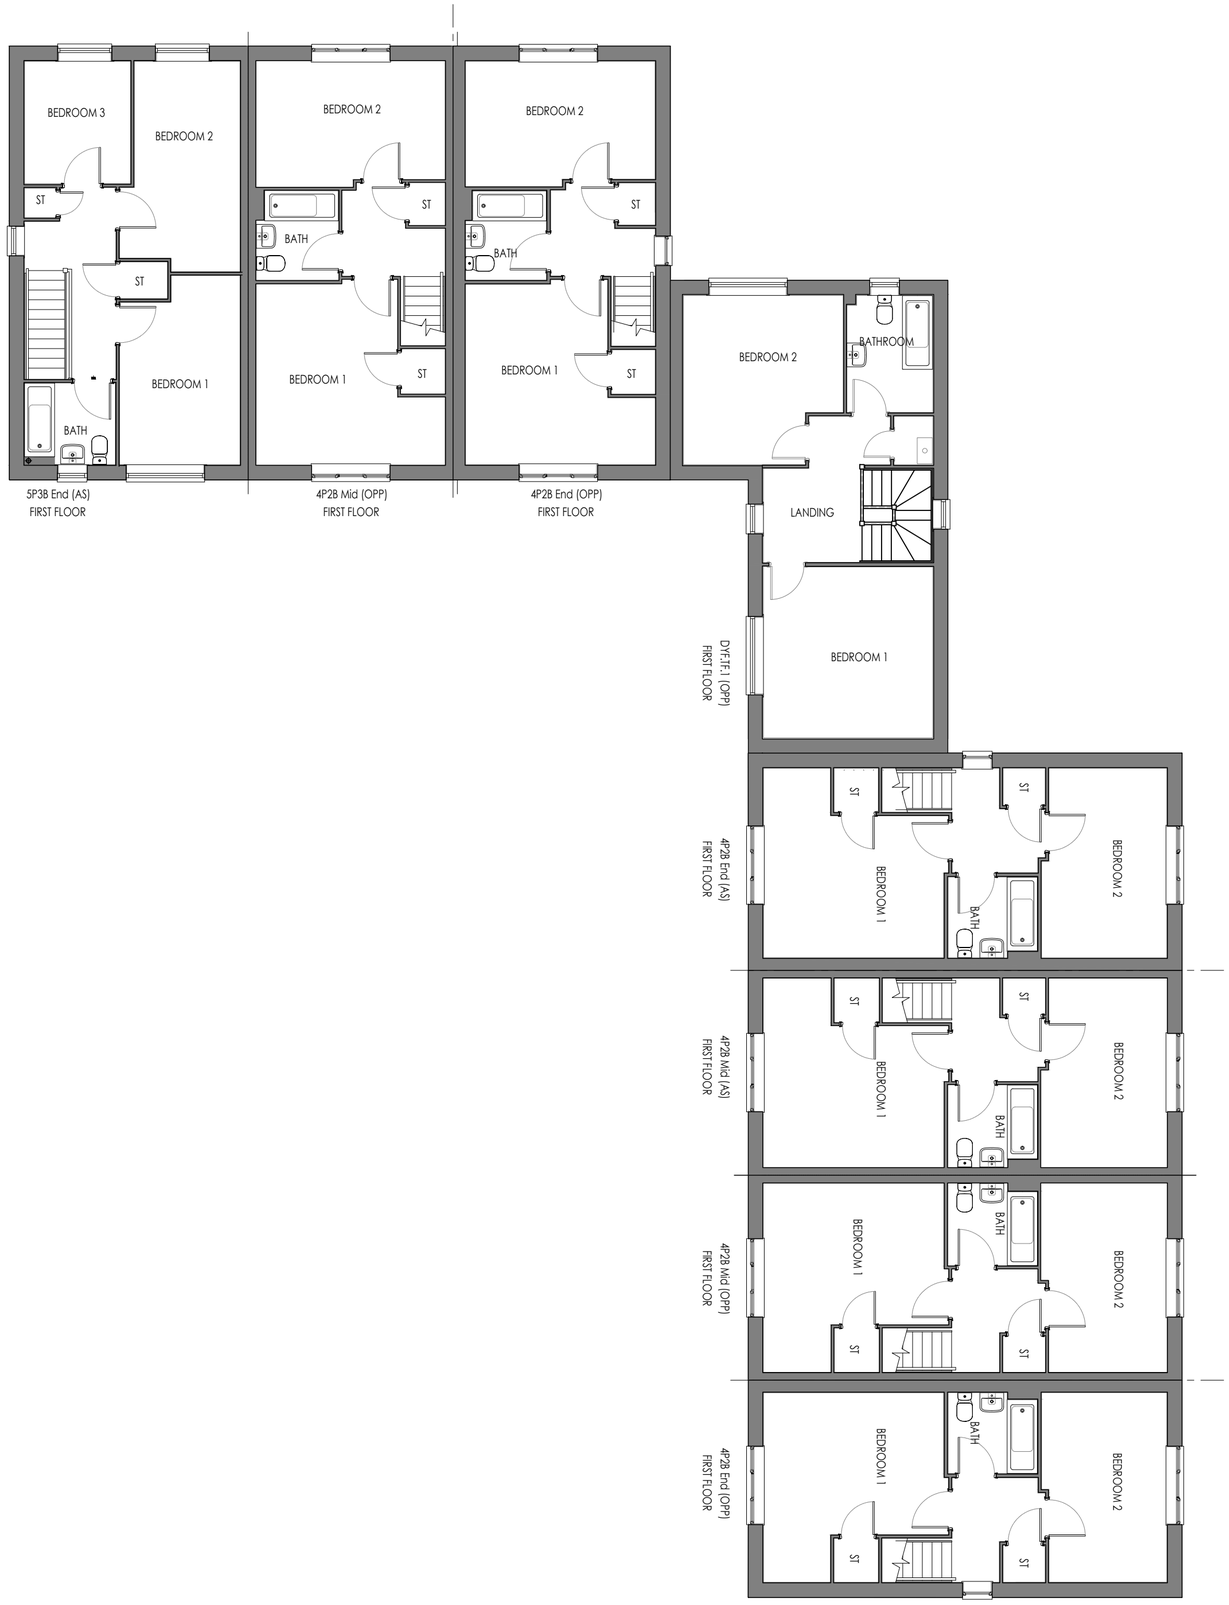

Rev:	Description:	Date:

Castle Green Homes,
Unit 20,
St. Asaph Business Park,
Ffordd Richard Davies, St Asaph,
Denbighshire. LL17 0LJ.
Tel. 01745 536677

Title:
8 Block - First Floor Plan

Scale:
1:100 @ A2

Date:
30.04.25

Ref:
SCR-PHP-8 Block

Rev:
-









Rev:	Description:	Date:

Castle Green Homes,
Unit 20,
St. Asaph Business Park,
Fford Richard Davies, St Asaph,
Denbighshire. LL17 0LJ.
Tel. 01745 536677

Title:
8 Block - Elevations (Brick)

Scale:
1:100 @ A1

Date:
30.04.25

Ref:
SCR-PHP-8 Block

Rev:
-









Rev:	Description:	Date:

Castle Green Homes,
Unit 20,
St. Asaph Business Park,
Fford Richard Davies, St Asaph,
Denbighshire. LL17 0LJ.
Tel. 01745 536677


Title:
8 Block - Elevations (Render)

Scale:
1:100 @ A1

Date:
30.04.25


Ref:
SCR-PHP-8 Block

Rev:
-

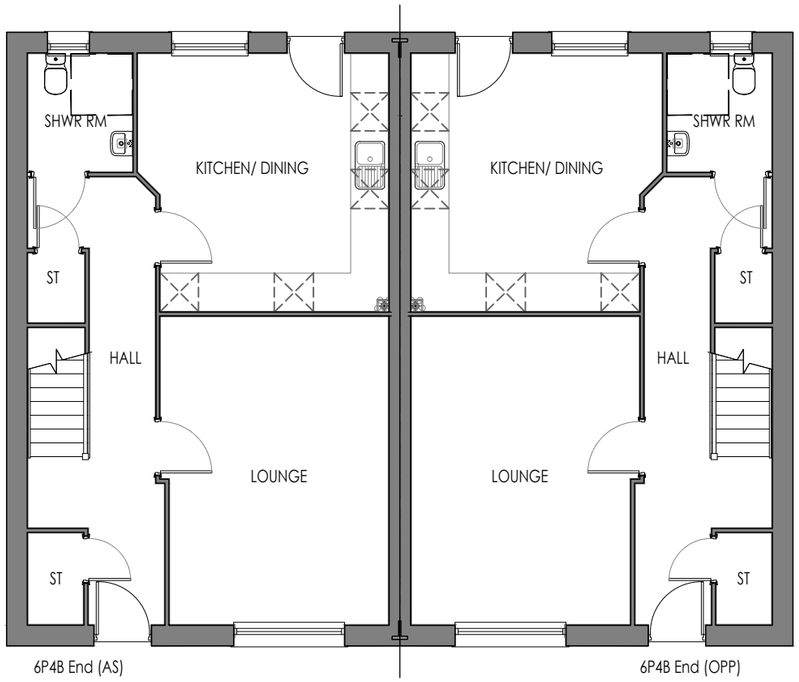

6P4B End (AS)
GROUND FLOOR

6P4B End (OPP)
GROUND FLOOR

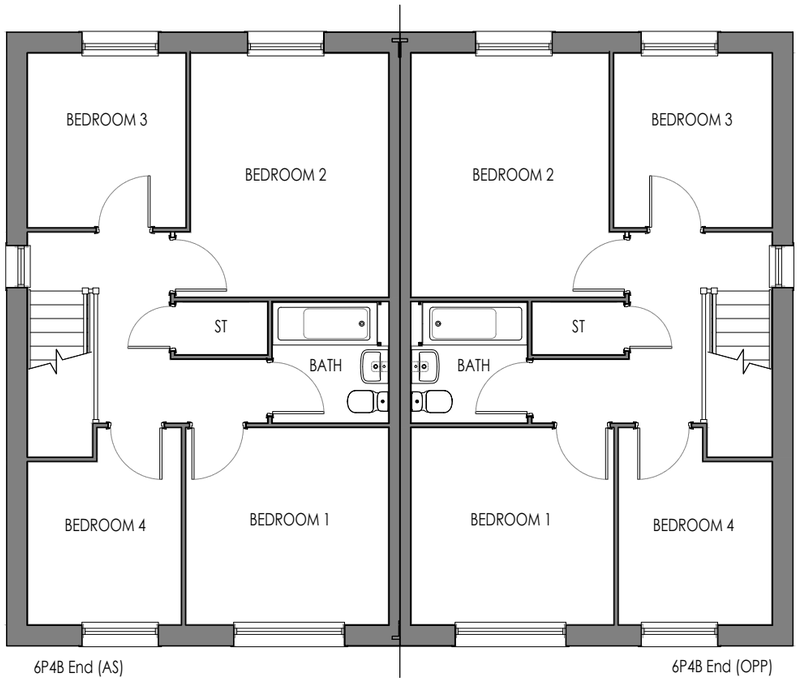

6P4B End (AS)
FIRST FLOOR

6P4B End (OPP)
FIRST FLOOR

Rev:	Description:	Date:

Castle Green Homes,
Unit 20,
St. Asaph Business Park,
Ffordd Richard Davies, St Asaph,
Denbighshire. LL17 0LJ.
Tel. 01745 536677

Title: 6P4B Endx2 - Floor Plans

Scale: 1:100 @ A3

Date: 30.04.25

Ref: SCR-PHP-6P4BEx2

Rev: -



6P4B End (AS)
FRONT ELEVATION

6P4B End (OPP)
FRONT ELEVATION



6P4B End (AS)
SIDE ELEVATION



6P4B End (OPP)
REAR ELEVATION

6P4B End (AS)
REAR ELEVATION



6P4B End (OPP)
SIDE ELEVATION

Rev:	Description:	Date:

Castle Green Homes,
Unit 20,
St. Asaph Business Park,
Fford Richard Davies, St Asaph,
Denbighshire. LL17 0LJ.
Tel. 01745 536677

Title: 6P4B Endx2 - Elevations (Brick)

Scale: 1:100 @ A3

Date: 30.04.25


Ref: SCR-PHP-6P4BEx2

Rev: -



6P4B End (AS)
FRONT ELEVATION

6P4B End (OPP)
FRONT ELEVATION

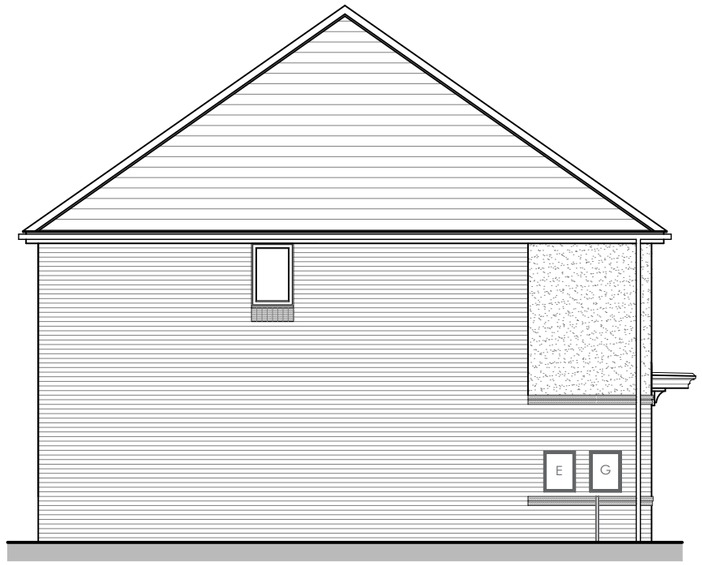

6P4B End (AS)
SIDE ELEVATION



6P4B End (OPP)
REAR ELEVATION

6P4B End (AS)
REAR ELEVATION



6P4B End (OPP)
SIDE ELEVATION

Rev:	Description:	Date:

Castle Green Homes,
Unit 20,
St. Asaph Business Park,
Ffordd Richard Davies, St Asaph,
Denbighshire. LL17 0LJ.
Tel. 01745 536677


Title: 6P4B Endx2 - Elevations (Render)

Scale: 1:100 @ A3

Date: 30.04.25


Ref: SCR-PHP-6P4BEx2

Rev: -

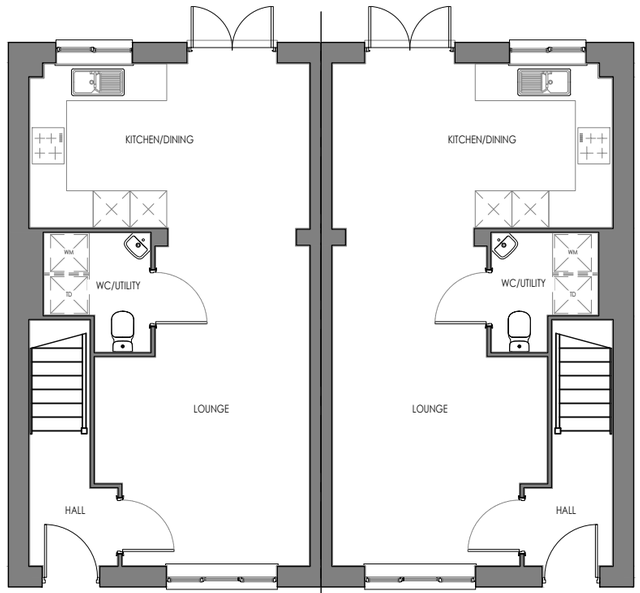

Eaton (AS)
GROUND FLOOR

Eaton (OPP)
GROUND FLOOR

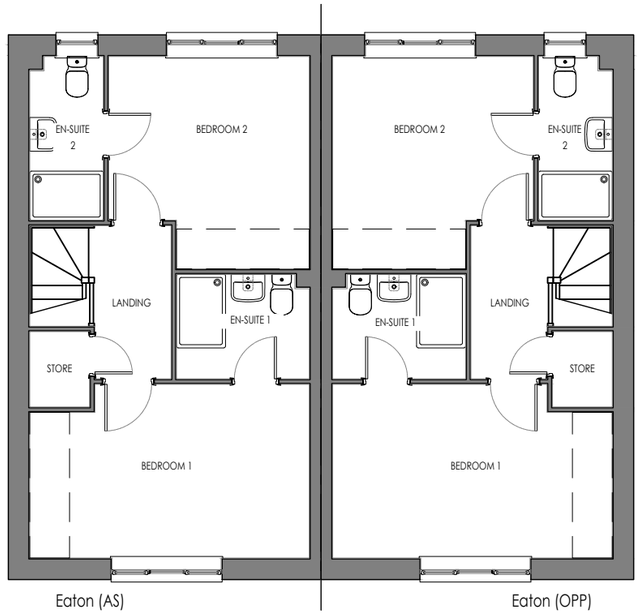

Eaton (AS)
FIRST FLOOR

Eaton (OPP)
FIRST FLOOR

Rev:	Description:	Date:

Castle Green Homes,
Unit 20,
St. Asaph Business Park,
Ffordd Richard Davies, St Asaph,
Denbighshire. LL17 0LJ.
Tel. 01745 536677

Title: Eatonx2 - Floor Plans

Scale: 1:100 @ A3

Date: 30.04.25

Ref: SCR-PHP-EATON

Rev: -




Eaton (AS)
FRONT ELEVATION

Eaton (OPP)
FRONT ELEVATION



Eaton (AS)
SIDE ELEVATION

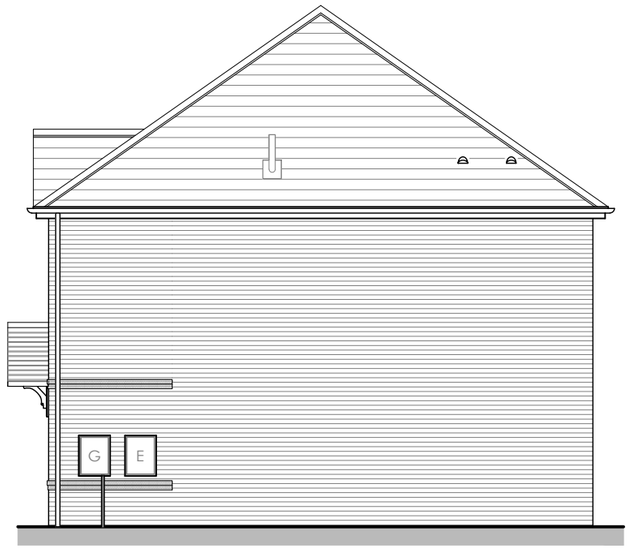

Eaton (AS)
SIDE ELEVATION



Eaton (OPP)
REAR ELEVATION

Eaton (AS)
REAR ELEVATION

Rev:	Description:	Date:

Castle Green Homes,
Unit 20,
St. Asaph Business Park,
Ffordd Richard Davies, St Asaph,
Denbighshire. LL17 0LJ.
Tel. 01745 536677

Title: Eatonx2 - Elevations (Brick)

Scale: 1:100 @ A3

Date: 30.04.25

Ref: SCR-PHP-EATON

Rev: -




Eaton (AS)
FRONT ELEVATION


Eaton (OPP)
FRONT ELEVATION



Eaton (AS)
SIDE ELEVATION

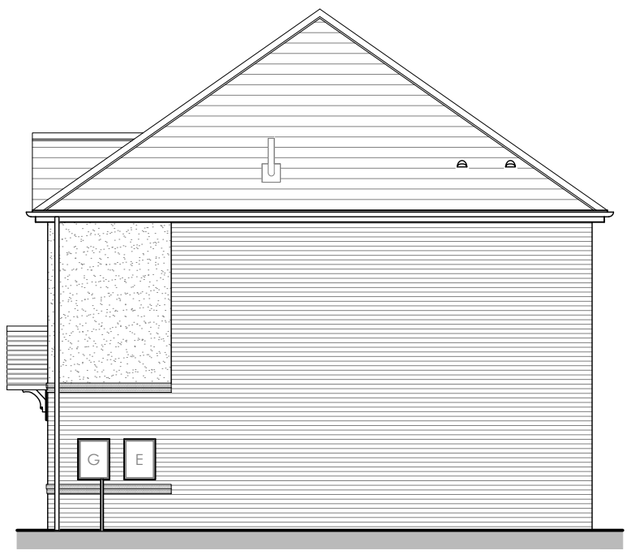

Eaton (OPP)
SIDE ELEVATION

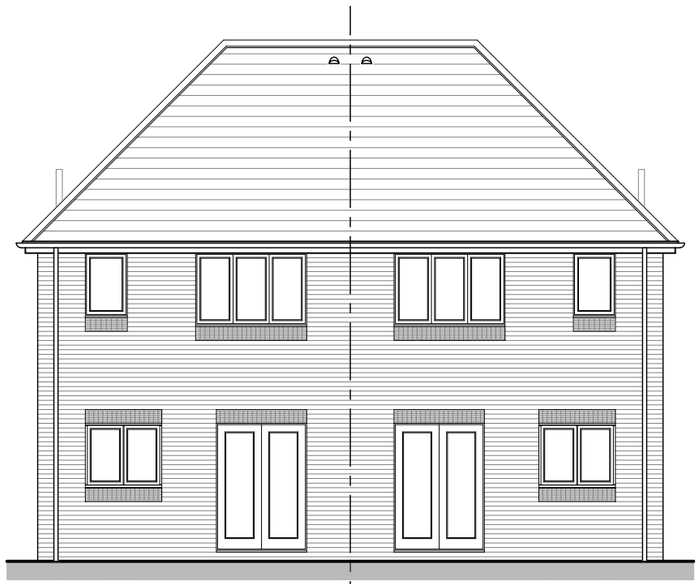

Eaton (OPP)
REAR ELEVATION

Eaton (AS)
REAR ELEVATION

Rev:	Description:	Date:

Castle Green Homes,
Unit 20,
St. Asaph Business Park,
Ffordd Richard Davies, St Asaph,
Denbighshire. LL17 0LJ.
Tel. 01745 536677


Title: Eatonx2 - Elevations (Render)


Scale: 1:100 @ A3

Date: 30.04.25

Ref: SCR-PHP-EATON

Rev: -

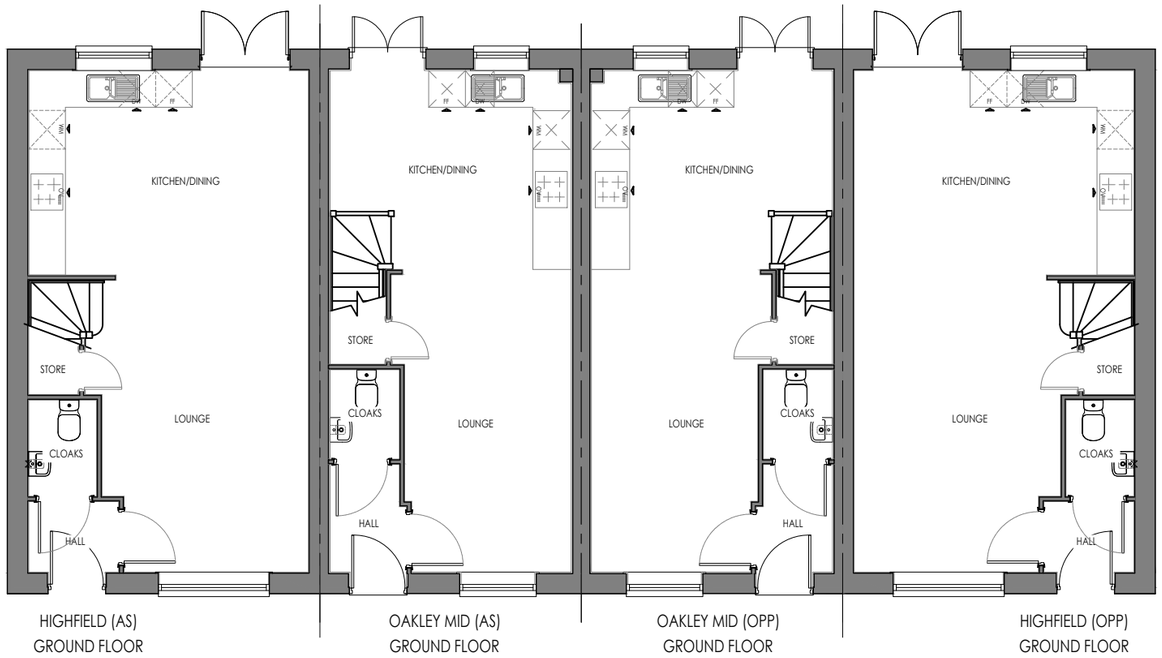

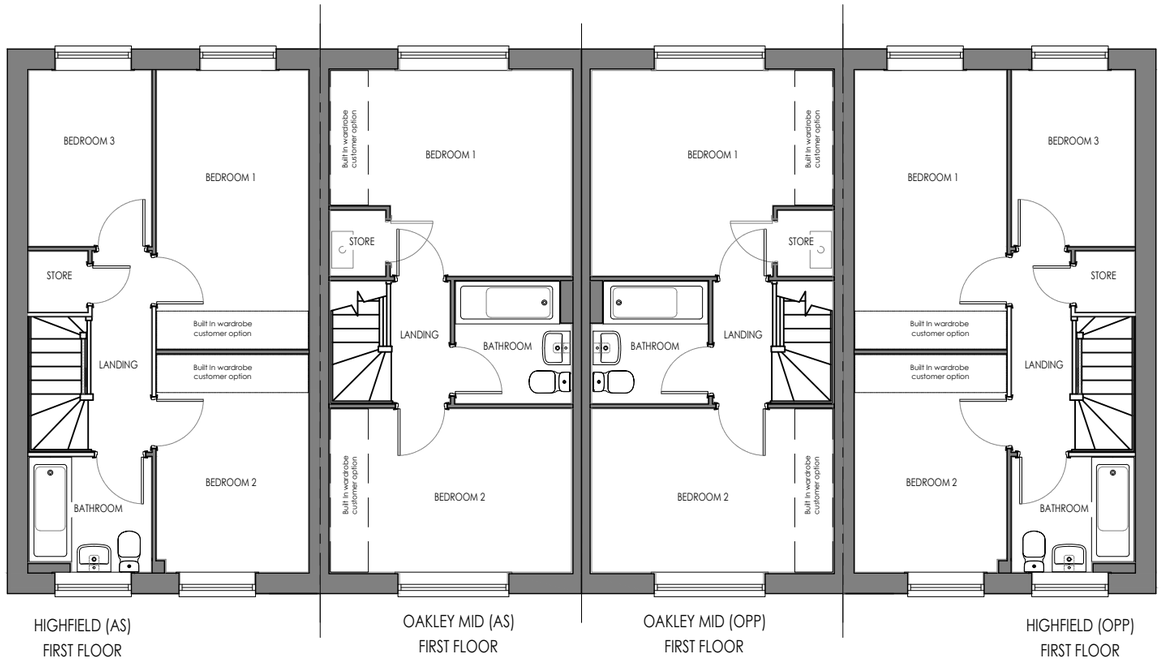

Rev:	Description:	Date:

Castle Green Homes,
Unit 20,
St. Asaph Business Park,
Ffordd Richard Davies, St Asaph,
Denbighshire. LL17 0LJ.
Tel. 01745 536677

Title: HIG - OAKx4 - Floor Plans

Scale: 1:100 @ A3

Date: 30.04.25

Ref: SCR-PHP-HIG-OAKx4

Rev: -




Highfield (AS)
FRONT ELEVATION

Oakley Mid (AS)
FRONT ELEVATION

Oakley Mid (OPP)
FRONT ELEVATION

Highfield (OPP)
FRONT ELEVATION

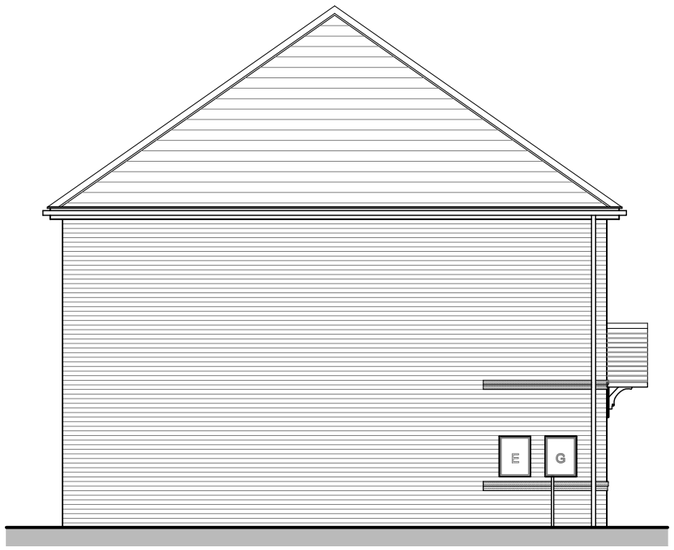

Highfield (AS)
SIDE ELEVATION




Highfield (OPP)
REAR ELEVATION

Oakley Mid (OPP)
REAR ELEVATION

Oakley Mid (AS)
REAR ELEVATION

Highfield (AS)
REAR ELEVATION

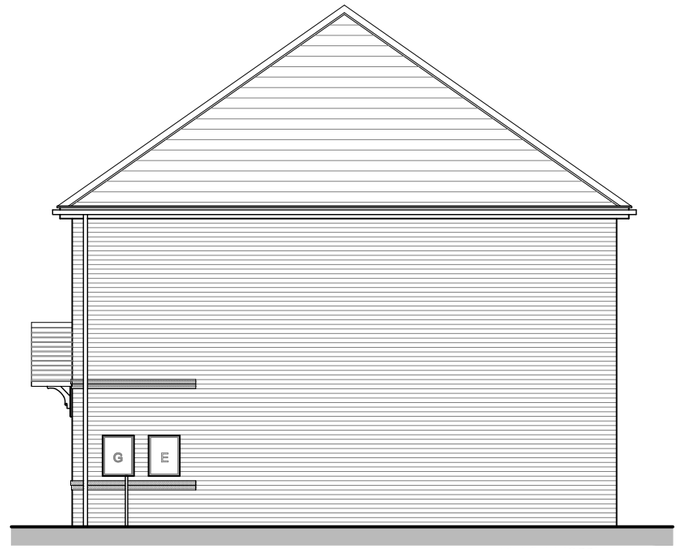

Highfield (OPP)
SIDE ELEVATION

Rev:	Description:	Date:

Castle Green Homes,
Unit 20,
St. Asaph Business Park,
Ffordd Richard Davies, St Asaph,
Denbighshire. LL17 0LJ.
Tel. 01745 536677

Title: HIG - OAKx4 - Elevations (Brick)

Scale:	Date:
1:100 @ A3	30.04.25

Ref:	Rev:
SCR-PHP-HIG-OAKx4	-




Highfield (AS)
FRONT ELEVATION

Oakley Mid (AS)
FRONT ELEVATION

Oakley Mid (OPP)
FRONT ELEVATION

Highfield (OPP)
FRONT ELEVATION

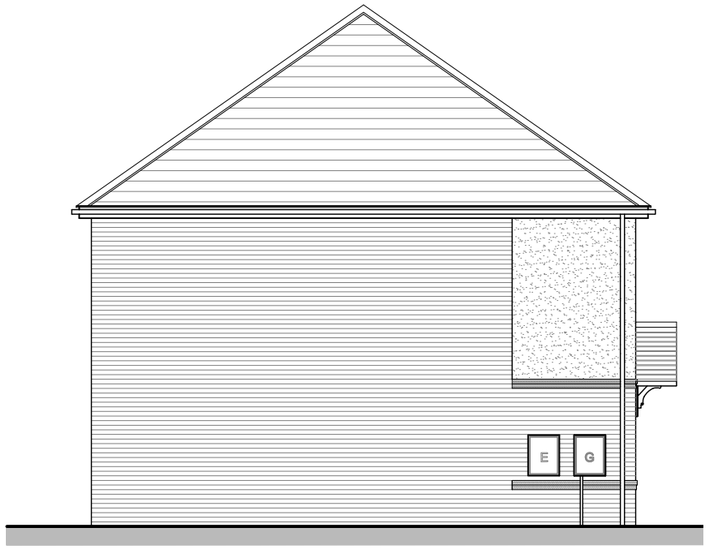

Highfield (AS)
SIDE ELEVATION




Highfield (OPP)
REAR ELEVATION

Oakley Mid (OPP)
REAR ELEVATION

Oakley Mid (AS)
REAR ELEVATION

Highfield (AS)
REAR ELEVATION

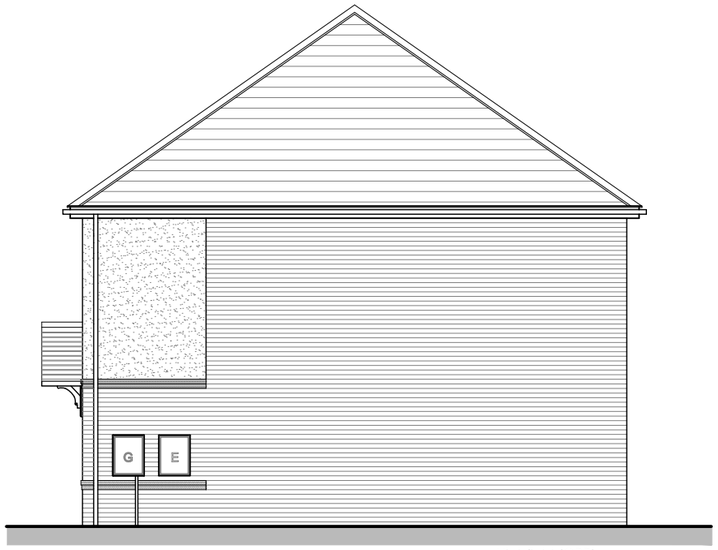

Highfield (OPP)
SIDE ELEVATION

Rev:	Description:	Date:

Castle Green Homes,
Unit 20,
St. Asaph Business Park,
Ffordd Richard Davies, St Asaph,
Denbighshire. LL17 0LJ.
Tel. 01745 536677


Title: HIG - OAKx4 - Elevations (Render)

Scale: 1:100 @ A3

Date: 30.04.25


Ref: SCR-PHP-HIG-OAKx4

Rev: -

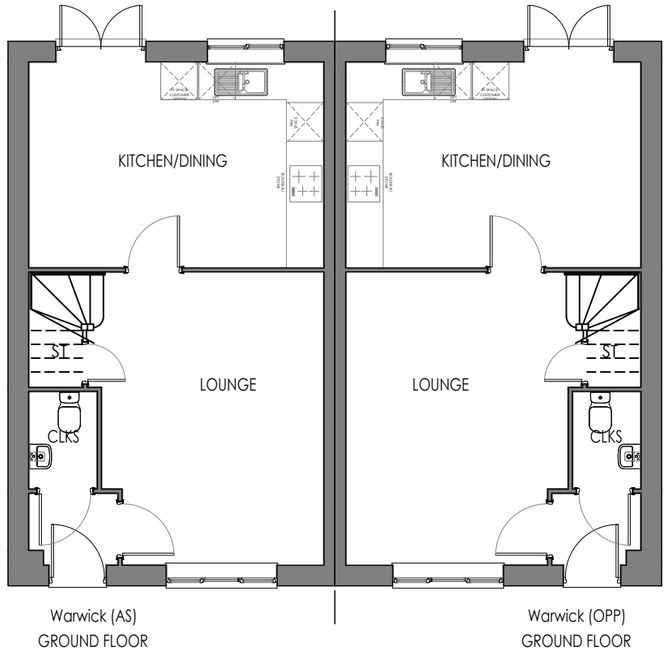

Warwick (AS)
GROUND FLOOR

Warwick (OPP)
GROUND FLOOR

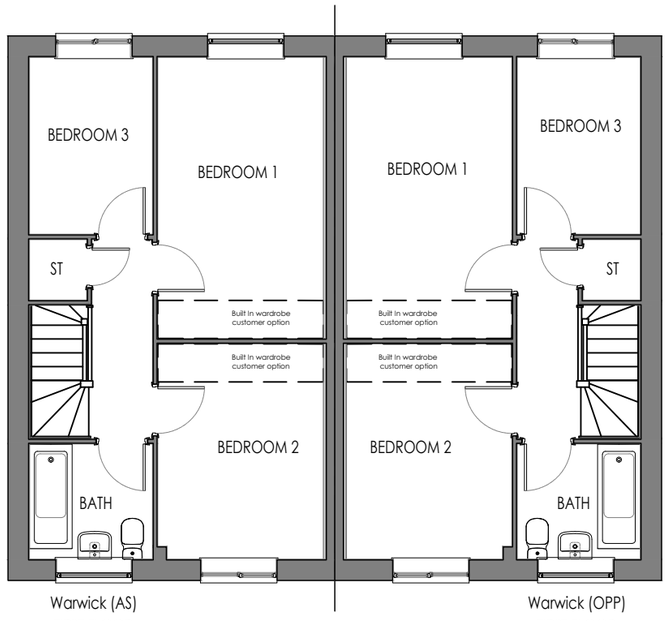

Warwick (AS)
FIRST FLOOR

Warwick (OPP)
FIRST FLOOR

Rev:	Description:	Date:

Castle Green Homes,
Unit 20,
St. Asaph Business Park,
Ffordd Richard Davies, St Asaph,
Denbighshire. LL17 0LJ.
Tel. 01745 536677

Title: Warwick x2 - Floor Plans

Scale: 1:100 @ A3

Date: 30.04.25


Ref: SCR-PHP-WARx2

Rev: -



Warwick (AS)
FRONT ELEVATION

Warwick (OPP)
FRONT ELEVATION

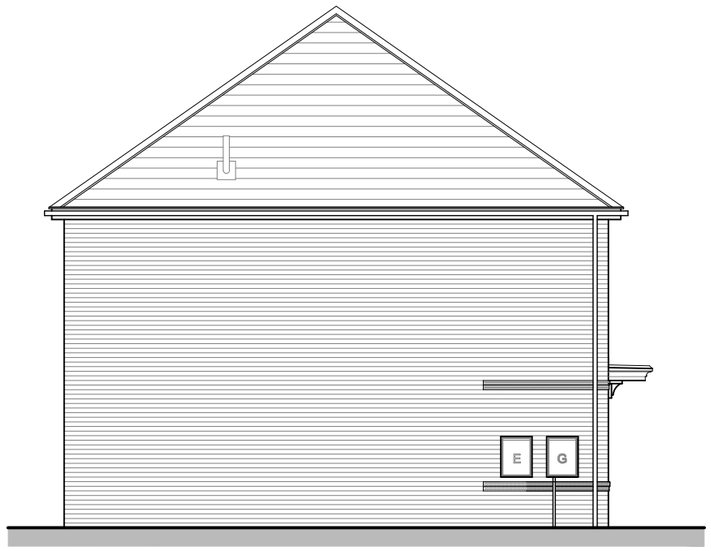


Warwick (AS)
SIDE ELEVATION



Warwick (OPP)
REAR ELEVATION

Warwick (AS)
REAR ELEVATION

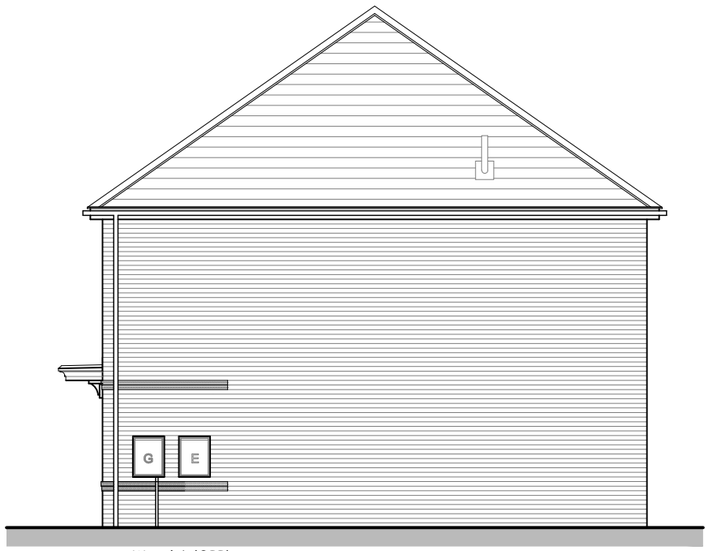

Warwick (OPP)
SIDE ELEVATION

Rev:	Description:	Date:

Castle Green Homes,
Unit 20,
St. Asaph Business Park,
Ffordd Richard Davies, St Asaph,
Denbighshire. LL17 0LJ.
Tel. 01745 536677

Title: Warwick x2 - Elevations (Brick)

Scale:	Date:
1:100 @ A3	30.04.25

Ref:	Rev:
SCR-PHP-WARx2	-