

DRIVE TOTEM 2 : 7 meter. N.B. NOT TO BE COMBINED WITH 3RD PARTY

SIGN TYPE 1B

Front View

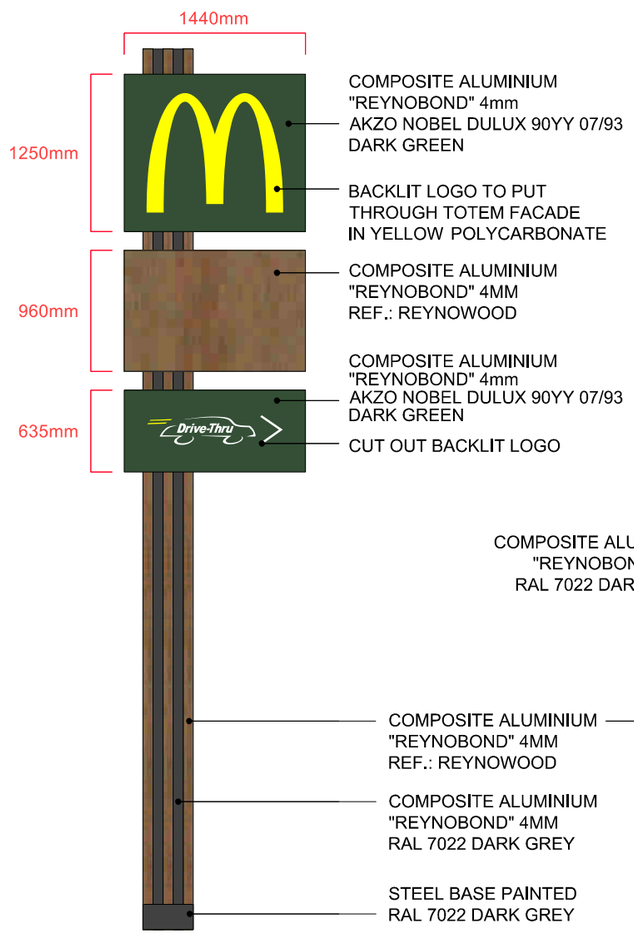


Side View

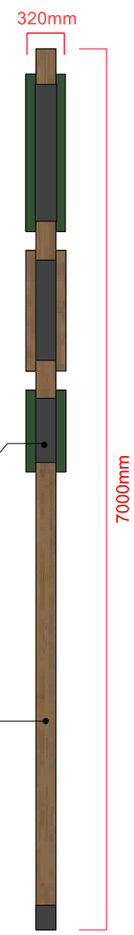


150mm gaps between panels

Plan View

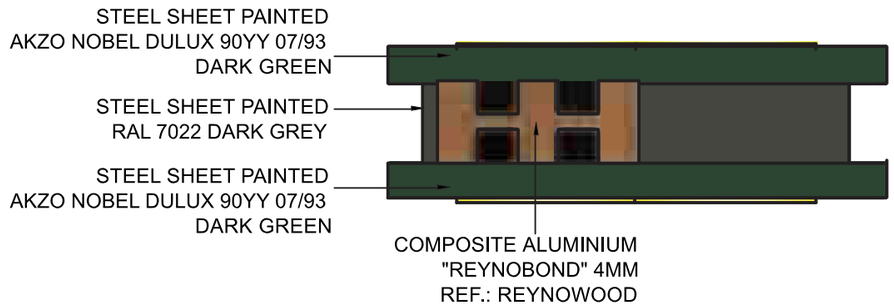

Exploded PlanView

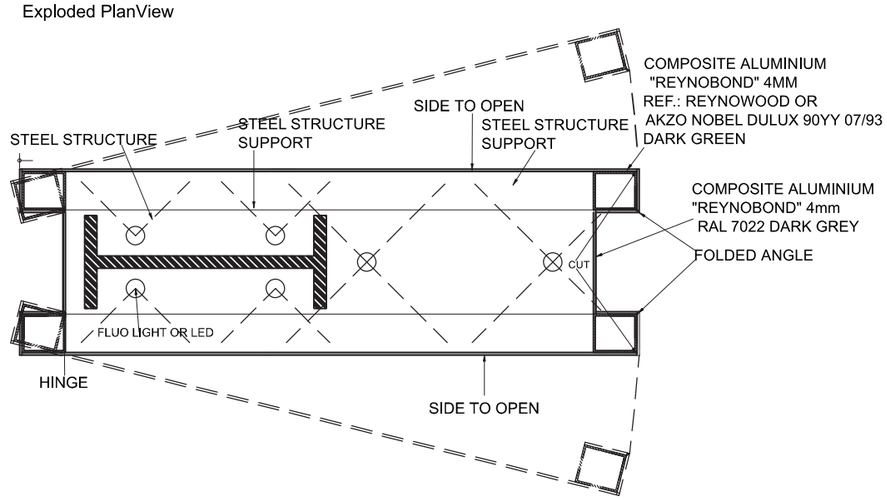

0 1 2 3 4 5 6 7 8 9 10

1:50 Scale bar

Metres

Job Number 93209A Page 6

Drawing Location U:\2019\2019 Drawings\McDonalds\

Scale as shown @ A3

Issue / Rev 1

Drawn By KJMc

Checked By PM

Sales Rep ARB

Date 18/02/2019

BUTTERFIELD SIGNS LTD
174 Sunbridge Rd
Bradford
West Yorkshire
BD1 2RZ
Tel: 01274 722244
Fax: 01274 848996
Web: www.butterfieldsigns.co.uk

This document is the property of Butterfield Signs Ltd who own the copyright therein. The information in this document is given in confidence and without the written consent of Butterfield Signs Ltd, given by contract or otherwise the document must not be copied, reprinted or reproduced in any material form either wholly or in part nor must the contents of the document or any method of technique available there from be disclosed to any third party.