

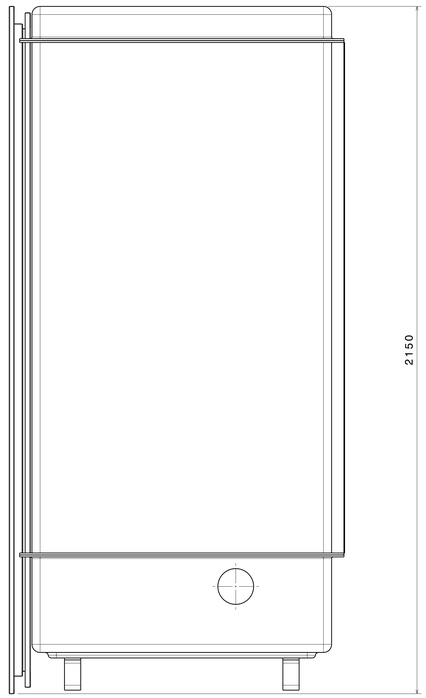


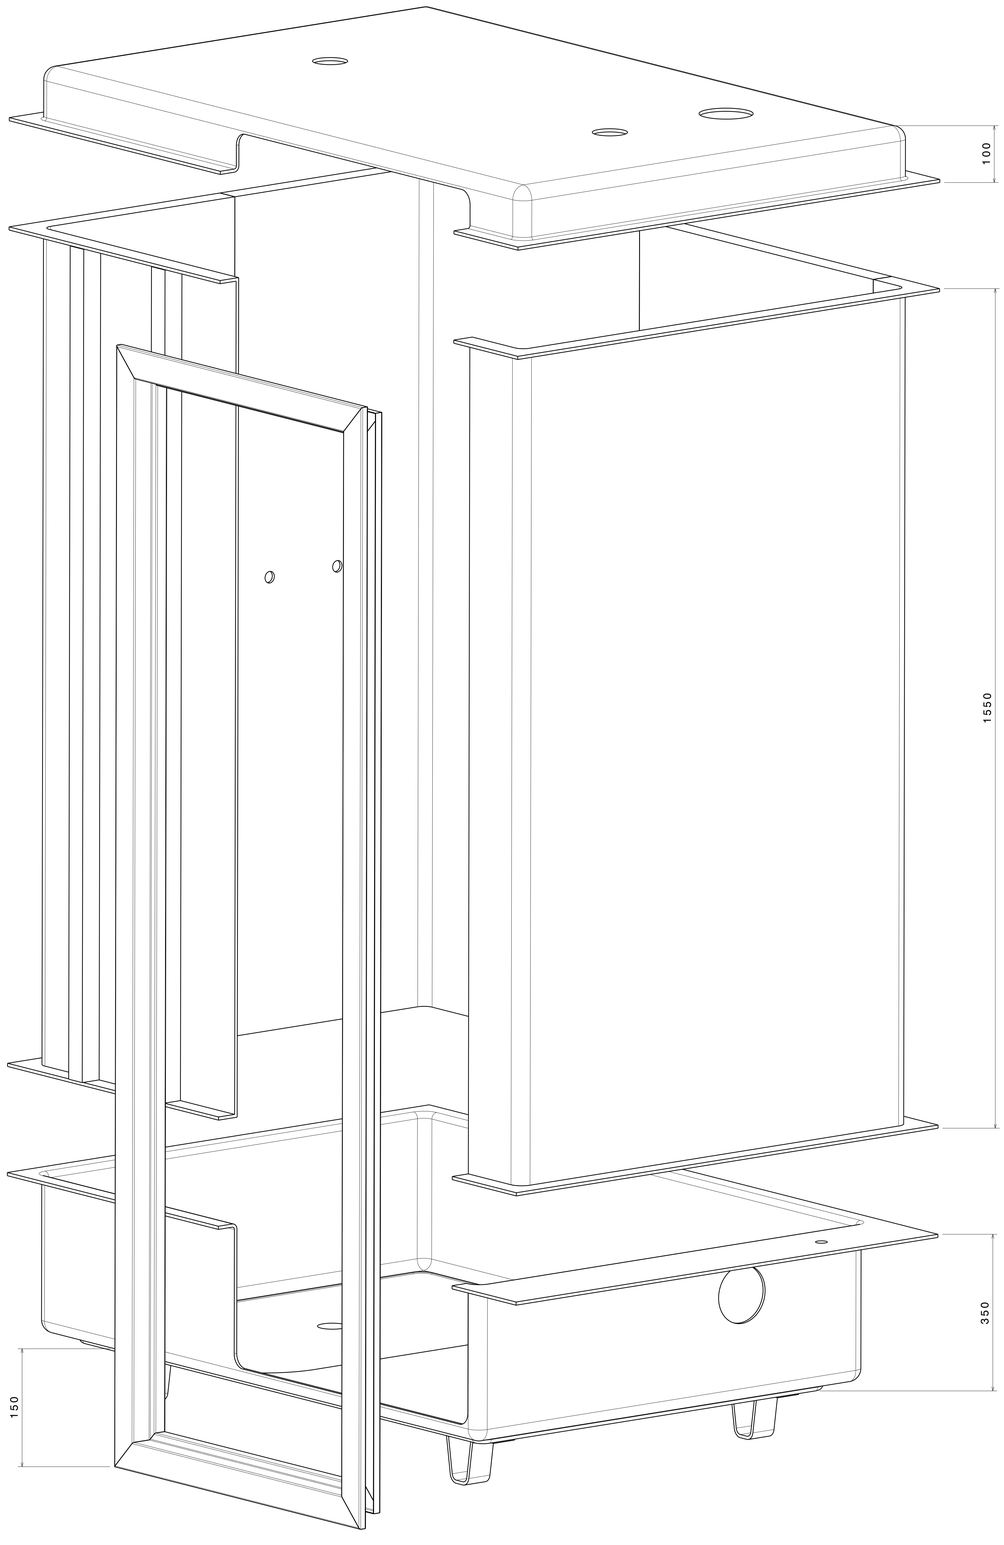

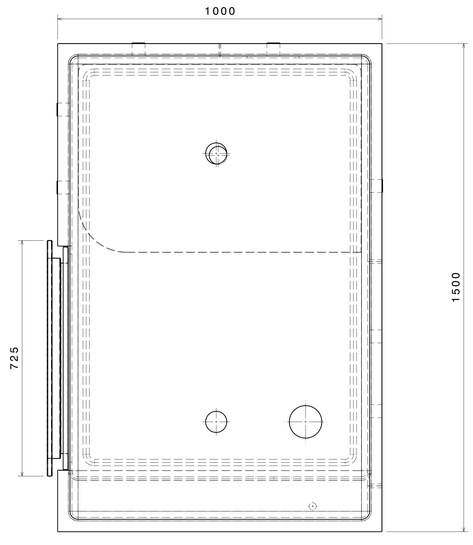

MINIMUM HEIGHT OF STEP 200mm
AVAILABLE IN LEFT AND RIGHT HAND SHOWER

OVERALL EXTERNAL DIMENSIONS
Width 1500mm
Depth 1000mm
Height 2150mm
Approximate Weight 145Kg

All dimensions shown are approximate and may vary slightly due to the manufacturing process

Allow normal building tolerances

Site conditions may vary, this drawing shows typical fixing details

Advanced Laminates Ltd T/A Crystal En-Suites has a programme of continuous development and research and reserves the right to change specifications and details without notice

MIDI

Crystal EN-SUITES

R

This drawing is copyright to Advanced Laminates T/A Crystal En-Suites and must not be copied or reproduced without prior permission.

Crystal En-Suites
Unit 2, Deedmore Road
Coventry, CV2 1EQ

Email:
sales@crystal-en-suites.co.uk
Web: www.crystal-en-suites.co.uk
Telephone: 02476 101 302

MIDI EN-SUITE SHOWER POD LEFT HAND SHOWER

SCALE: NOT TO SCALE