

THE POPLARS,
STATION AVENUE,
COLEC,
WREXHAM
LL14 5LU

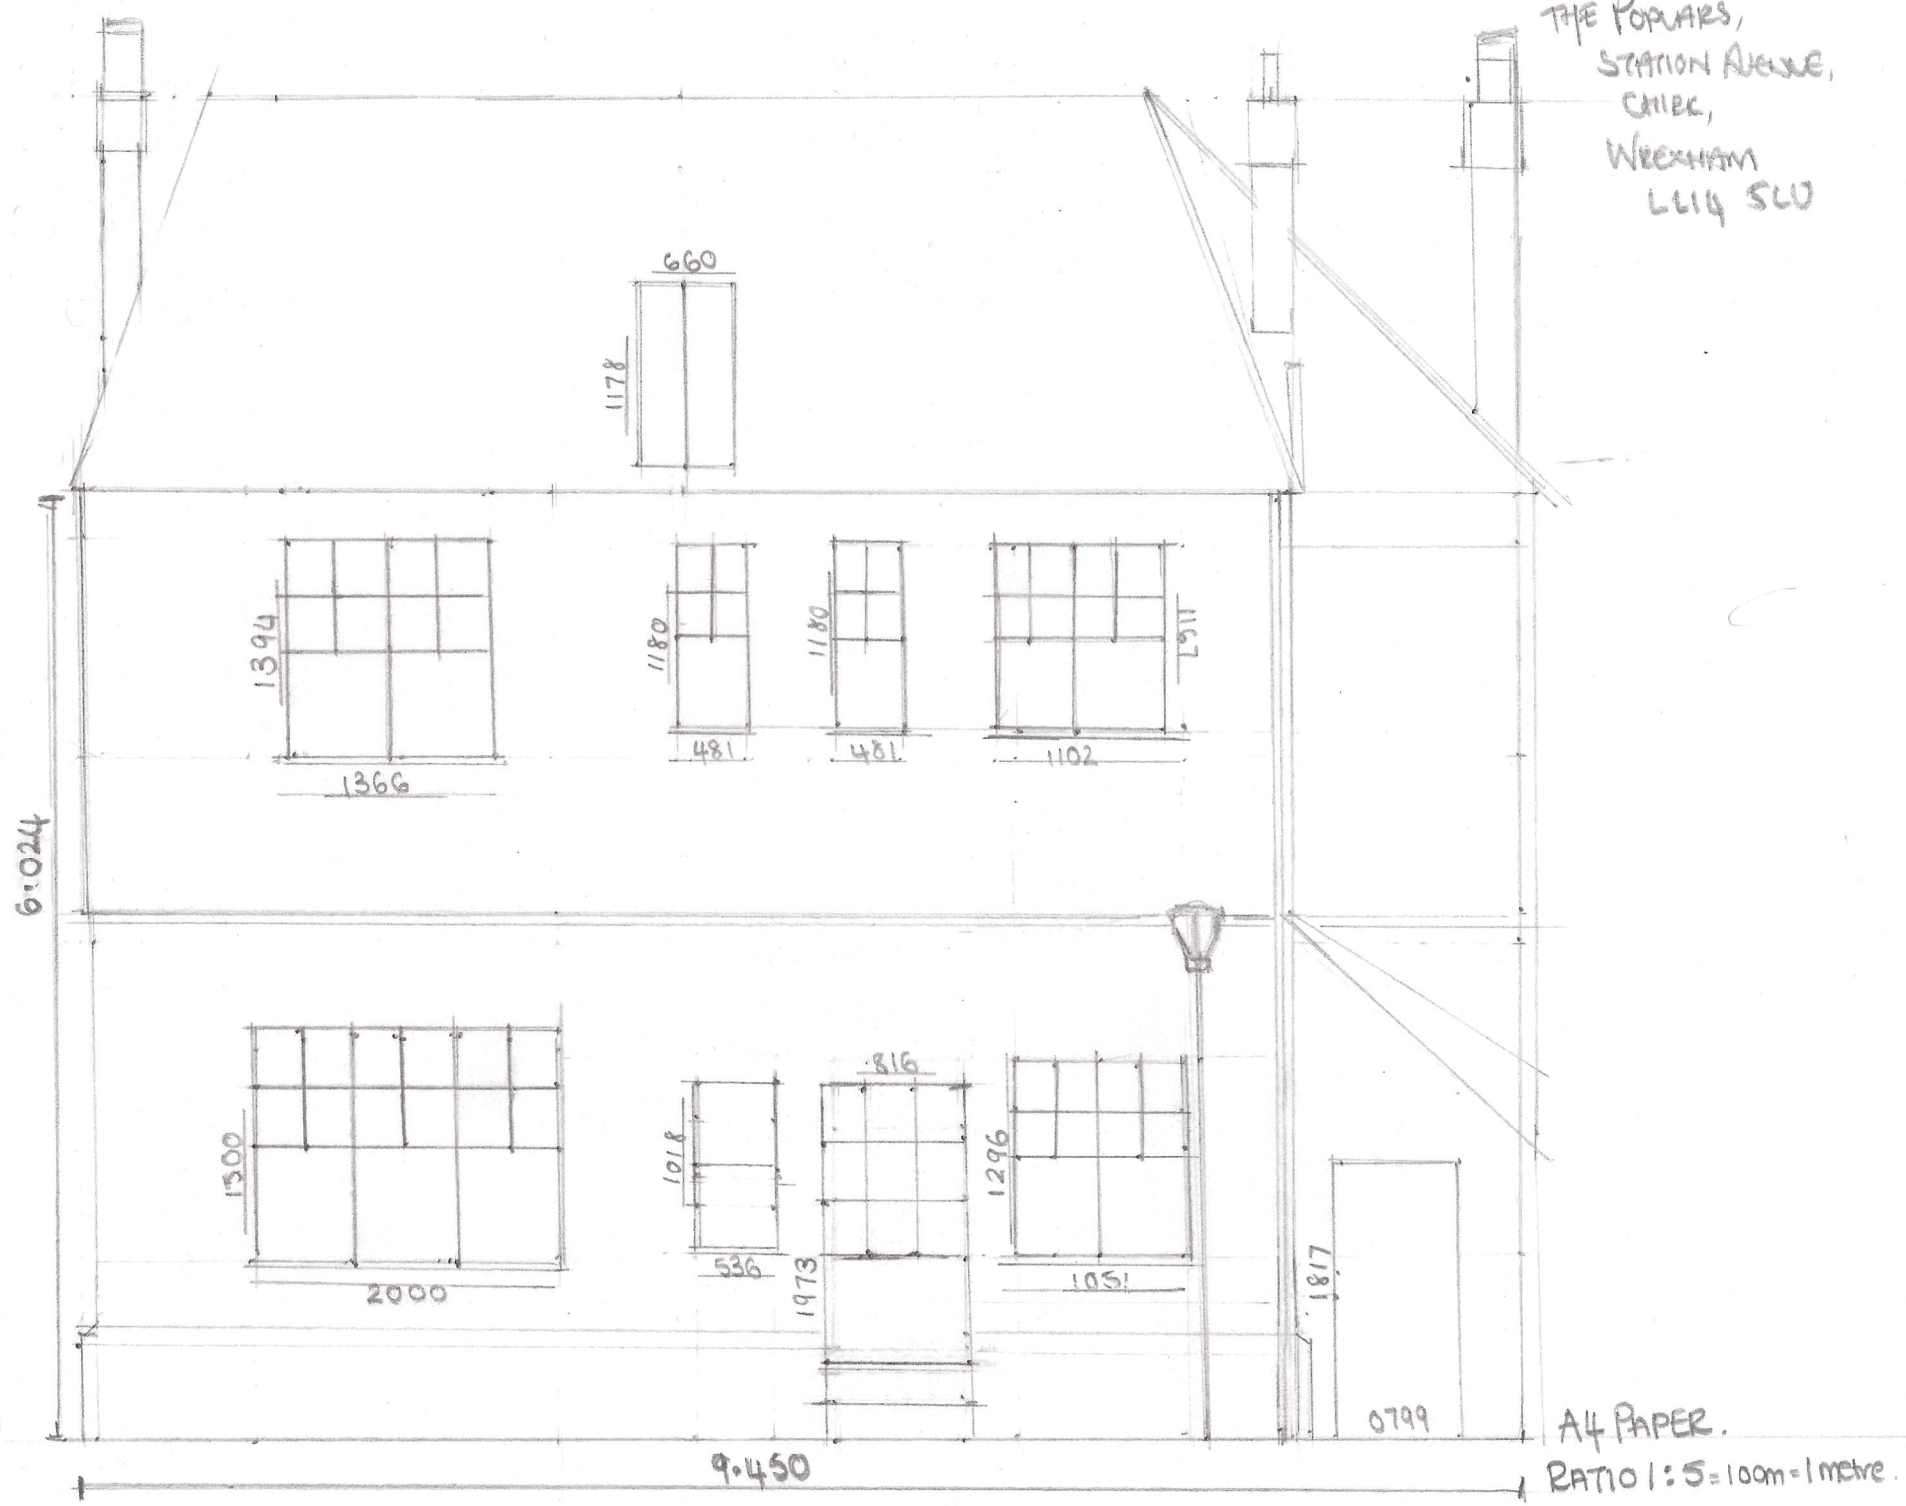


A4 PAPER.
RATIO 1:5 = 100m = 1 metre.

THE POPLARS,
STATION AVENUE,
CAUEC,
WREXHAM
LL14 5LU

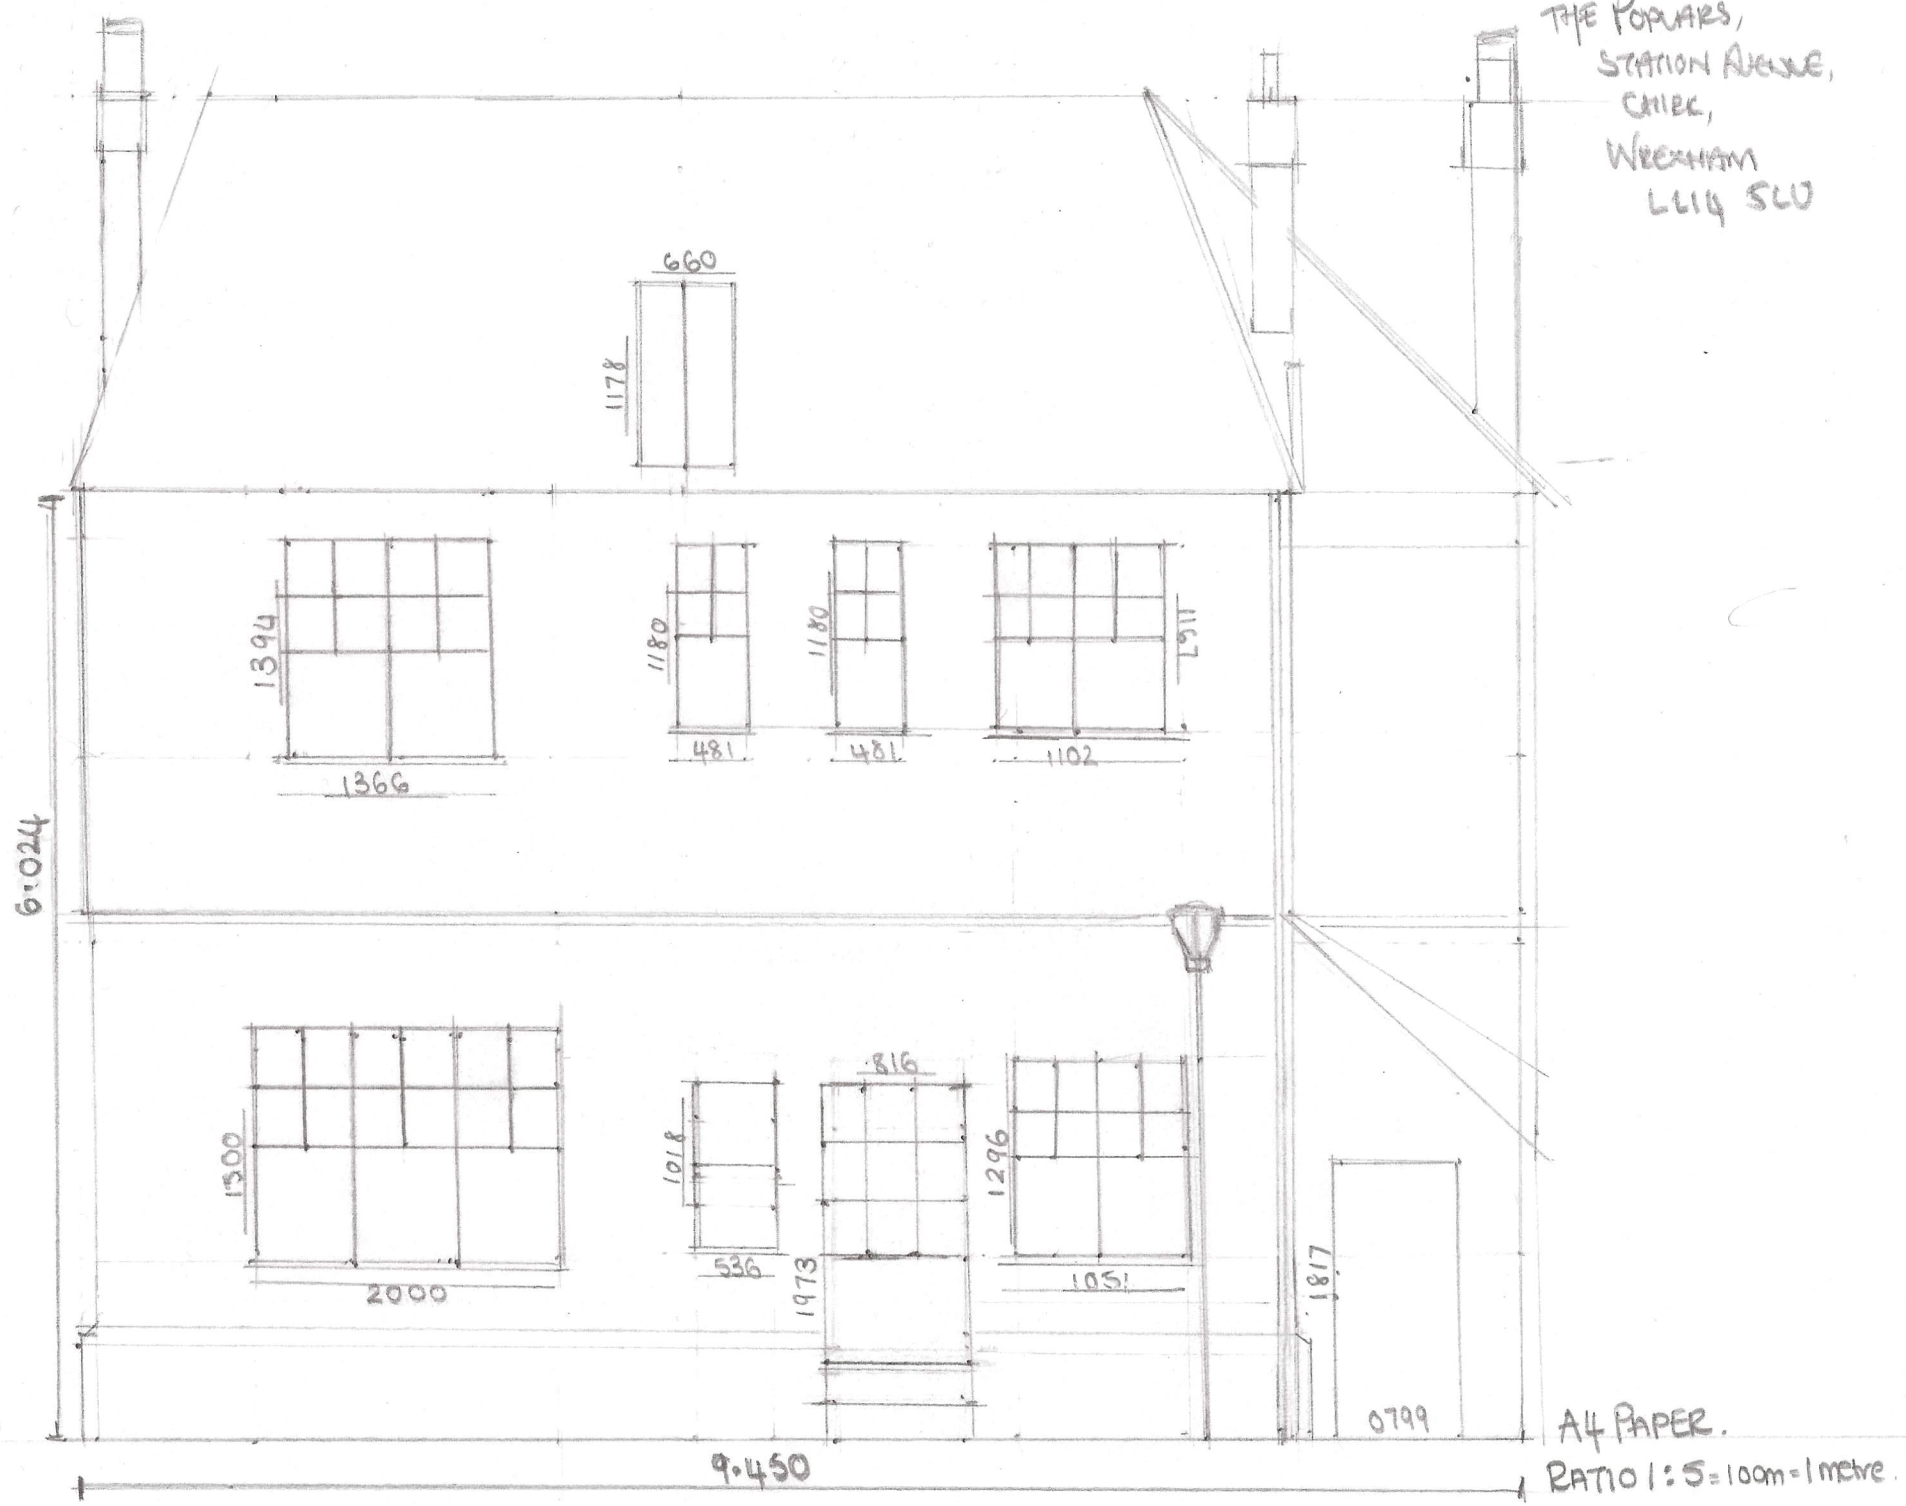


A4 PAPER.
RATIO 1:5 = 100m = 1 metre.