


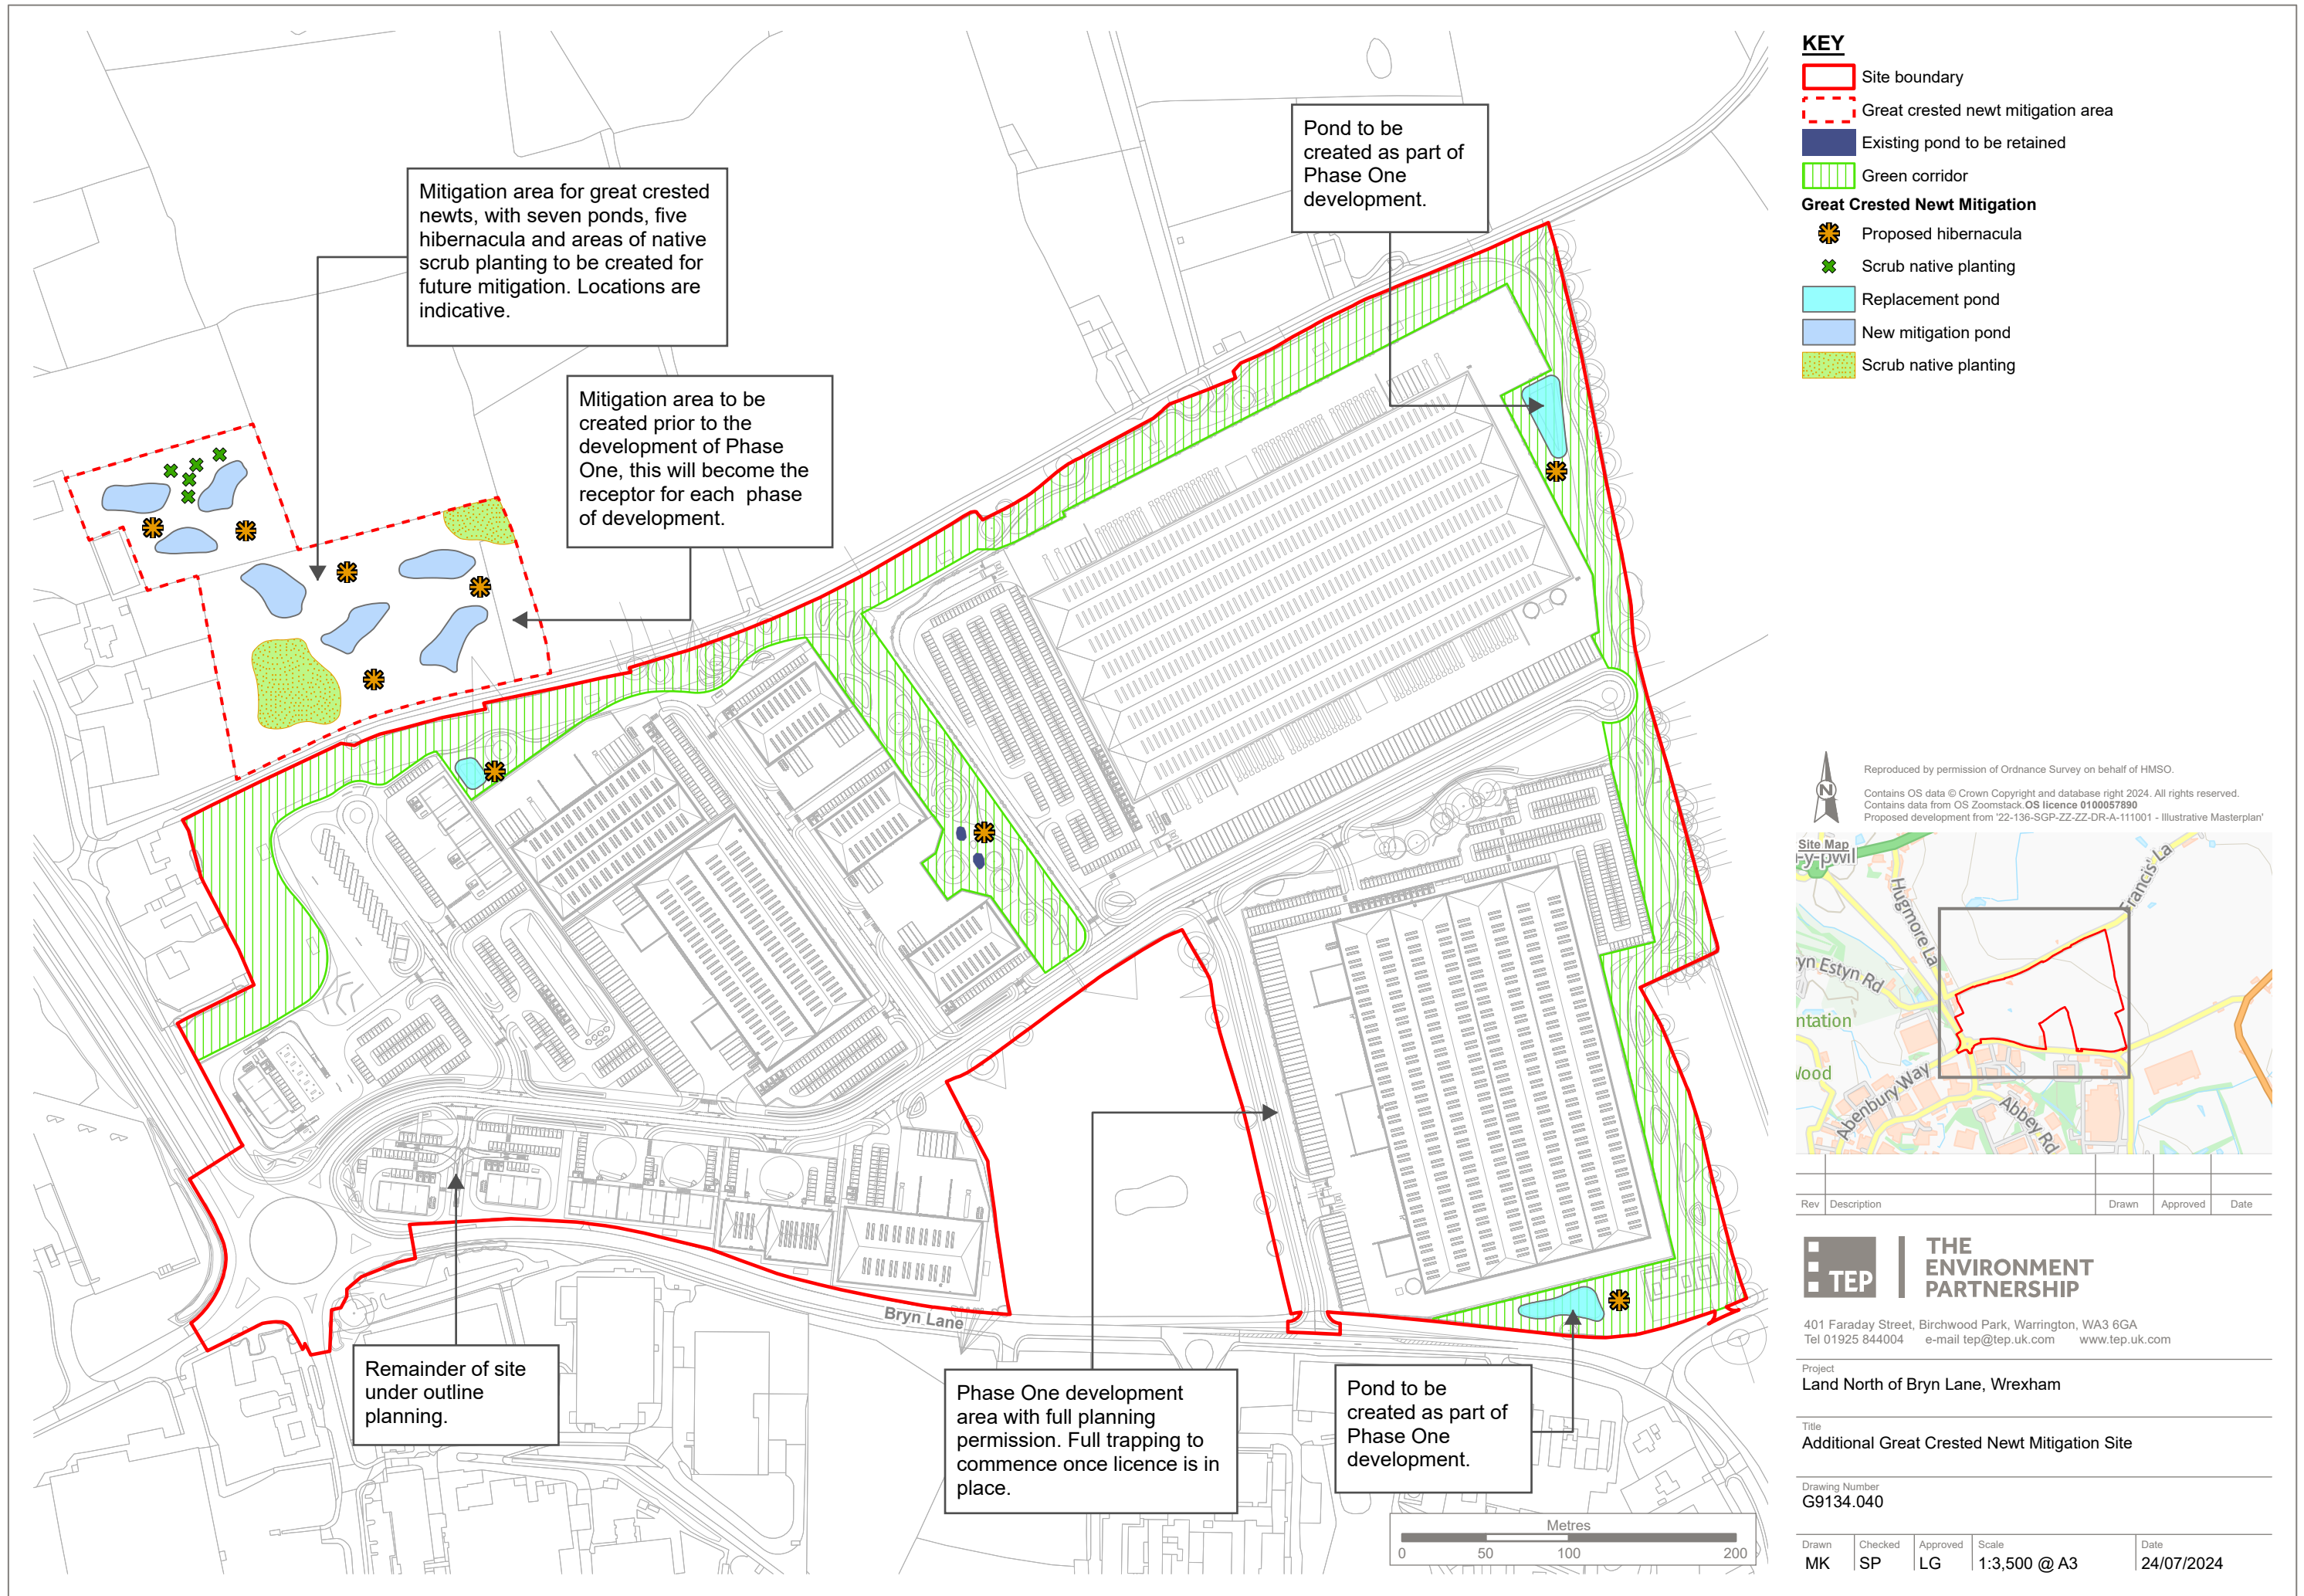


KEY

- Site boundary
- Great crested newt mitigation area
- Existing pond to be retained
- Green corridor

Great Crested Newt Mitigation

- Proposed hibernacula
- Scrub native planting
- Replacement pond
- New mitigation pond
- Scrub native planting

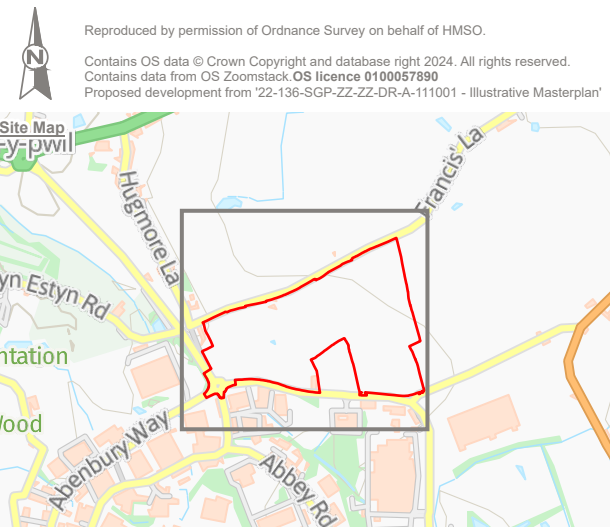

Rev	Description	Drawn	Approved	Date



THE ENVIRONMENT PARTNERSHIP

401 Faraday Street, Birchwood Park, Warrington, WA3 6GA
Tel 01925 844004 e-mail tep@tep.uk.com www.tep.uk.com

Project
Land North of Bryn Lane, Wrexham

Title
Additional Great Crested Newt Mitigation Site

Drawing Number
G9134.040

Drawn	Checked	Approved	Scale	Date
MK	SP	LG	1:3,500 @ A3	24/07/2024