



VERTICAL AMPHIBIAN EXCLUSION FENCING

Scale 1:10

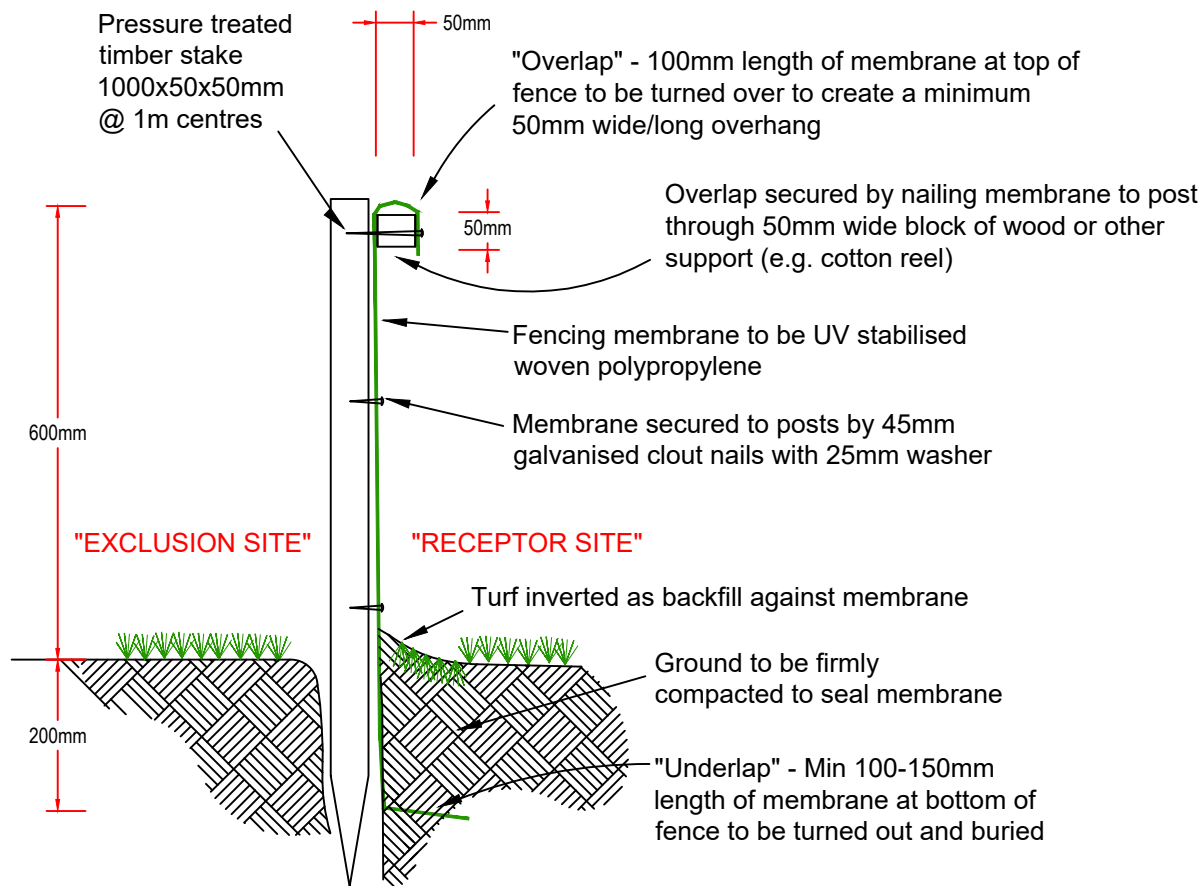

ONE-WAY AMPHIBIAN EXCLUSION FENCING

Scale 1:10

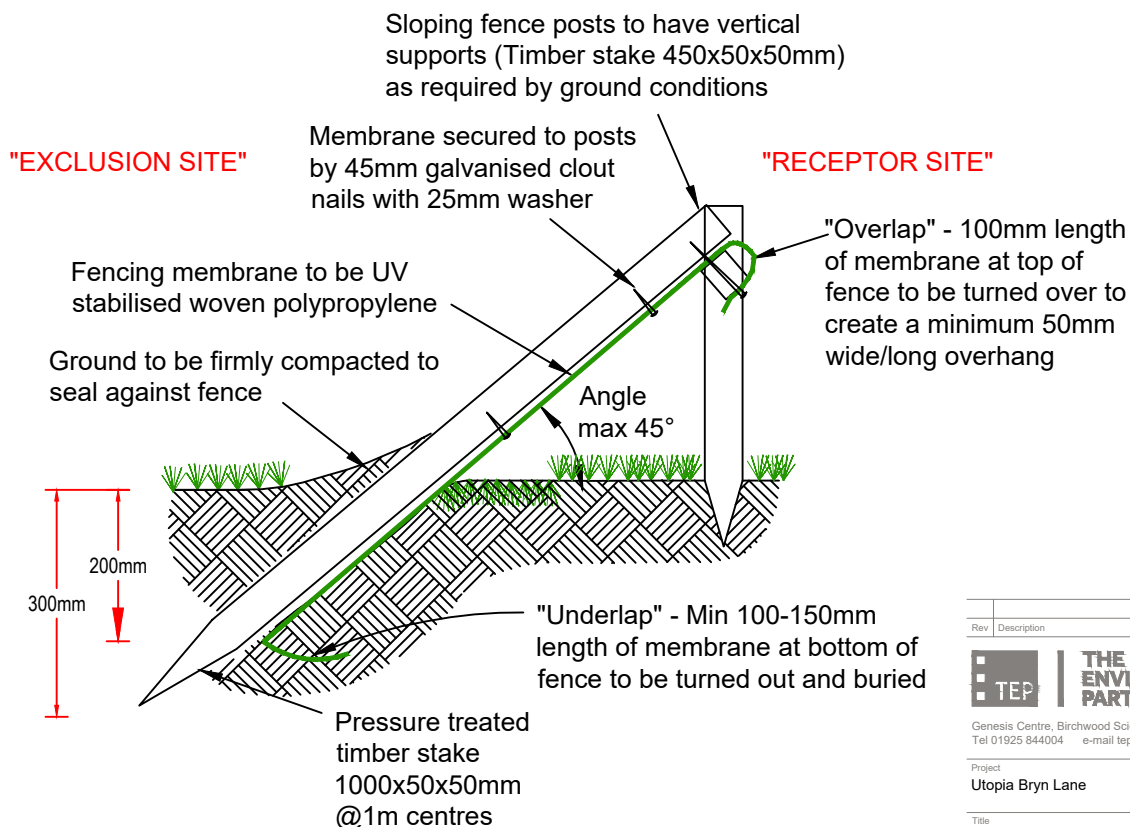

Rev	Description	Drawn	Approved	Date
-----	-------------	-------	----------	------



Genesis Centre, Birchwood Science Park, Warrington WA3 7BH
Tel 01925 844004 e-mail tep@tep.uk.com www.tep.uk.com

Project
Utopia Bryn Lane

Title
Temporary Amphibian Fencing

Drawing Number
D9134.002 (Figure: TEP.ECO.001)

Drawn	Checked	Approved	Scale	Date
RJC	LG	LG	1:10 @ A4	10/09/2025