
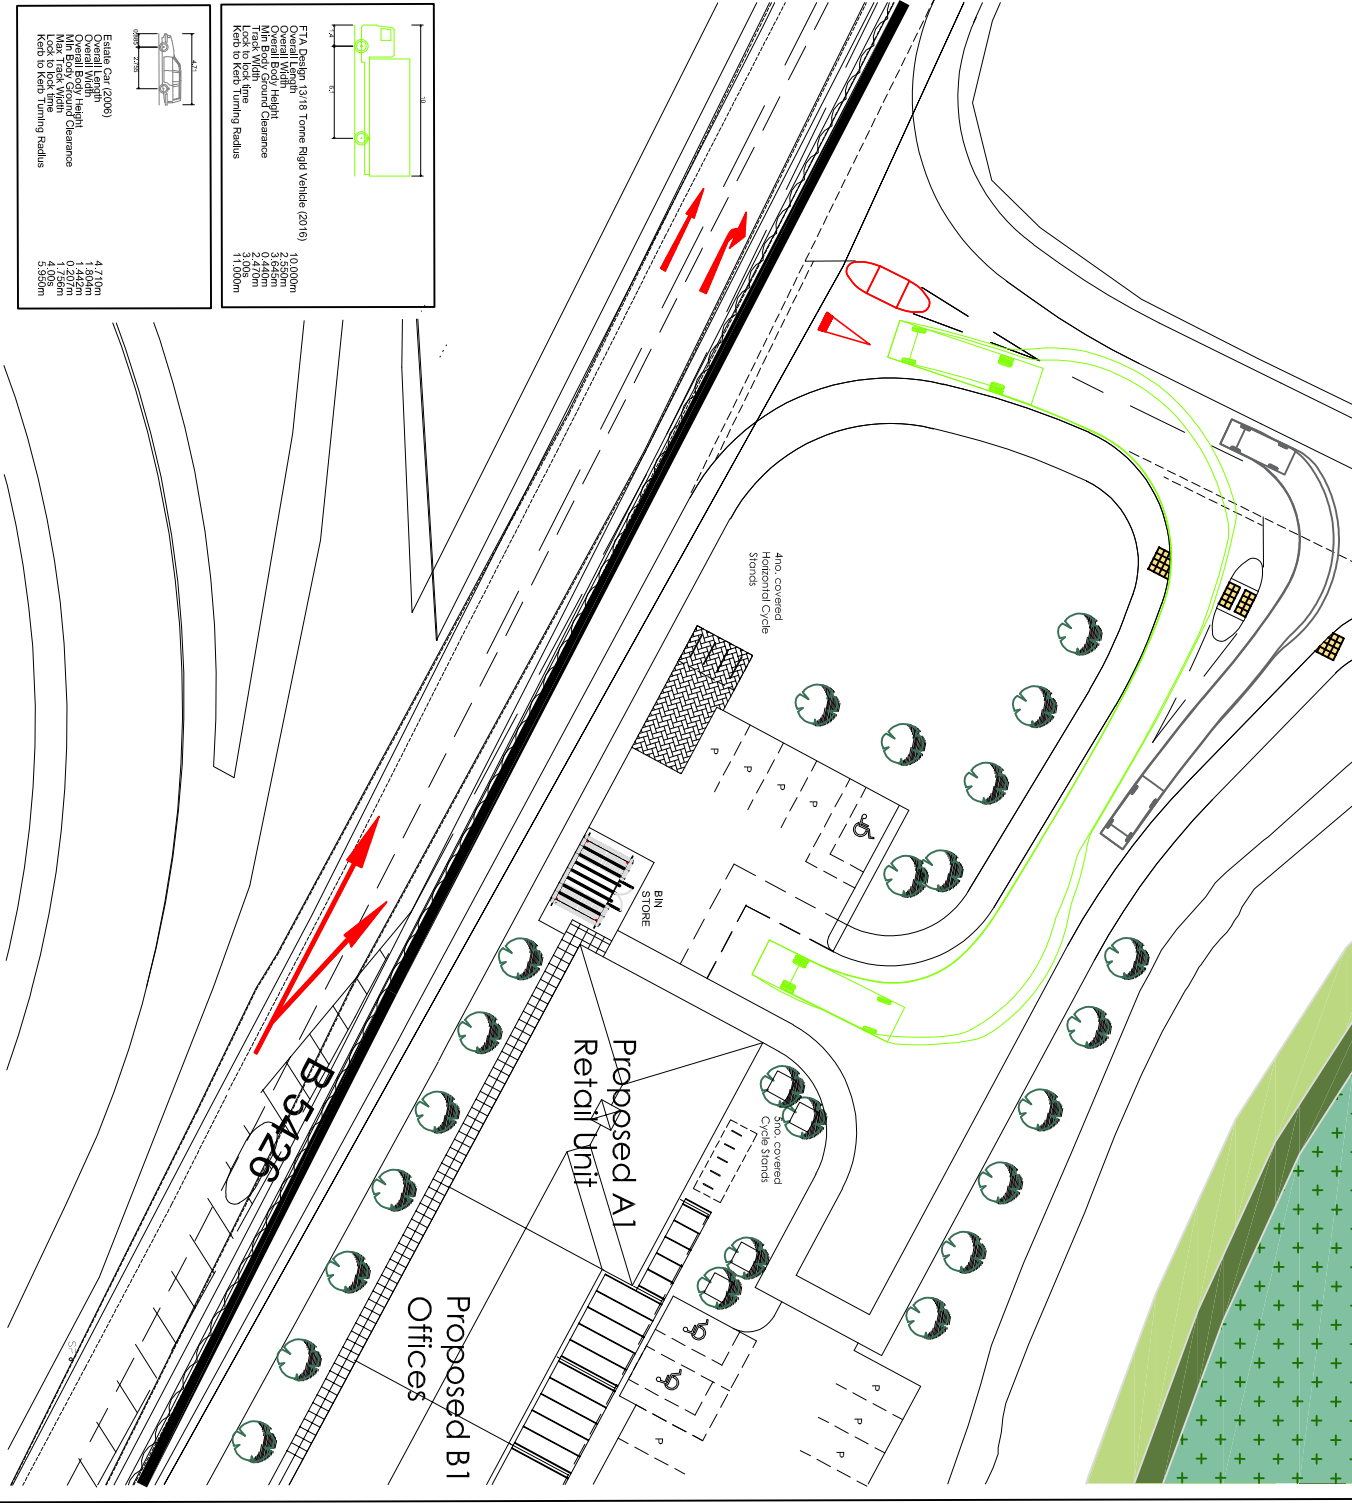
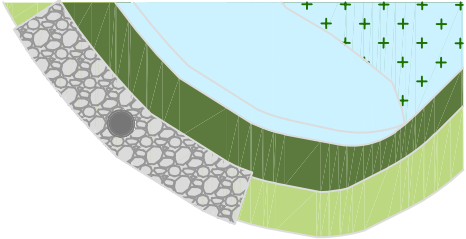
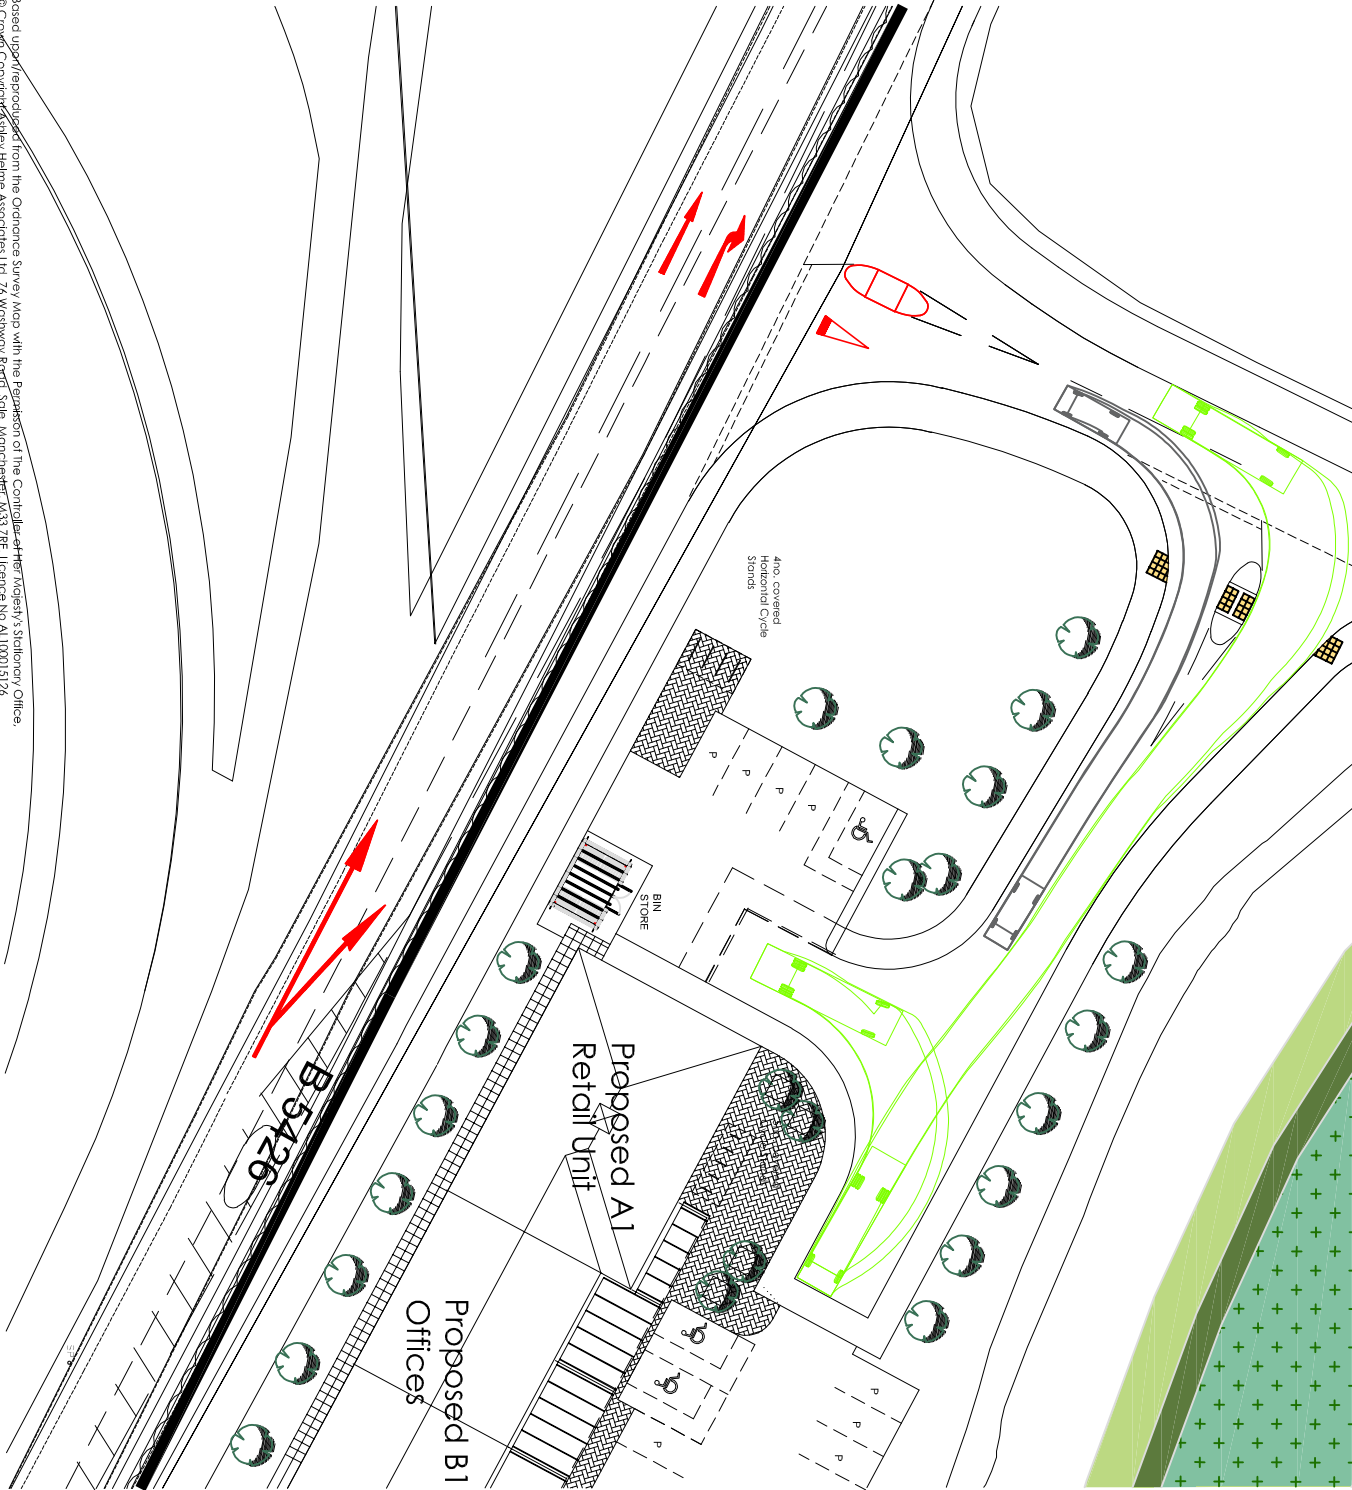


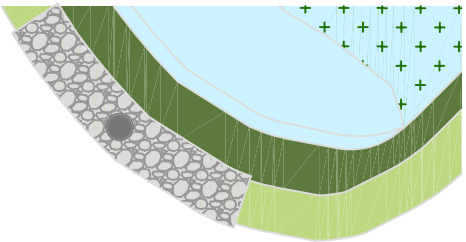

- Notes:
1. Do not scale from this drawing
 2. This drawing is copyright and may not be copied or given to a third party without written authority from Ashley Helme Associates Ltd
 3. Subject to detailed design
 4. Based upon digitised OS plan, accuracy can not be guaranteed until checked with topographical survey





Project		Title	
BANGOR ROAD, JOHNSTOWN		SWEEP PATH ANALYSIS: 10m RIGID HGV	
Client		COMMERCIAL UNITS	
GLADMAN DEVELOPMENTS LTD			
Drawing No		Rev	
1232/SP/05		C	
Date		Scale	
JULY 2025		1:500@A3	
		Telephone 0161 972 0552 Email info@ashleyhelme.co.uk Website www.ashleyhelme.co.uk	
		Address 76 Washway Road, Sole, Manchester, M33 7RE	

Based upon digitised OS plan, accuracy can not be guaranteed until checked with topographical survey.
© Crown Copyright/Helme Associates Ltd 76 Washway Road, Sole, Manchester, M33 7RE. Licence No. AL10015176