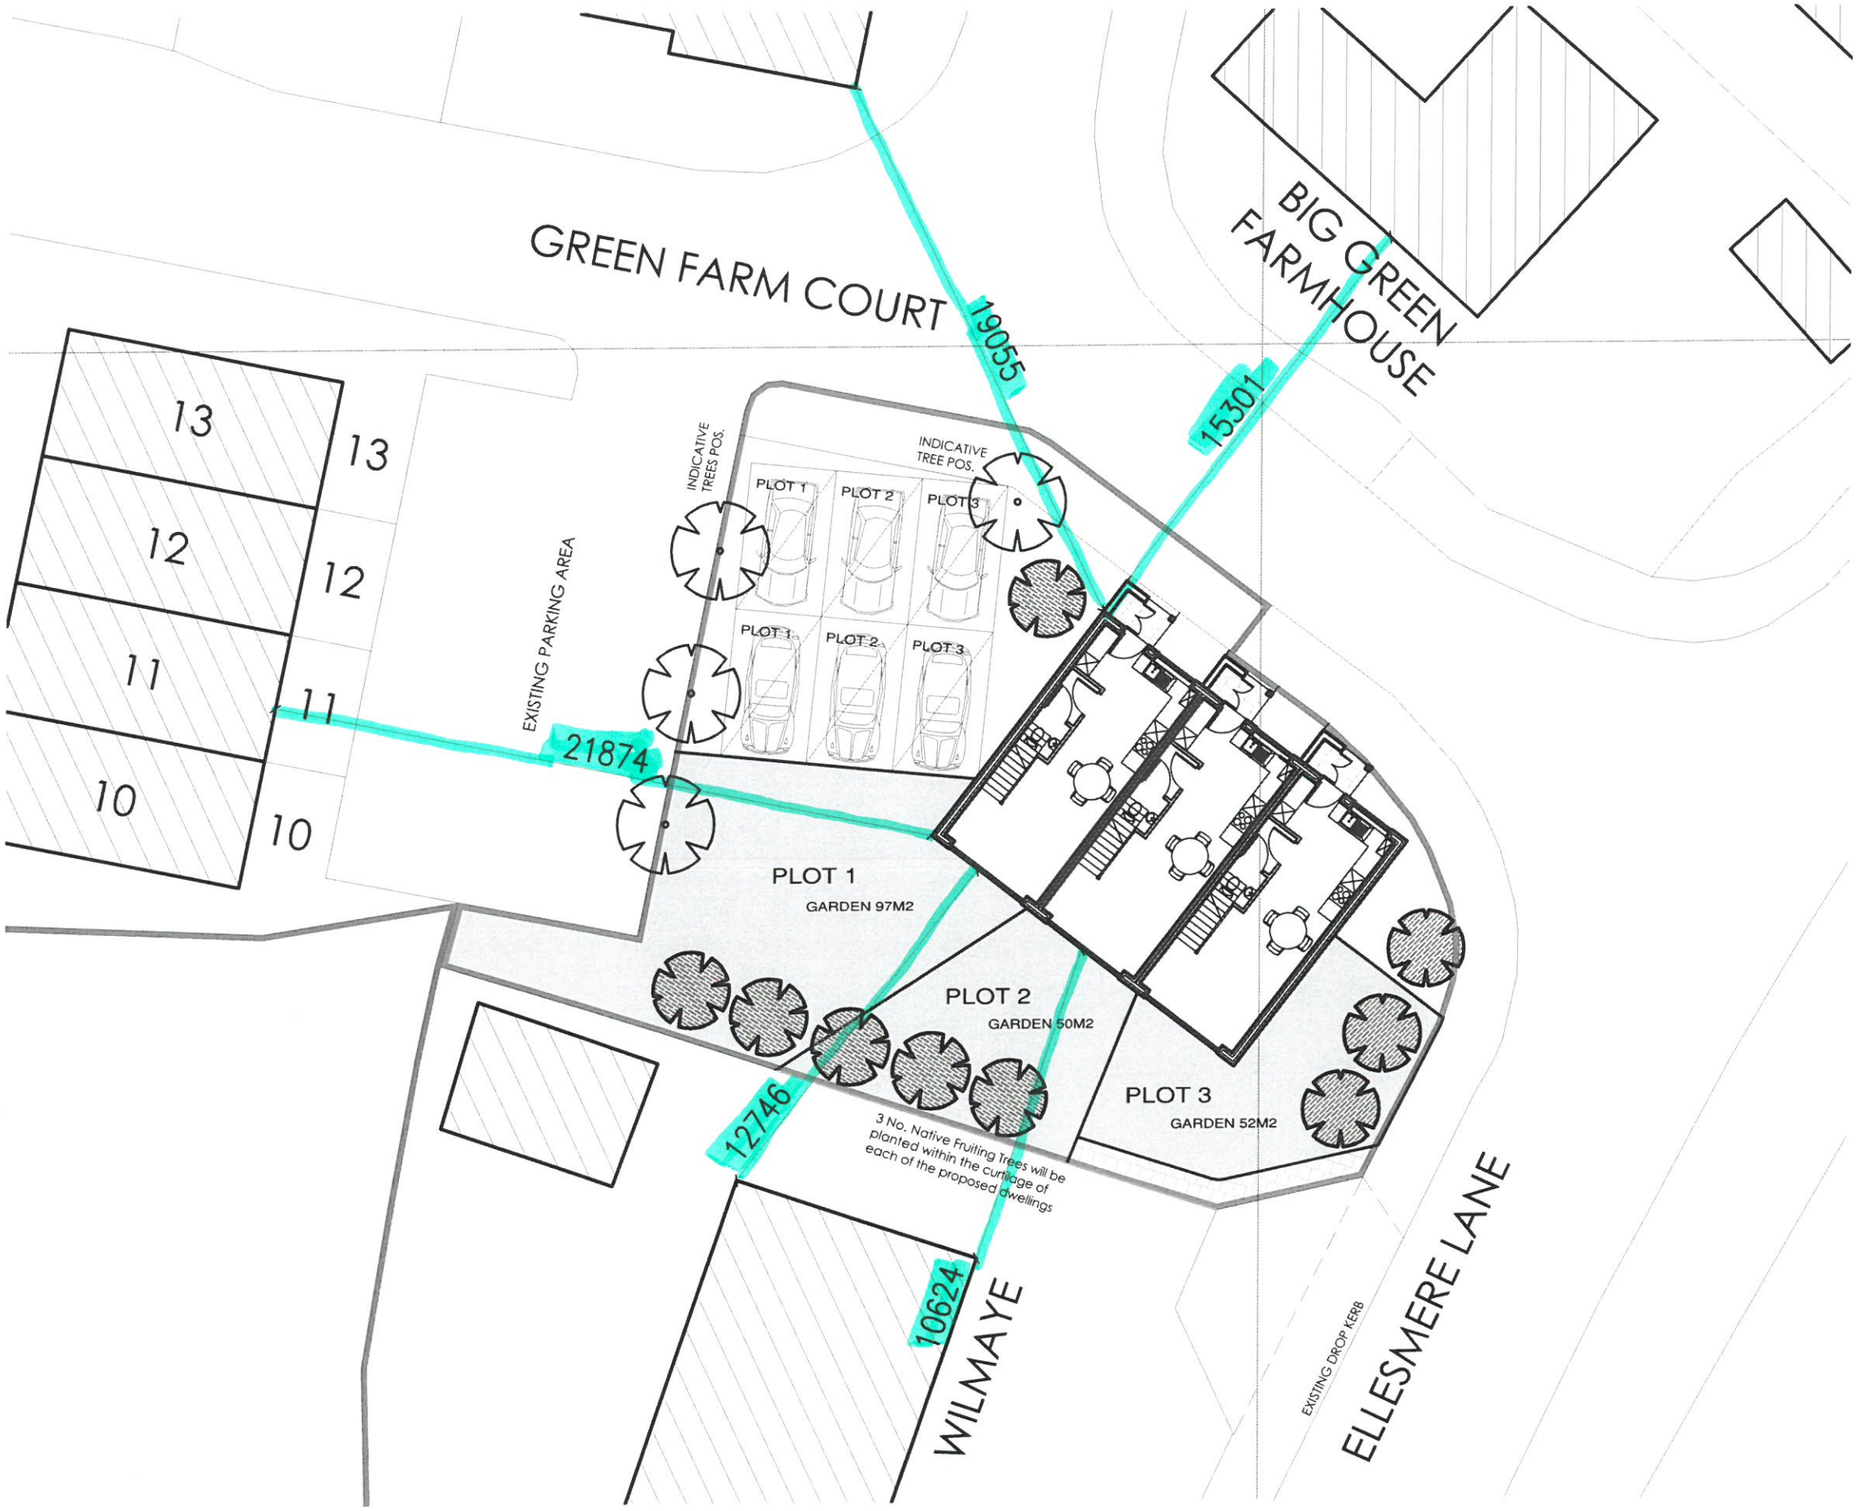

GREEN FARM COURT
BIG GREEN FARMHOUSE
19055
15301
21874
12746
10624
13
12
11
10
INDICATIVE TREES POS.
INDICATIVE TREE POS.
EXISTING PARKING AREA
PLOT 1
PLOT 2
PLOT 3
PLOT 1
GARDEN 97M2
PLOT 2
GARDEN 50M2
PLOT 3
GARDEN 52M2
3 No. Native Fruiting Trees will be planted within the curtilage of each of the proposed dwellings
WILMA YE
EXISTING DROP KERB
ELLESMERE LANE