


Notes:


- Figure dimensions are to be read in all cases.
- Dimensions should not be scaled from drawing.
- All existing dimensions should be checked on site before commencement of the works.
- Any discrepancies in dimensions should be clarified with the Architect prior to commencement of the works.
- No deviation from this drawing will be permitted without the prior written consent of the Architect.
- This drawing is to be read in conjunction with all other relevant tender drawings and the drawings and information produced by other professionals / consultants involved in the project.
- Please note that the use of any quantification data is done so at the client's own risk.
- This drawing is the property of Lovelock Mitchell. It is to be used for the project only and is not to be used for any other project without the written permission of Lovelock Mitchell Architects.

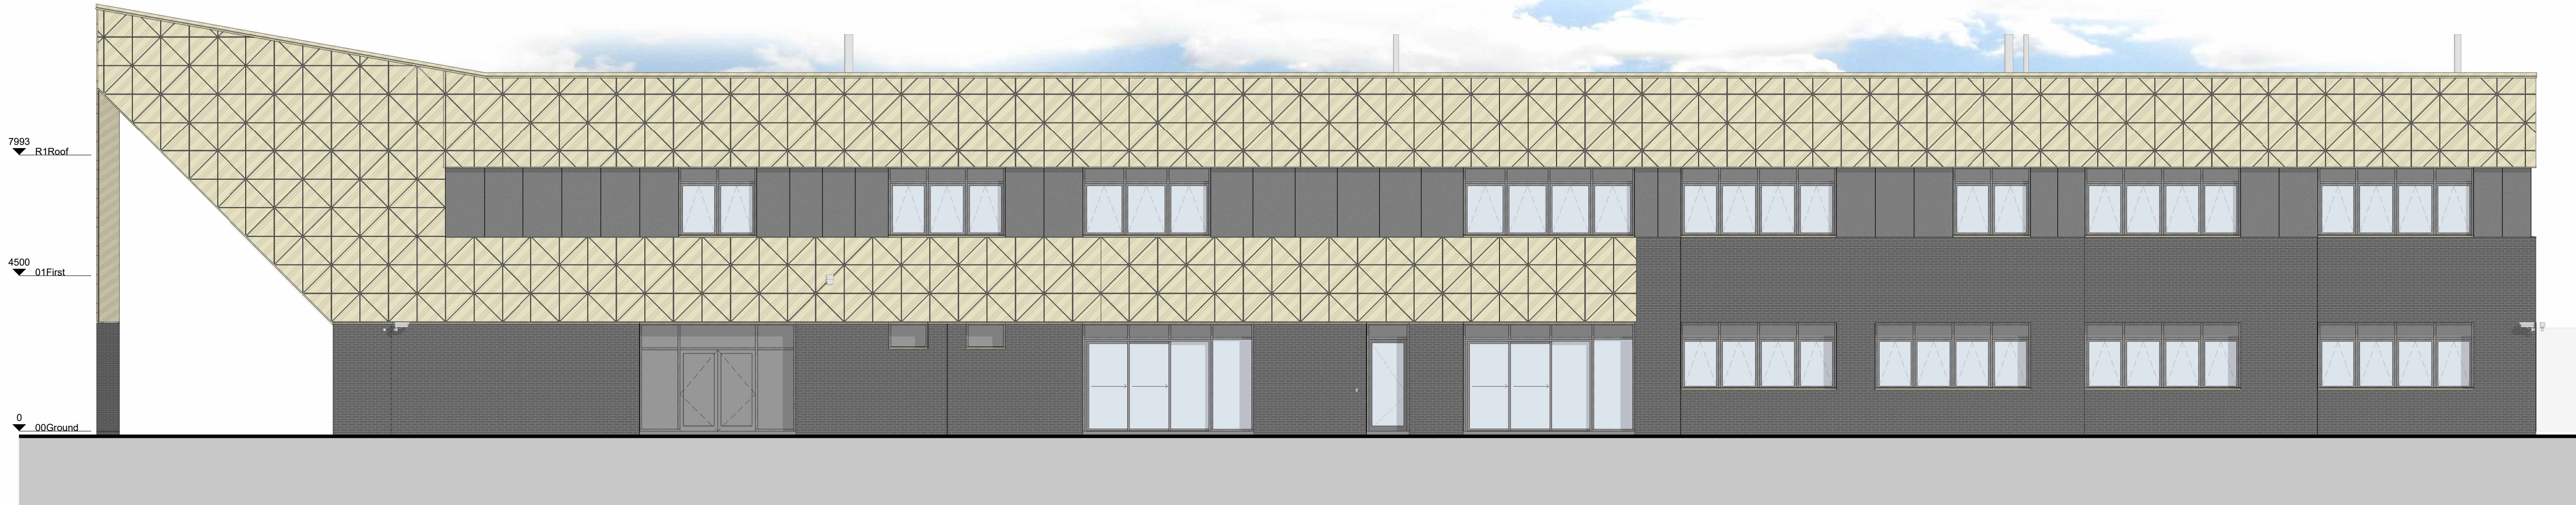


5 GA_Elevation_Proposed_05
Scale: 1 : 100



6 GA_Elevation_Proposed_06
Scale: 1 : 100

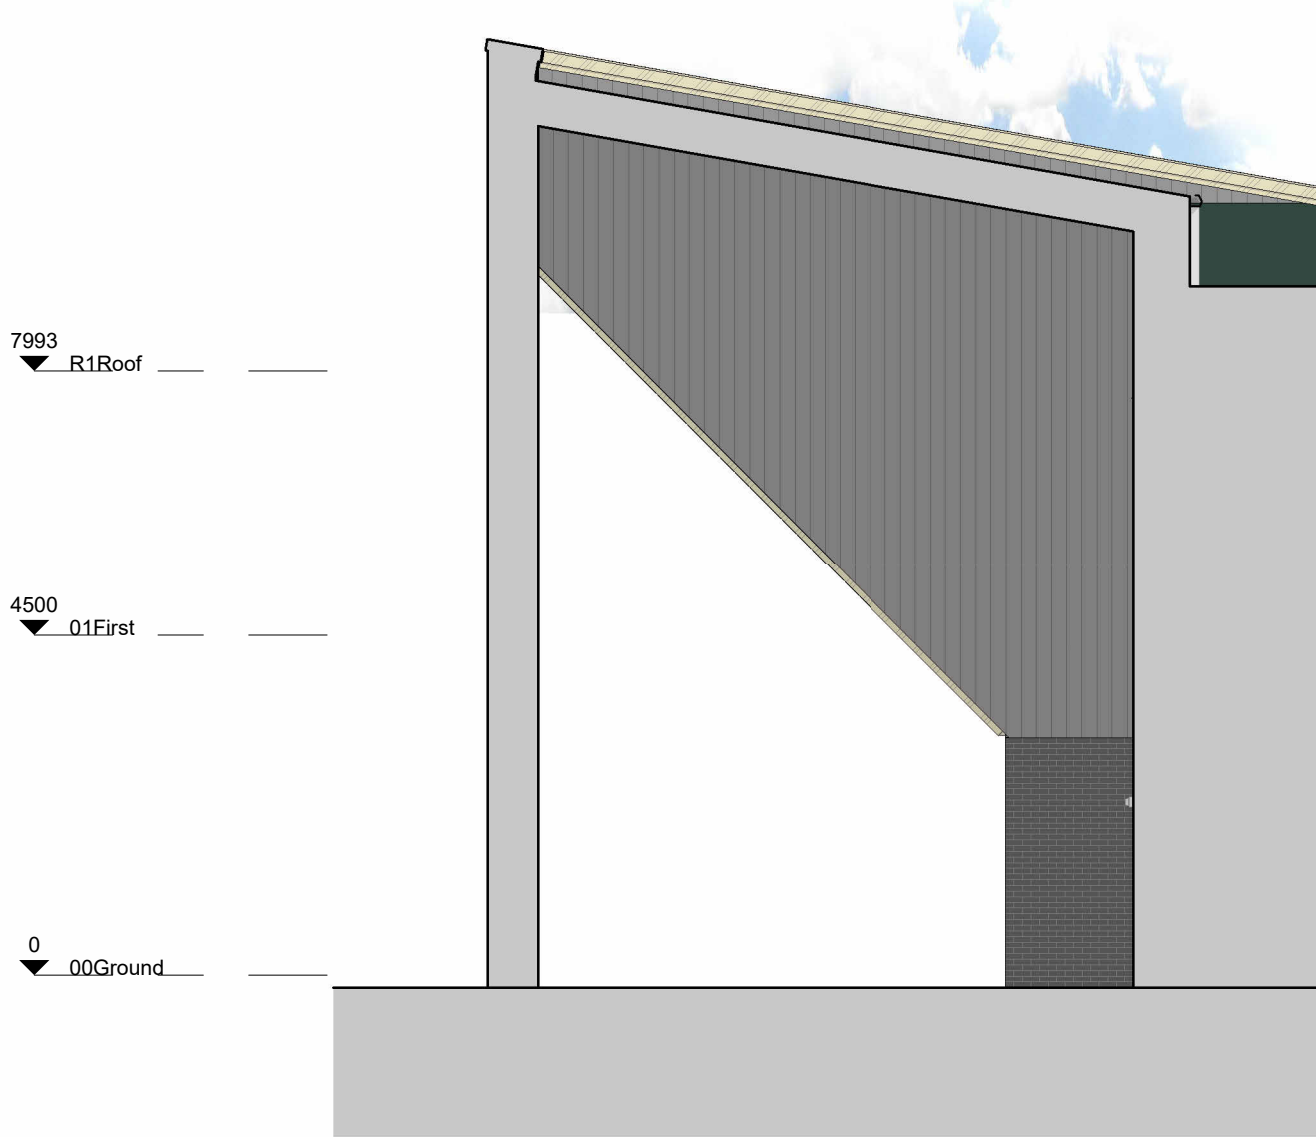

7 GA_Elevation_Proposed_07
Scale: 1 : 100

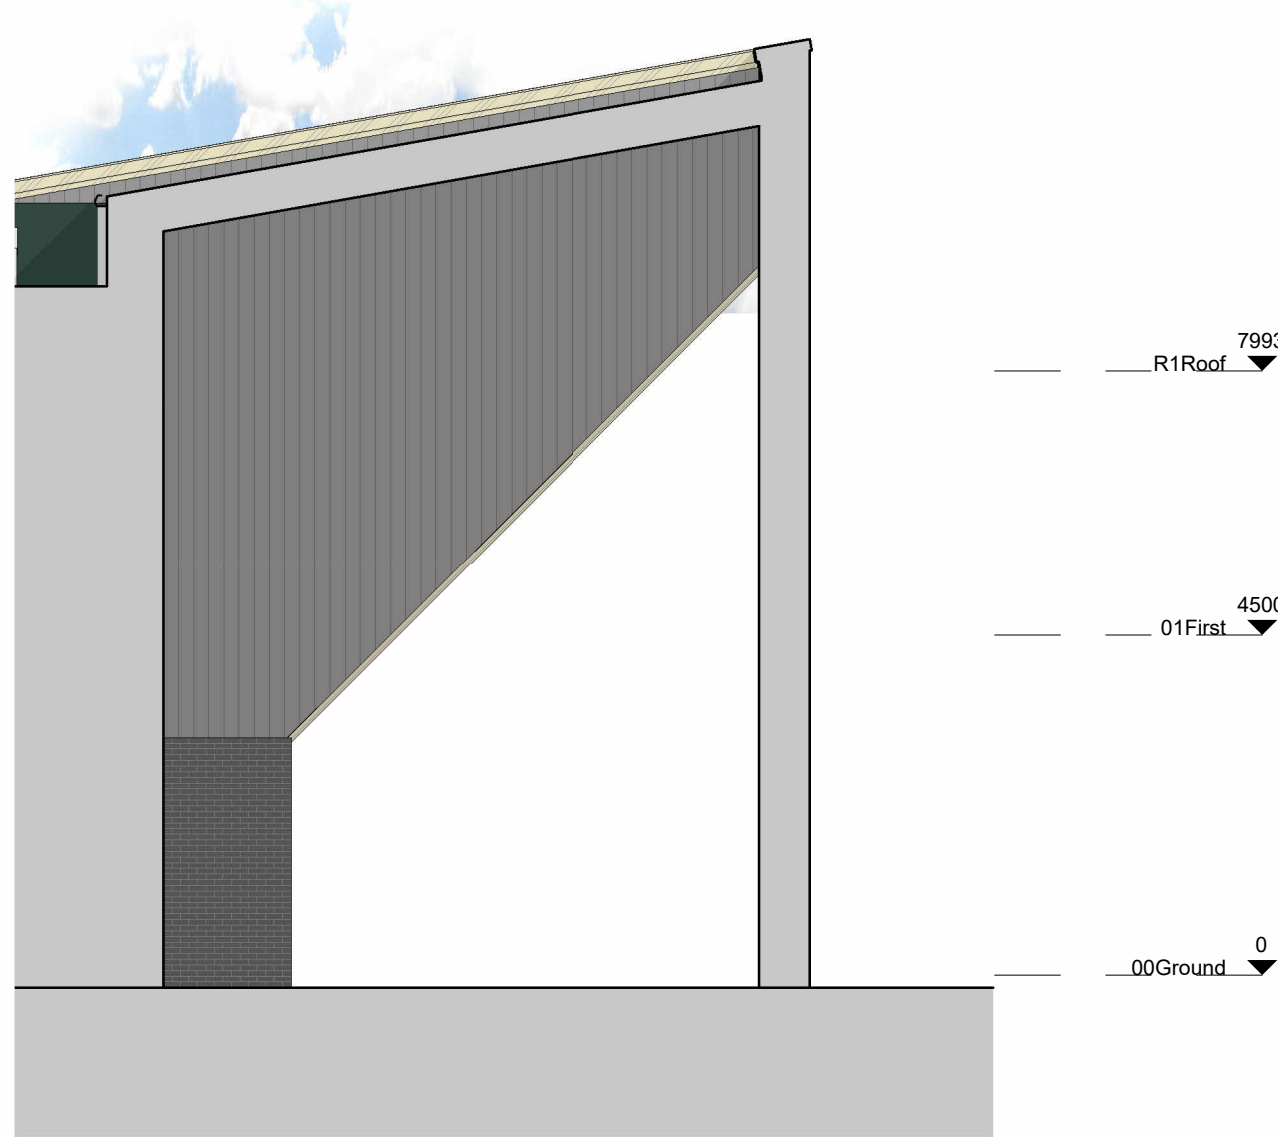

8 GA_Elevation_Proposed_08
Scale: 1 : 100

Legend | GA Elevations

	Element Wall EX-CG-A Product Proteus SC Finish Anodised Aluminium Regency Gold 3		Element Curtain Wall Door Window Product PPC Aluminium Curtain Wall Door Window Finish RAL 7021 Black Grey
	Element Wall EX-CG-B Product Istock Masonry Brickwork Finish Black Smooth A5144A Black Mortar		Element Curtain Wall Spandrel Panel Product PPC Aluminium Insulated Panel Finish RAL 7021 Black Grey
	Element Wall EX-CG-C Product Equitone Natura Finish N074 Obsidian		Element Louvre Panel Product Renson 414THF Glazed in Louvre Finish RAL 7021 Black Grey
	Element Wall EX-CG-D Product Euroclad Trapezoidal Wall Profile 32/1000 Finish TATA Colourcoat Prisma RAL 7021 Black Grey		Element Flashing Product Proteus SC Finish Anodised Aluminium Regency Gold 3
	Element Roof Product Trapezoidal Roof Profile 32/1000 Finish TATA Colourcoat Prisma RAL 7021 Black Grey		
	Element Roof Product Alumasc Derbigum Olive Membrane Finish Mineral finish with olive green tint		

