


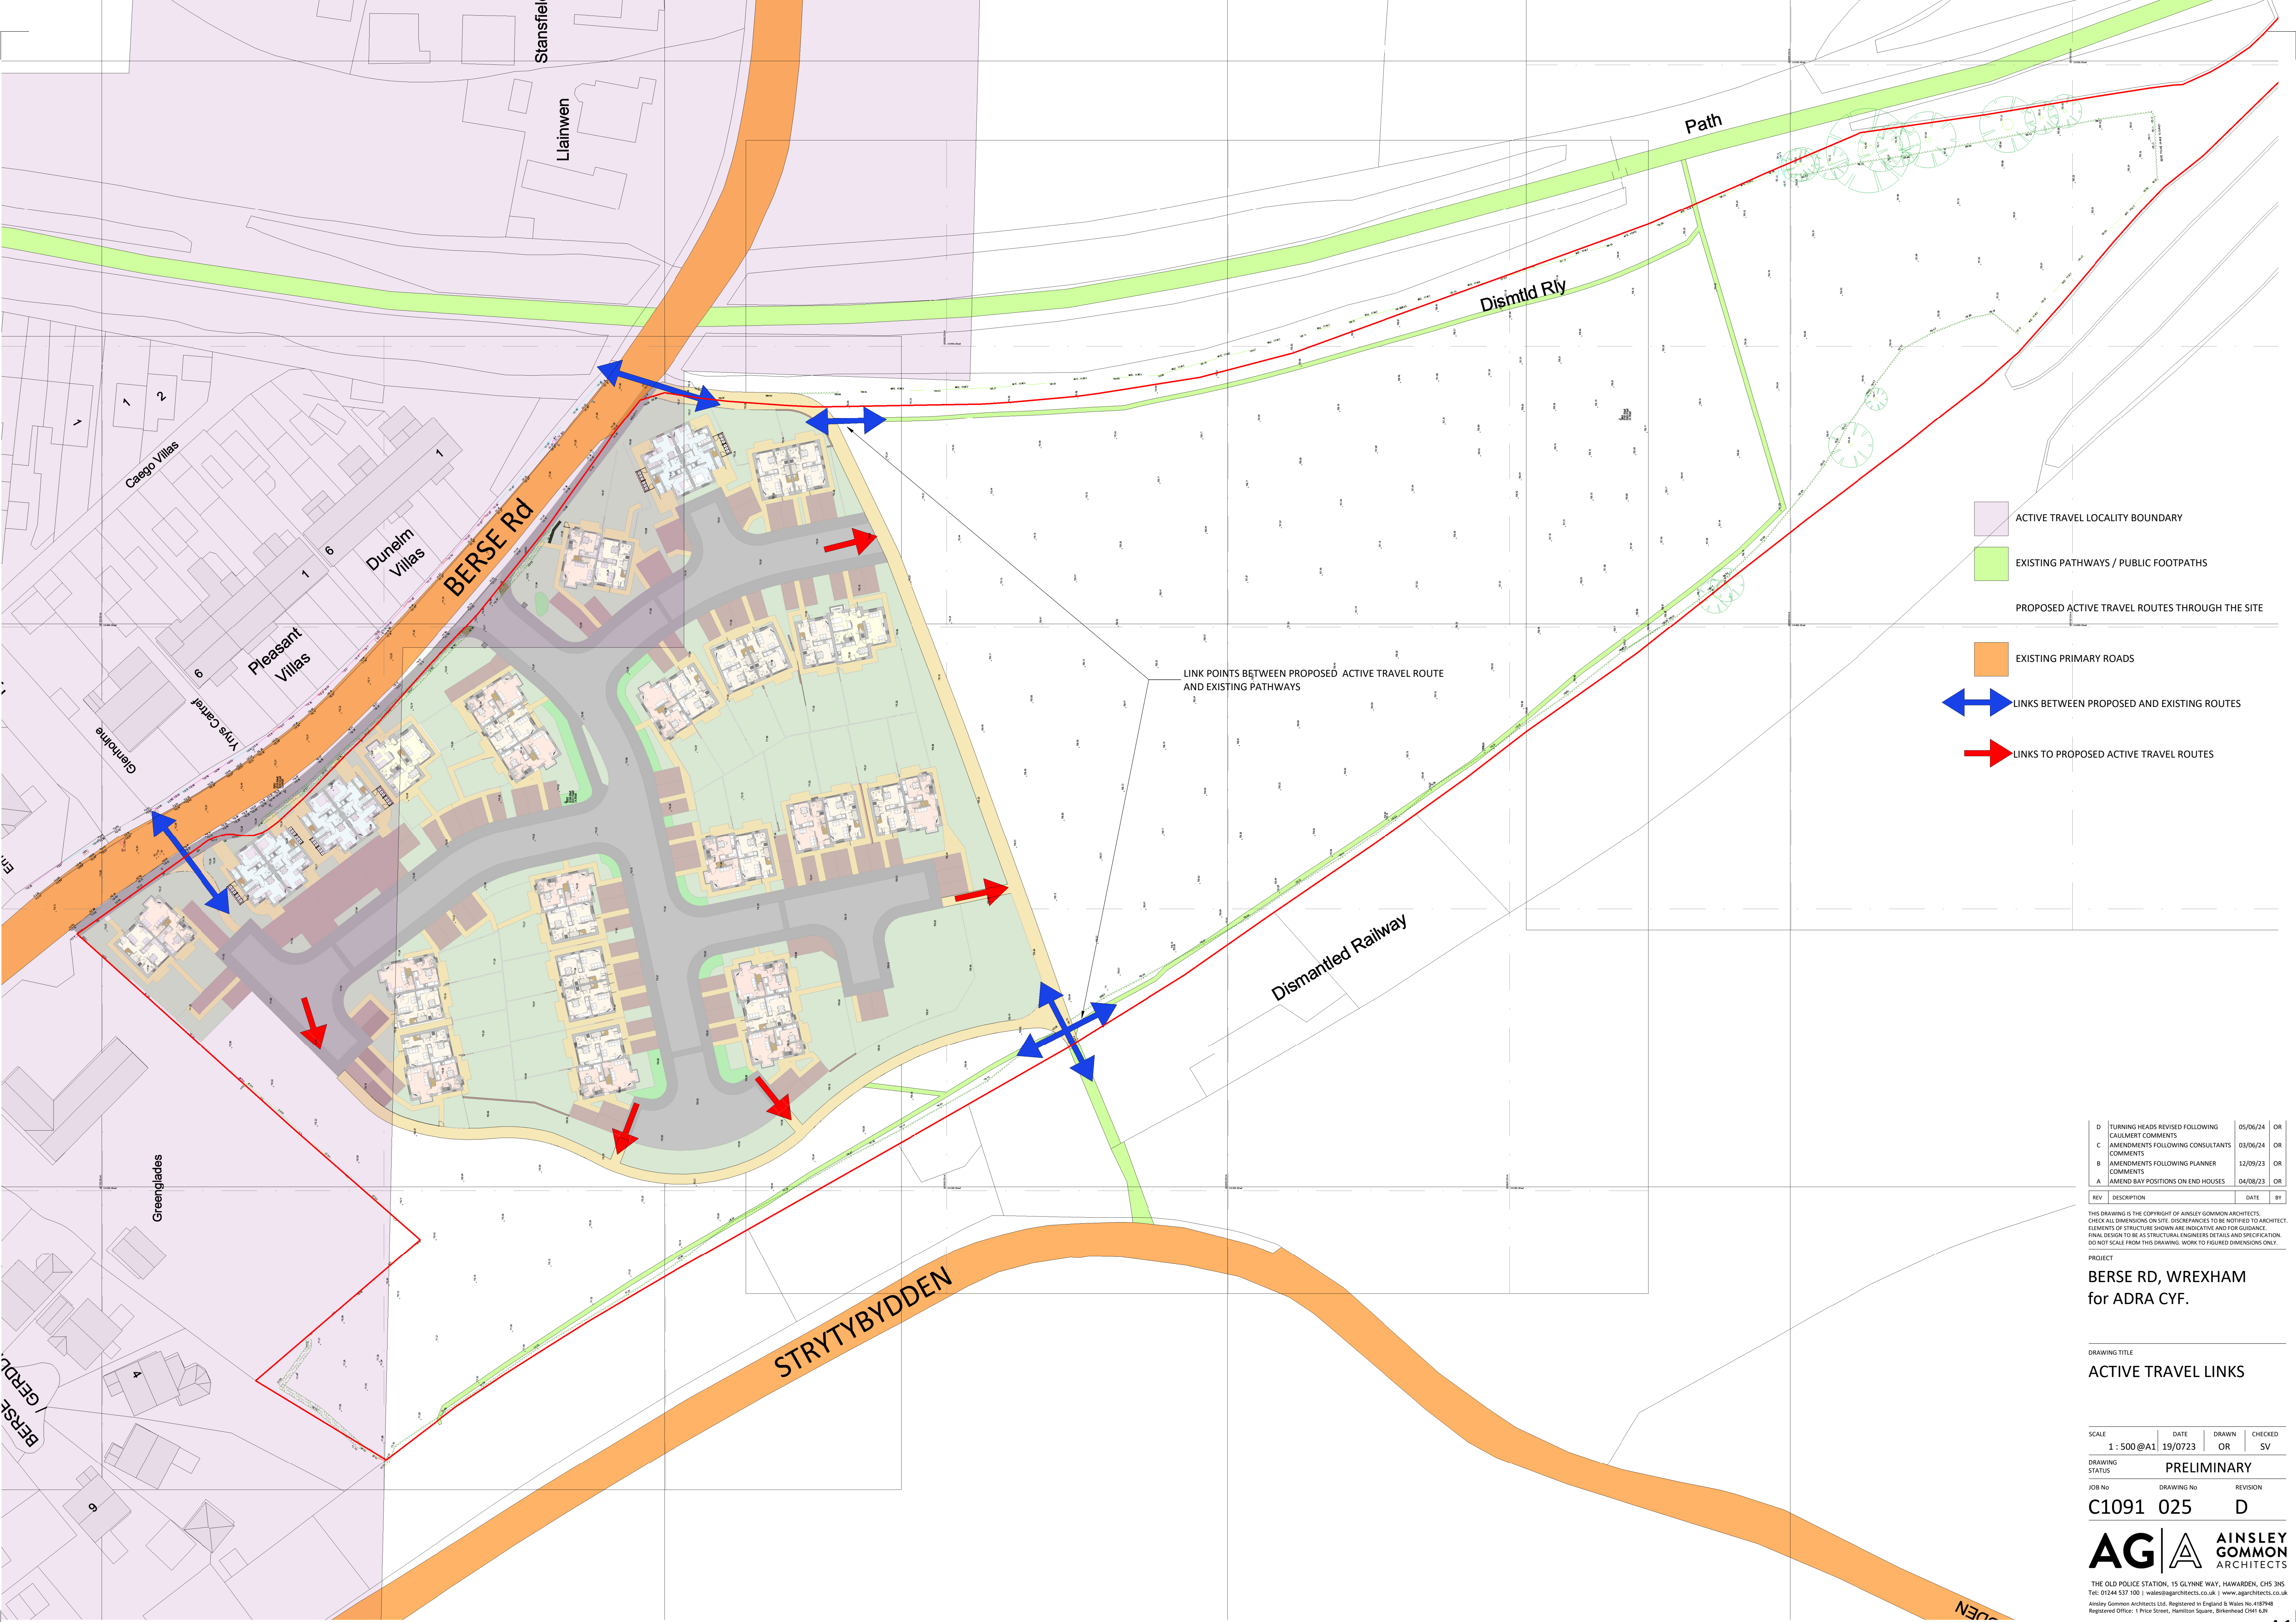

- ACTIVE TRAVEL LOCALITY BOUNDARY
- EXISTING PATHWAYS / PUBLIC FOOTPATHS
- PROPOSED ACTIVE TRAVEL ROUTES THROUGH THE SITE
- EXISTING PRIMARY ROADS
- LINKS BETWEEN PROPOSED AND EXISTING ROUTES
- LINKS TO PROPOSED ACTIVE TRAVEL ROUTES

D	TURNING HEADS REVISED FOLLOWING CALUMBERT COMMENTS	05/06/24	OR
C	AMENDMENTS FOLLOWING CONSULTANTS COMMENTS	03/06/24	OR
B	AMENDMENTS FOLLOWING PLANNER COMMENTS	12/09/23	OR
A	AMEND BAY POSITIONS ON END HOUSES	04/08/23	OR

THIS DRAWING IS THE COPYRIGHT OF AINSLEY GOMMON ARCHITECTS. CHECK ALL DIMENSIONS ON SITE. DISCREPANCIES TO BE NOTIFIED TO ARCHITECT. ELEMENTS OF STRUCTURE SHOWN ARE INDICATIVE AND FOR GUIDANCE. FINAL DESIGN TO BE AS STRUCTURAL ENGINEERS DETAILS AND SPECIFICATION. DO NOT SCALE FROM THIS DRAWING. WORK TO FIGURED DIMENSIONS ONLY.

PROJECT
BERSE RD, WREXHAM
for ADRA CYF.

DRAWING TITLE
ACTIVE TRAVEL LINKS

SCALE	DATE	DRAWN	CHECKED
1 : 500 @A1	19/0723	OR	SV
DRAWING STATUS	PRELIMINARY		
JOB No	DRAWING No	REVISION	
C1091	025	D	



THE OLD POLICE STATION, 15 GLYNNIE WAY, HAWARDEN, CH5 3NS
Tel: 01244 537 100 | wales@agarchitects.co.uk | www.agarchitects.co.uk
Ainsley Gommon Architects Ltd. Registered in England & Wales No. 4187948
Registered Office: 1 Price Street, Hamilton Square, Birkenhead CH41 6JN