


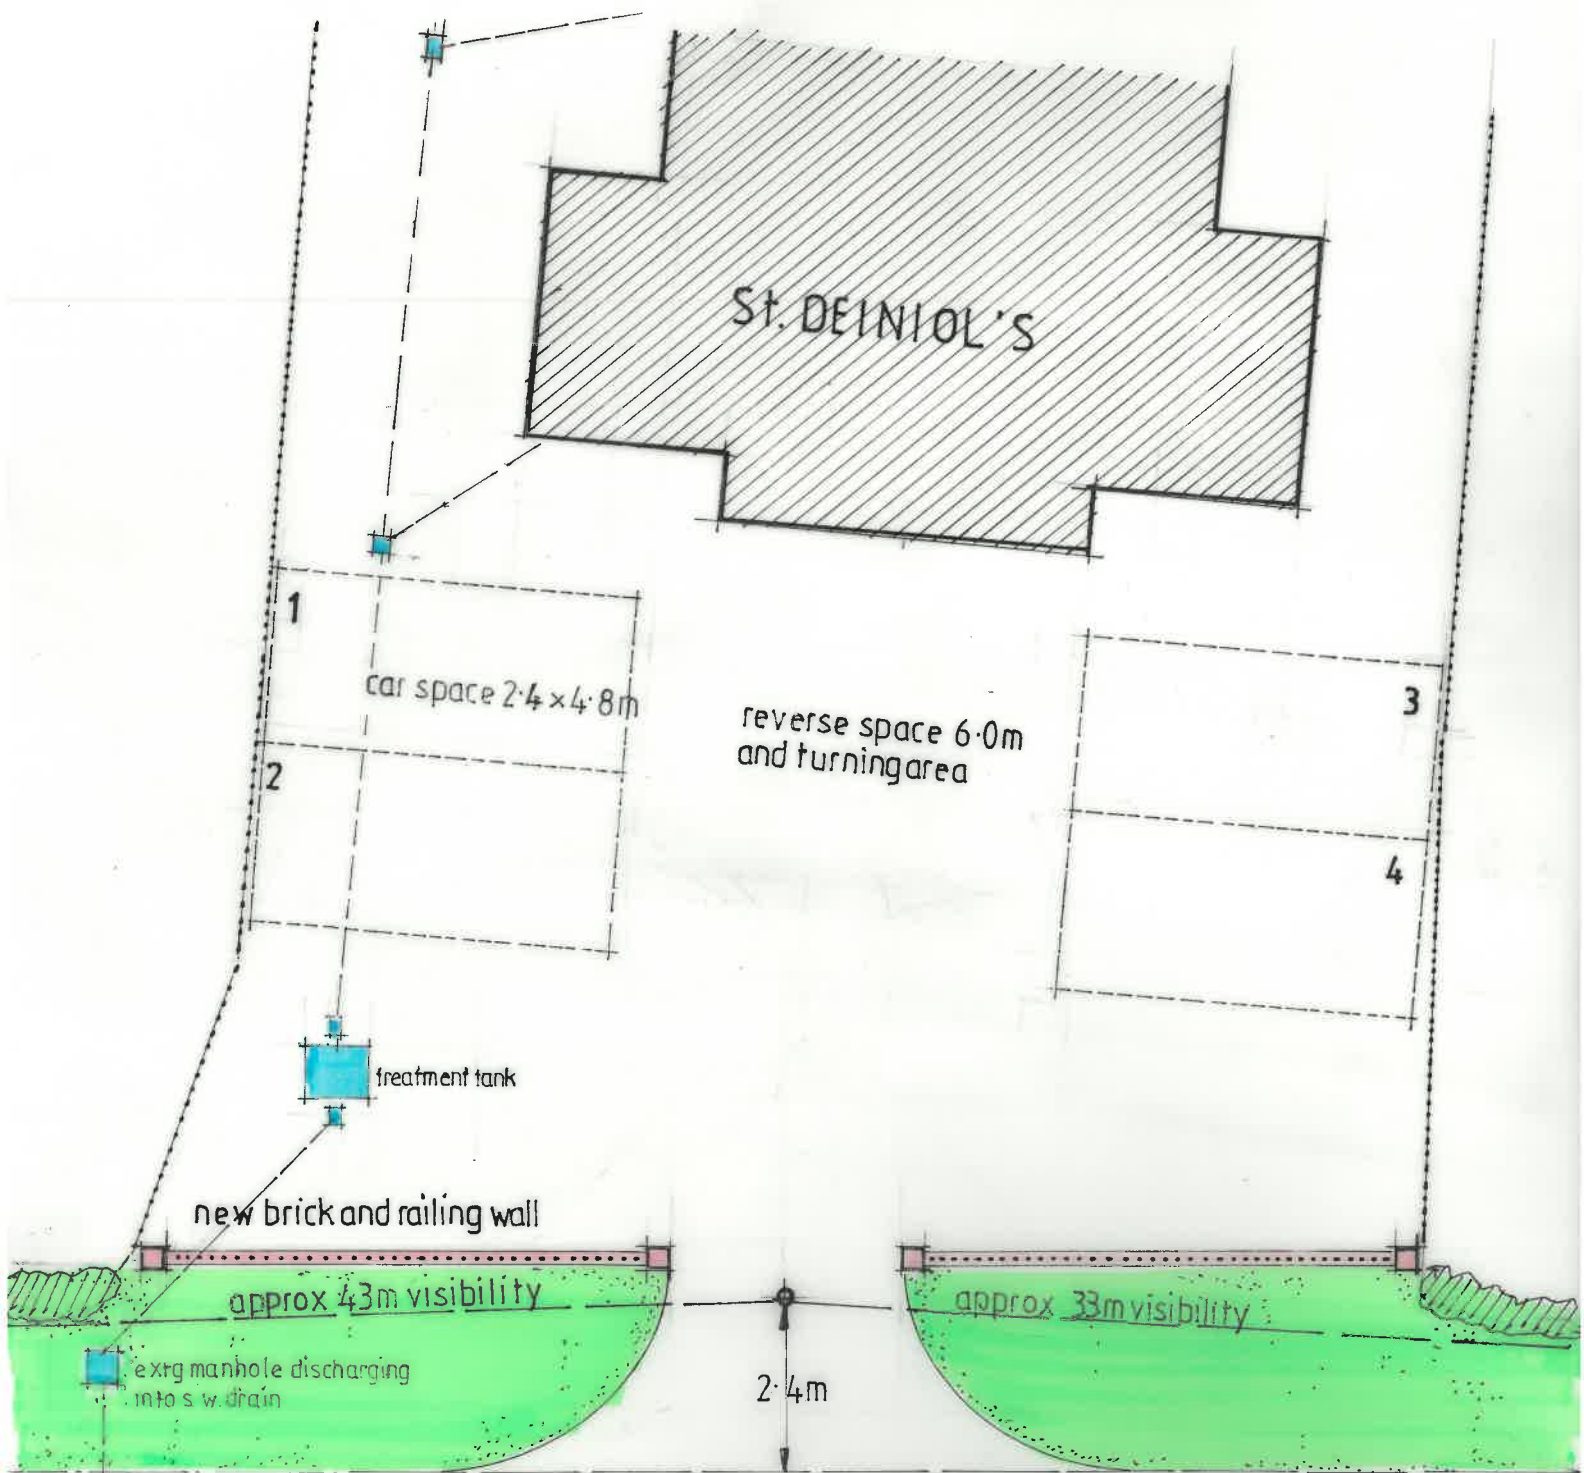

1. 100 block plan

access point