


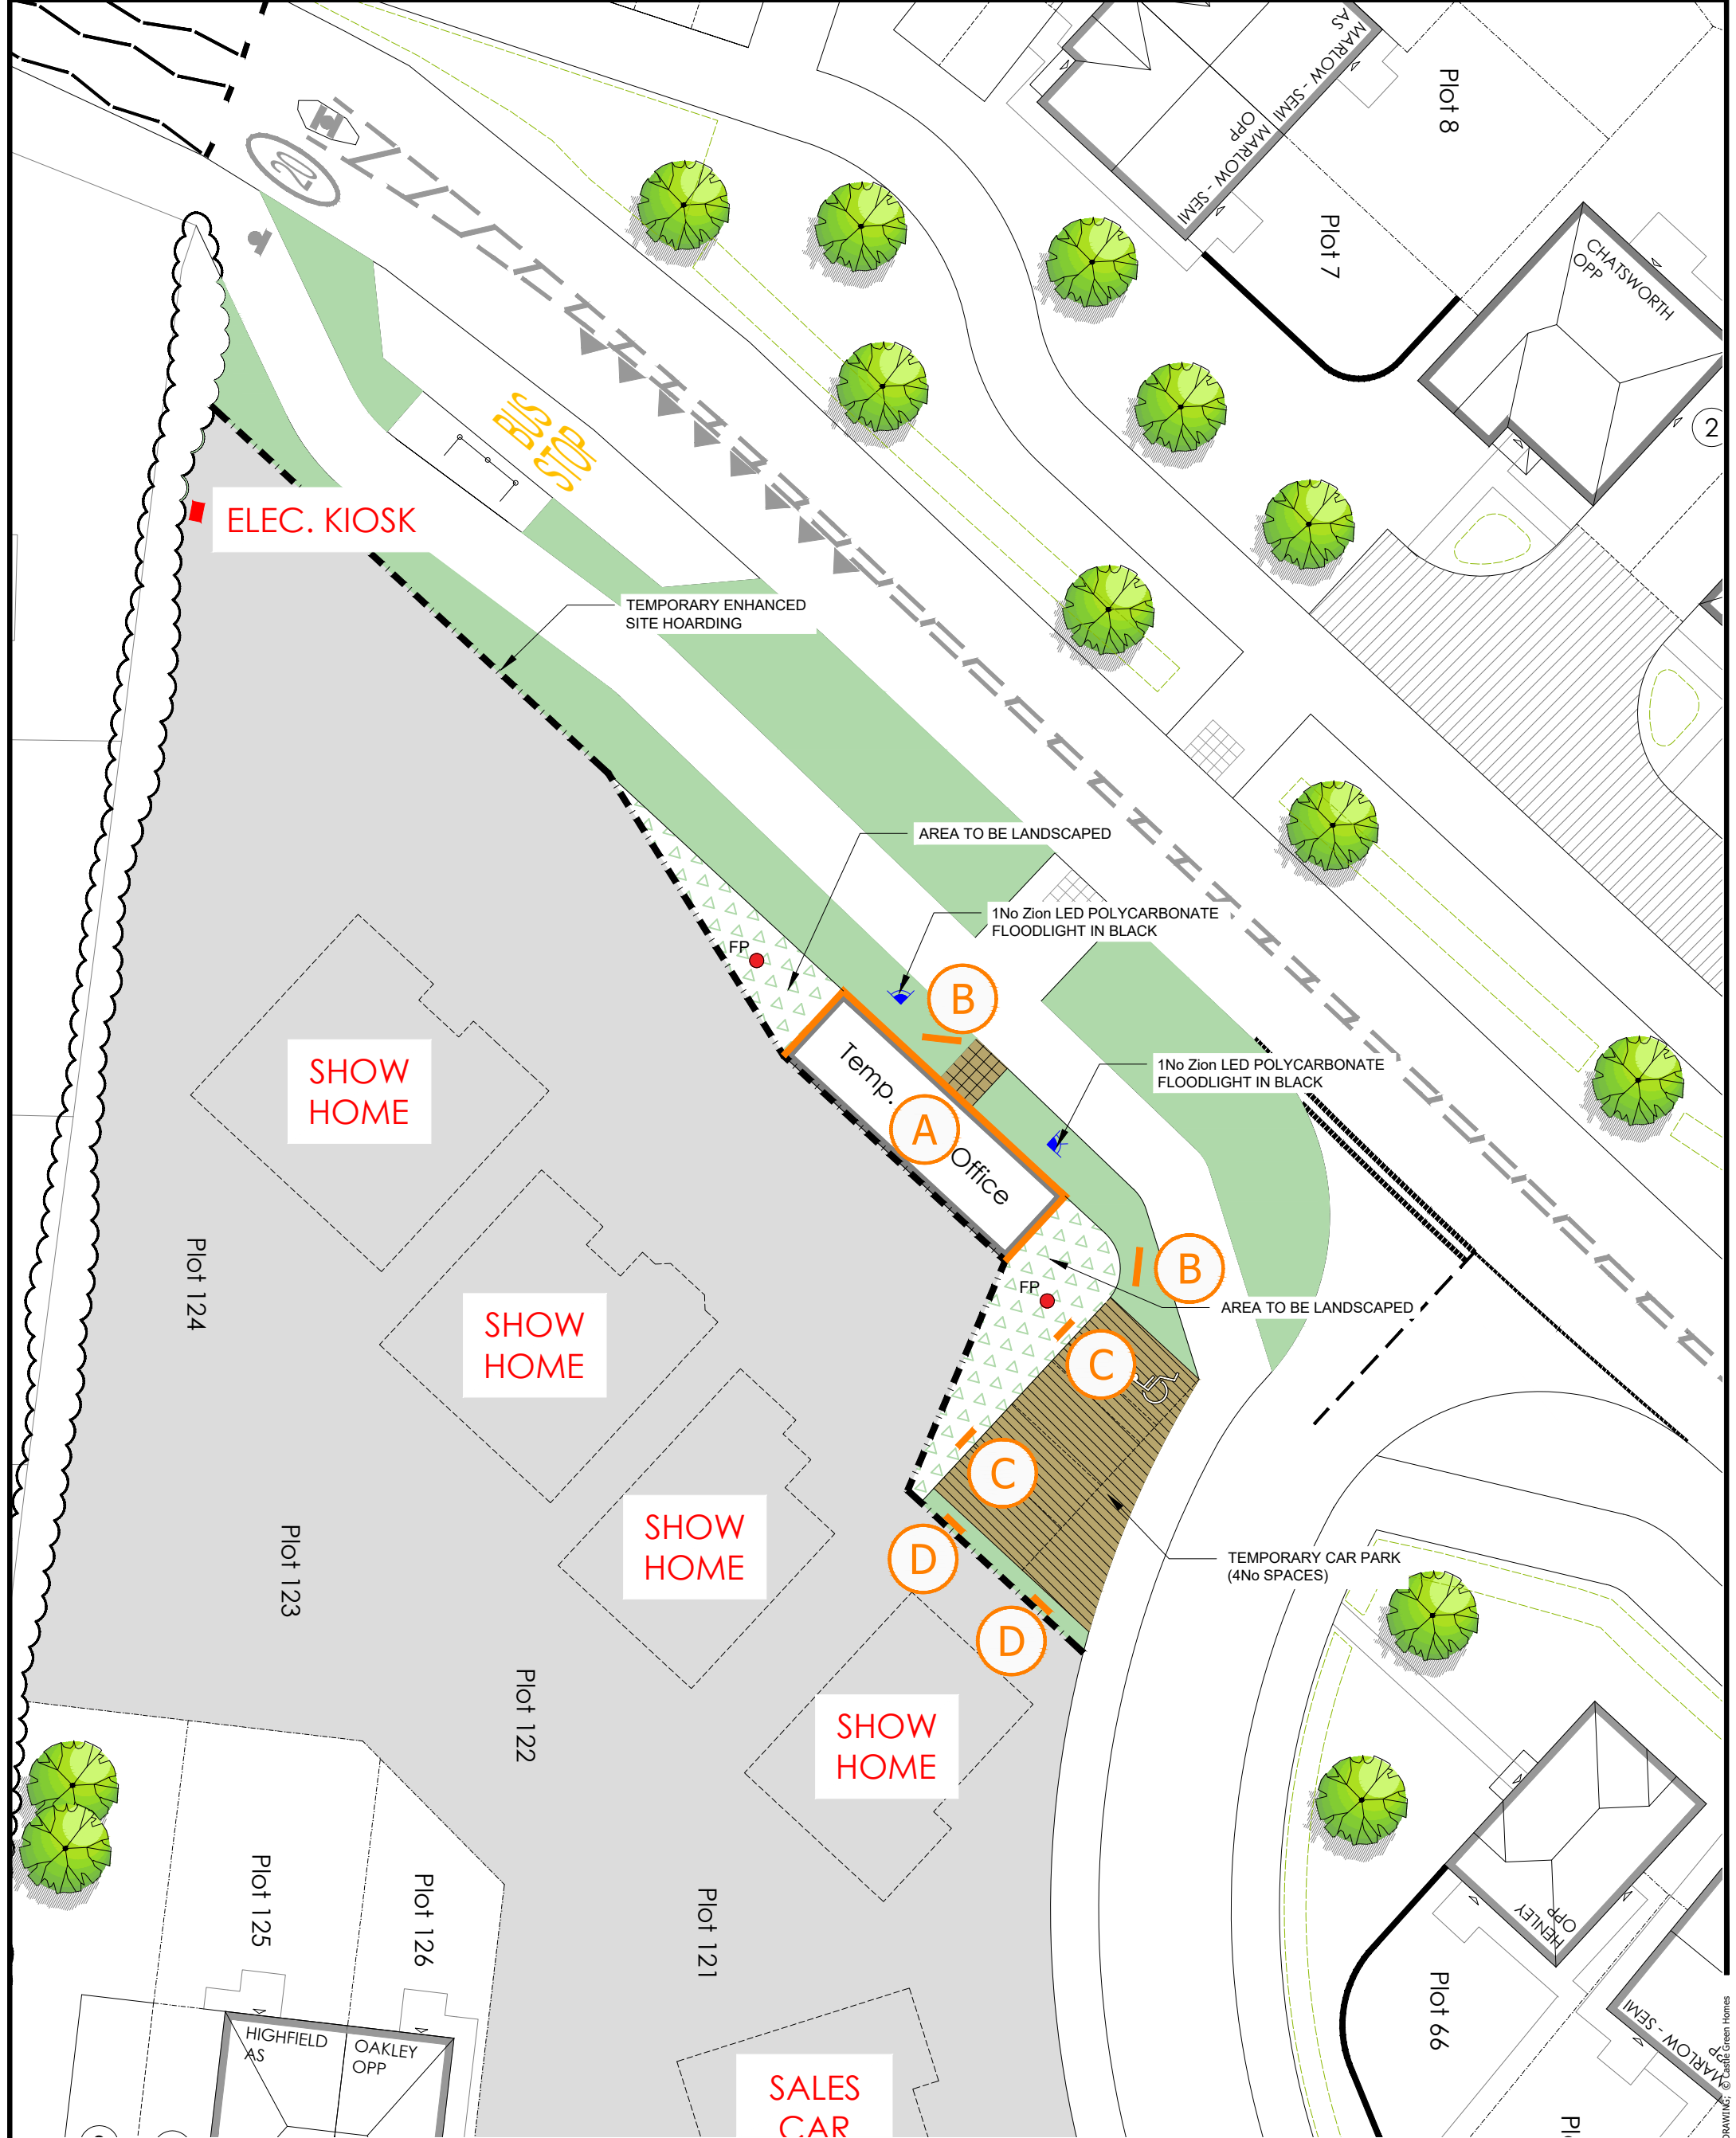

- A** CABIN FASCIA - 3 SIDES
- B** MINI TOTEM WELCOME/THANK YOU
- C** MINI TOTEM - VISITOR PARKING
- D** FENCE TRAY

FP  FLAG POLE

D	14.05.2024	CABIN POSITION UPDATED; ELEC KIOSK INDICATED; SHOW HOME AREA SHADED
C	08.05.2024	CABIN POSITION UPDATED; AREA FOR GENERATOR REMOVED
B	20.03.2024	SITE SIGNAGE UPDATED IN LINE WITH INFORMATION RECEIVED FROM MARKETING
REV	DATE	DESCRIPTION

Title:

TEMP SALES CABIN & CAR PARKING

ROSSETT ROAD, ROSSETT
WREXHAM

Job No:

R1-0017

Ref:

SALES-01

Scale (A3):

1:250

Date:

FEB 2024

Rev:

D

Castle Green

DO NOT SCALE OFF THIS DRAWING © Castle Green Homes