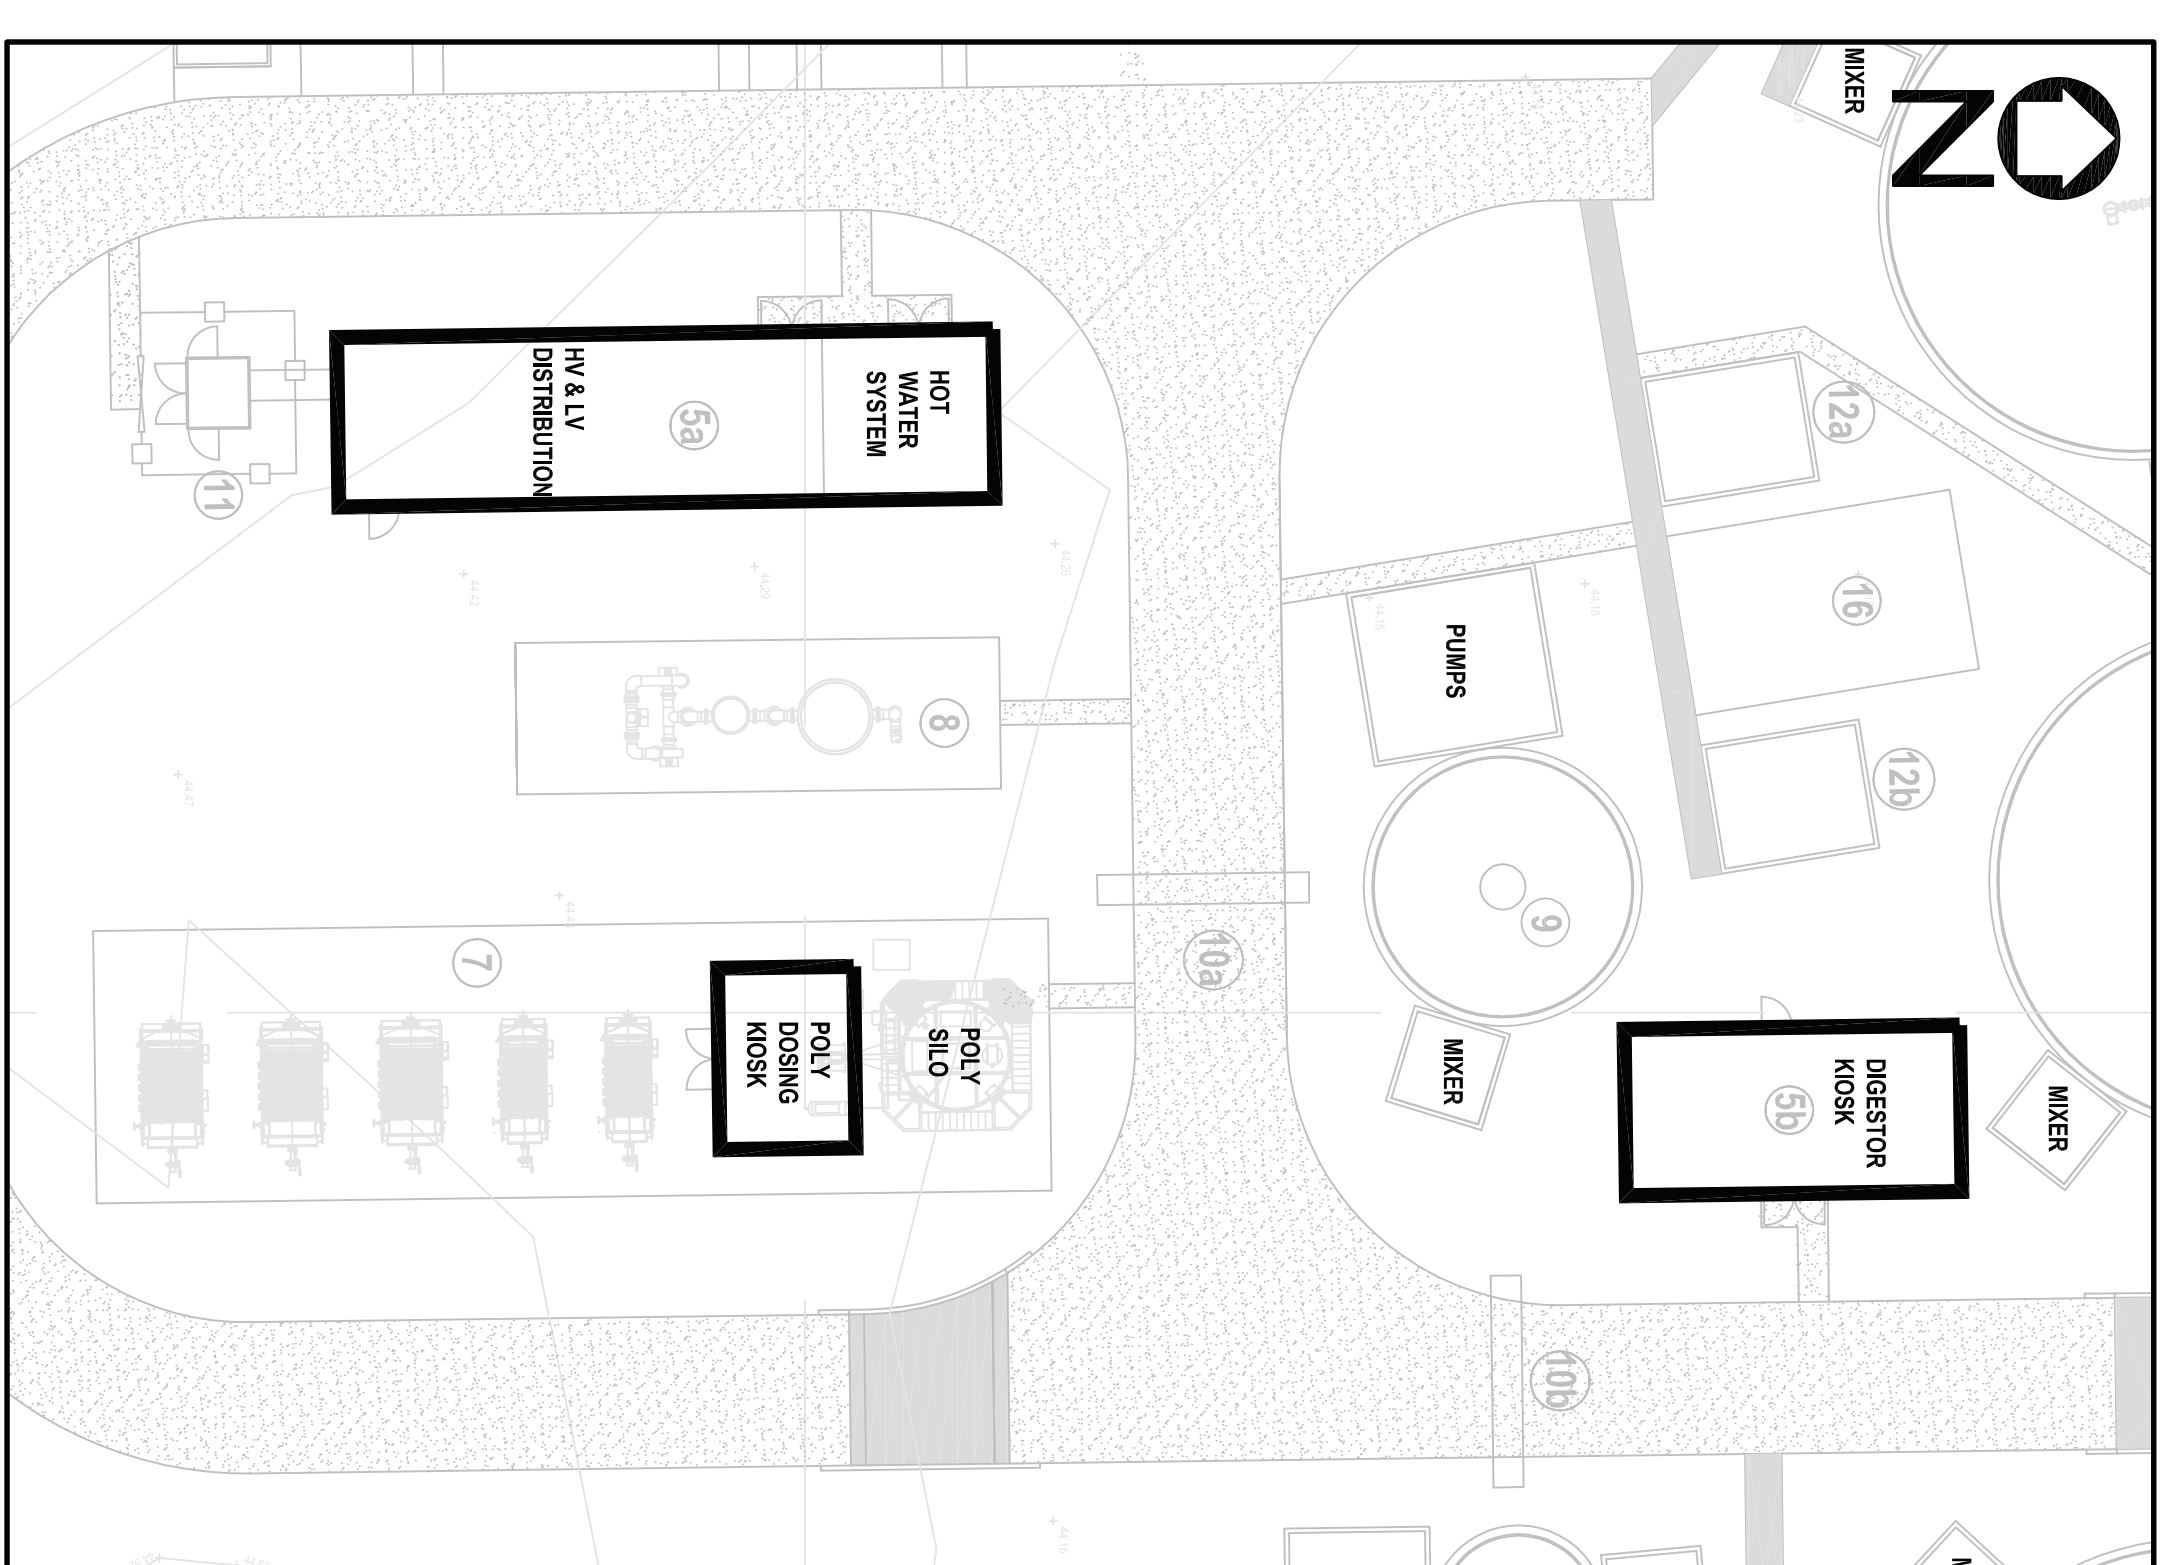
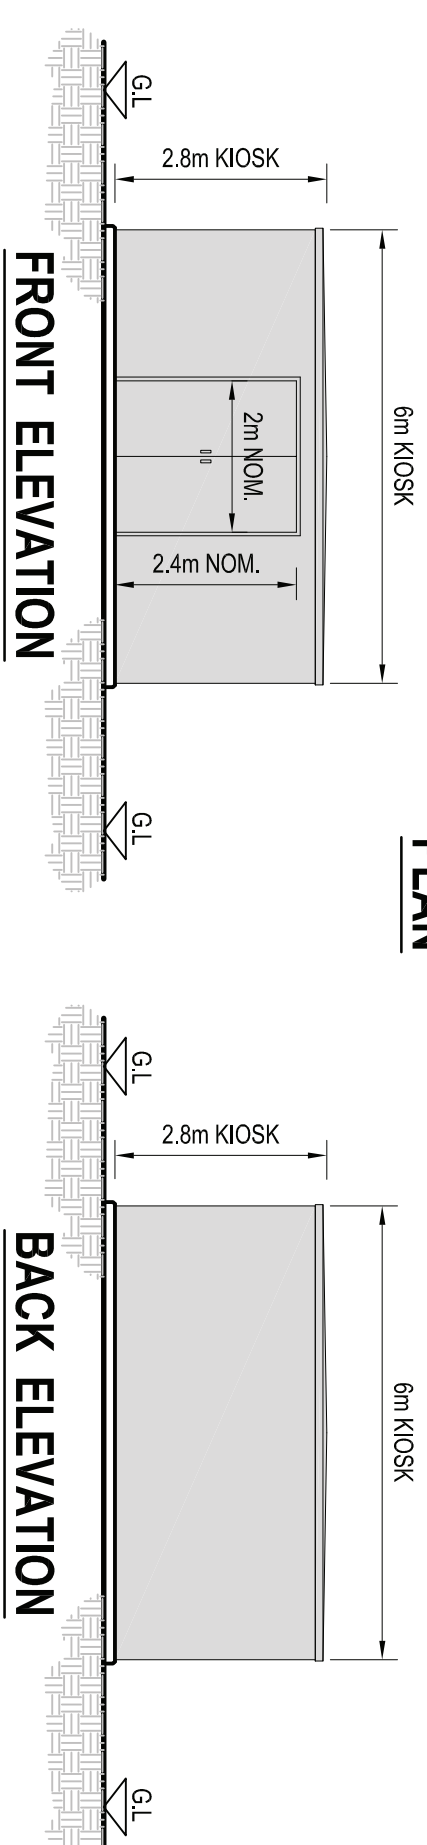
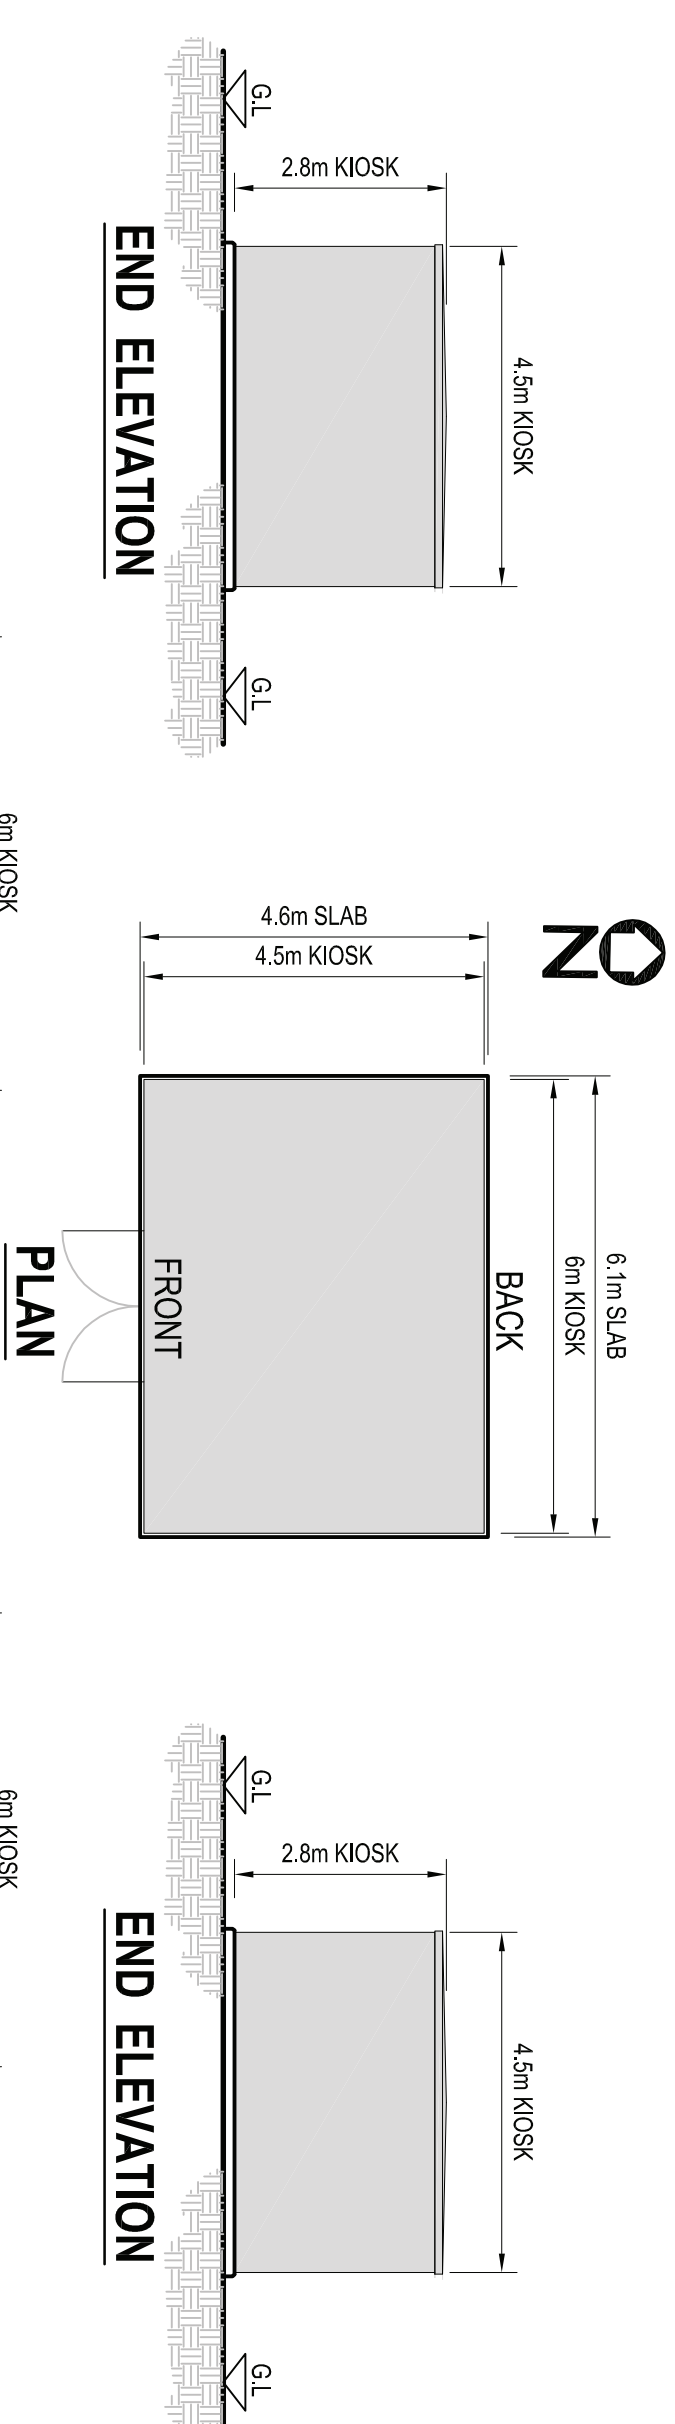
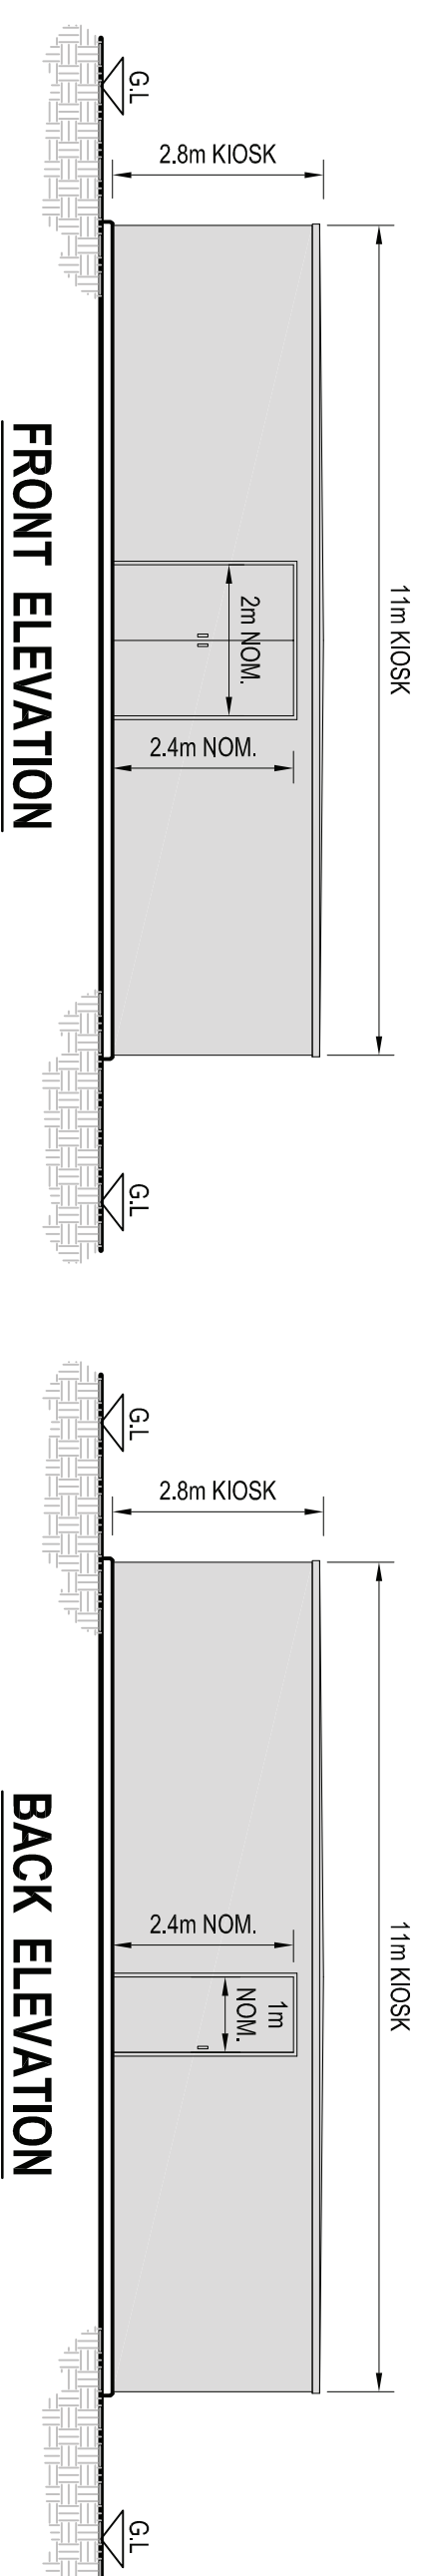
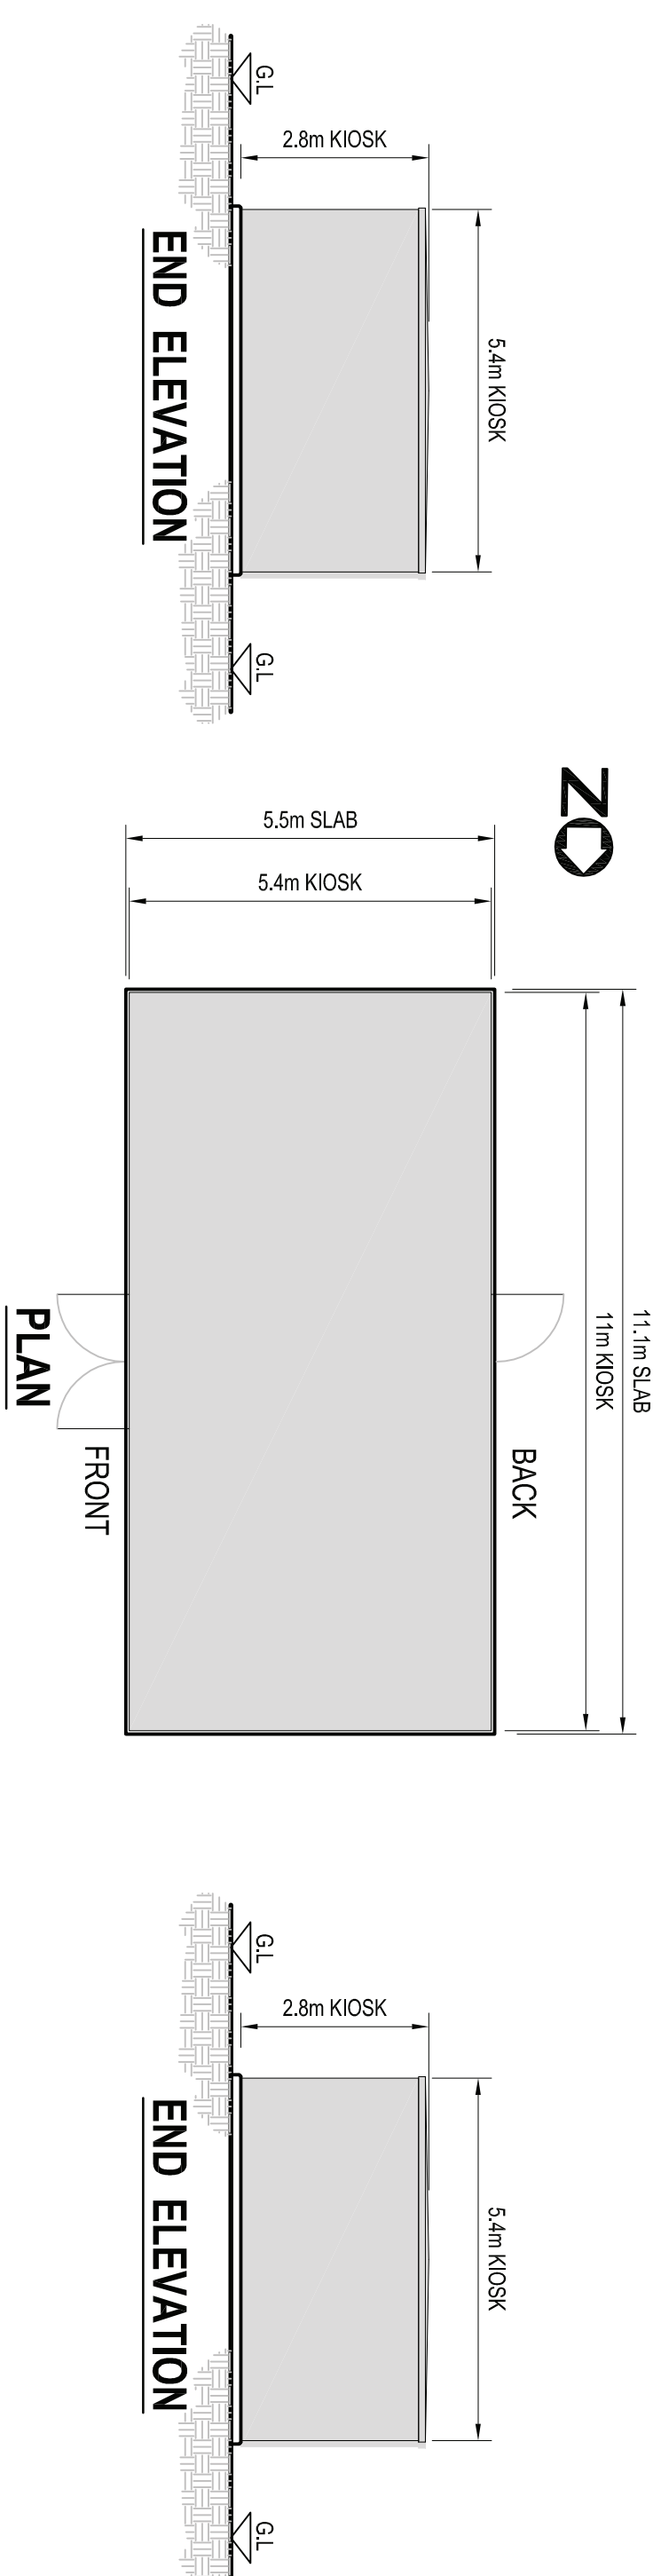
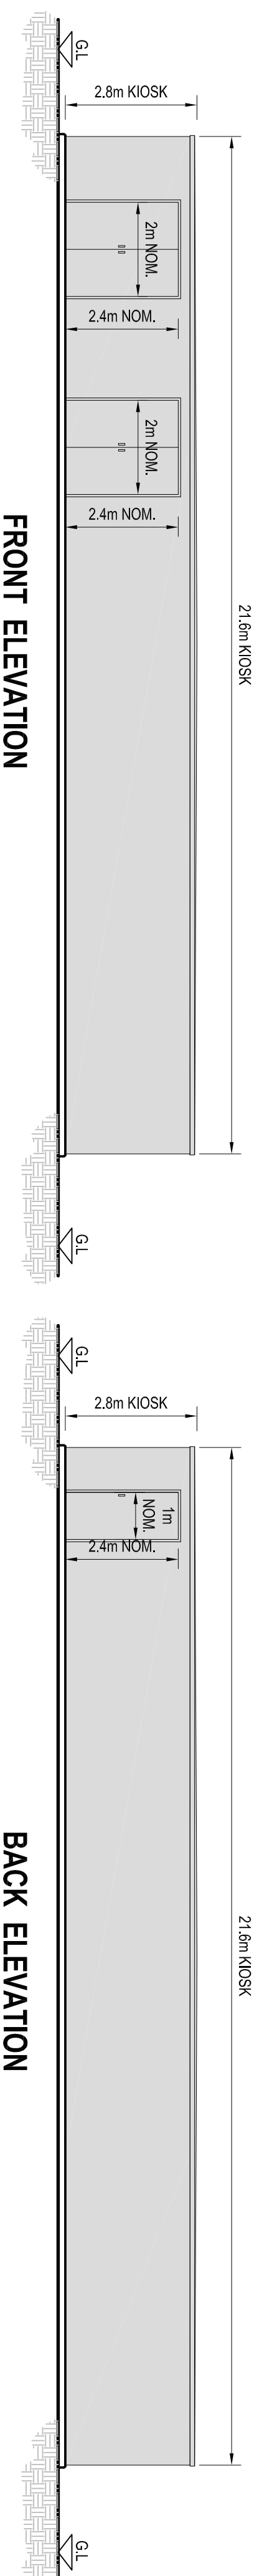
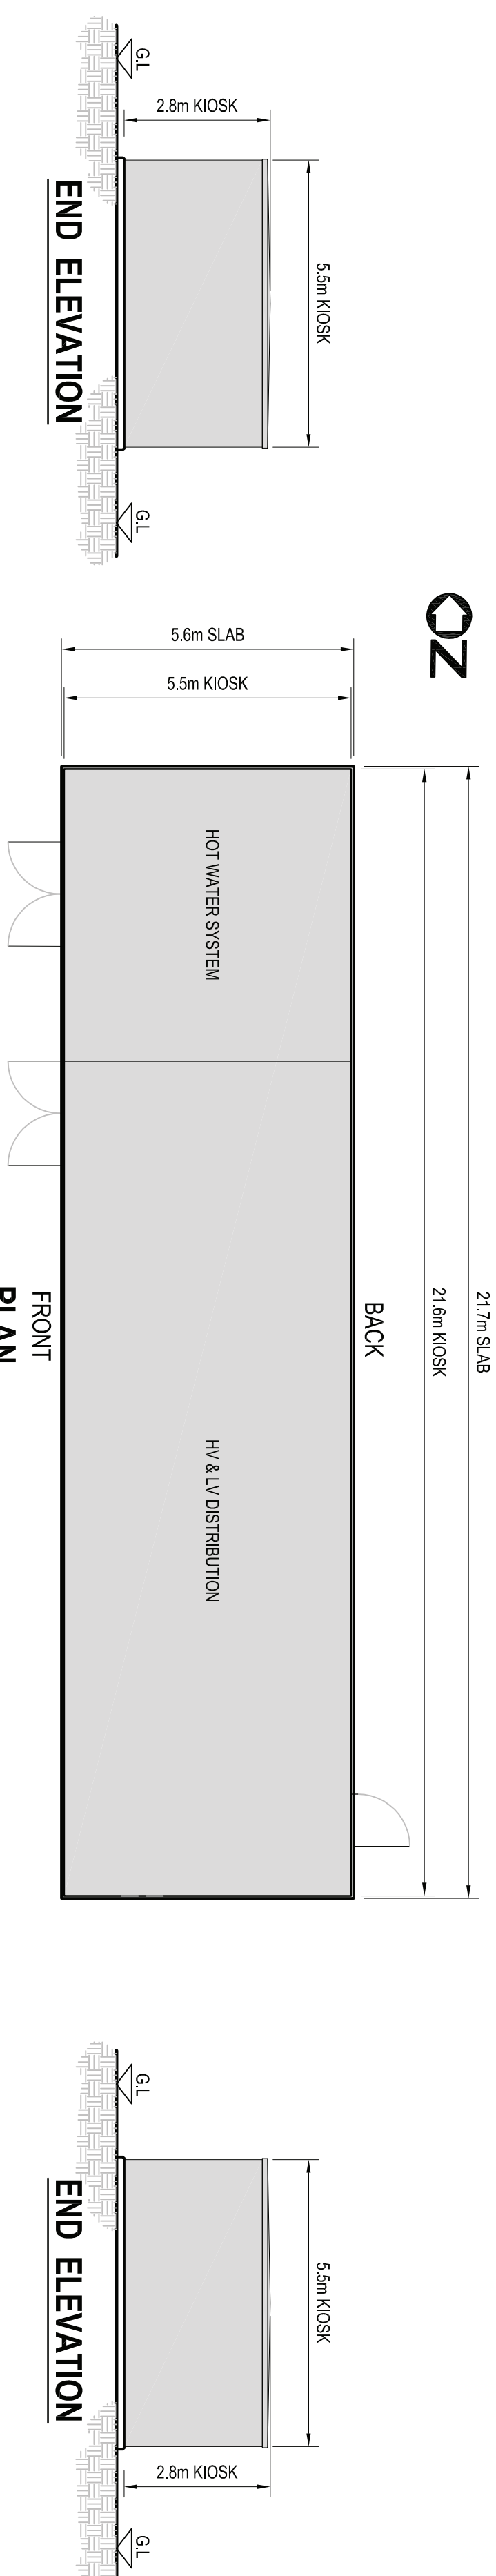


Rev.	Nature of Revision	Drawn	Chkd.	Appd.	Date

 Dŵr Cymru Wales Water		 Intech <i>Process</i>	 Intech <i>Process</i>
DC:JMW Unique Ref.	Costain Ref.	Intech Ref.	
DC:JMW SAP Ref. ASAP:IS.040.021	2480265	P1607	

 Dkr. Gymu - Wash Water Viera St Davids Park Emvoo, FLINTSHIRE CH5 3DT Tel: 01244 529700 Fax: 01244 529886						
Drram WJW	Checked LFM	Approved JMo	Date NOV/09	Scale AS SHOWN AT 1:1	Designer's Ref. 60098354.10.009	Drawing no. 2480265_1000_2404
					Rev A0	