


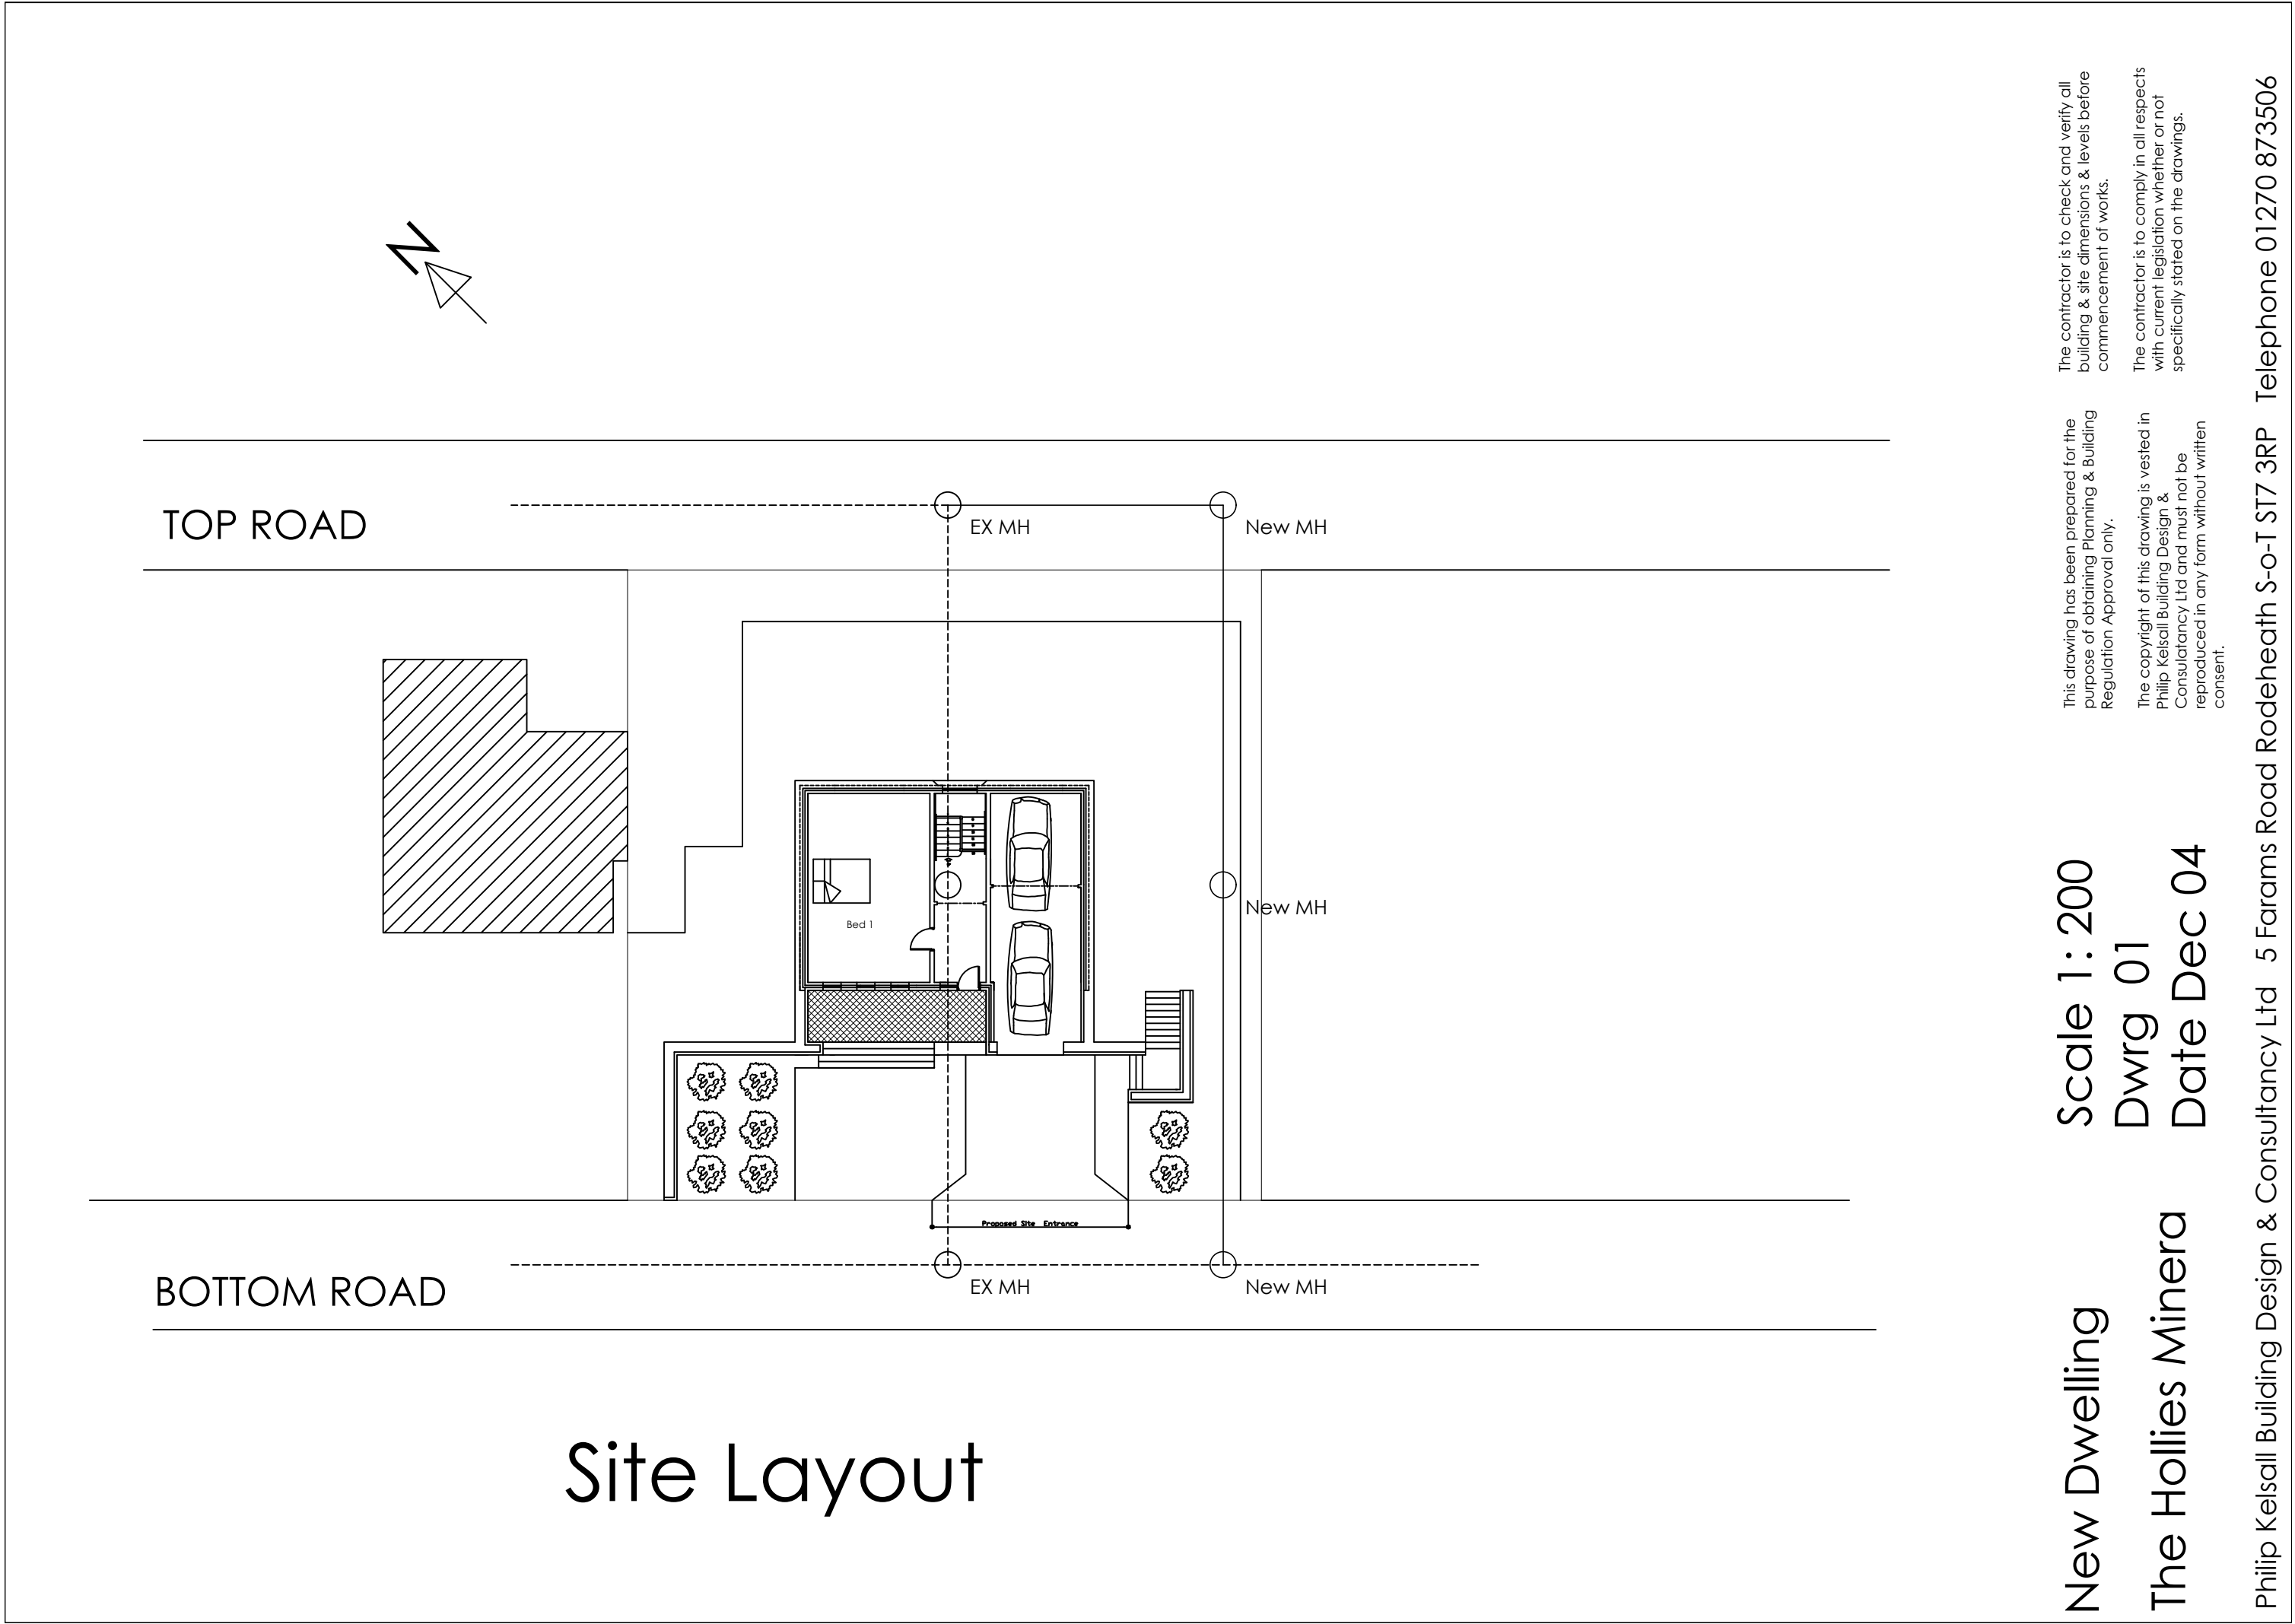

TOP ROAD

BOTTOM ROAD

Site Layout

New Dwelling
The Hollies Minera

Scale 1: 200
Dwrg 01
Date Dec 04

This drawing has been prepared for the purpose of obtaining Planning & Building Regulation Approval only.
The copyright of this drawing is vested in Philip Kelsall Building Design & Consultancy Ltd and must not be reproduced in any form without written consent.

The contractor is to check and verify all building & site dimensions & levels before commencement of works.
The contractor is to comply in all respects with current legislation whether or not specifically stated on the drawings.