
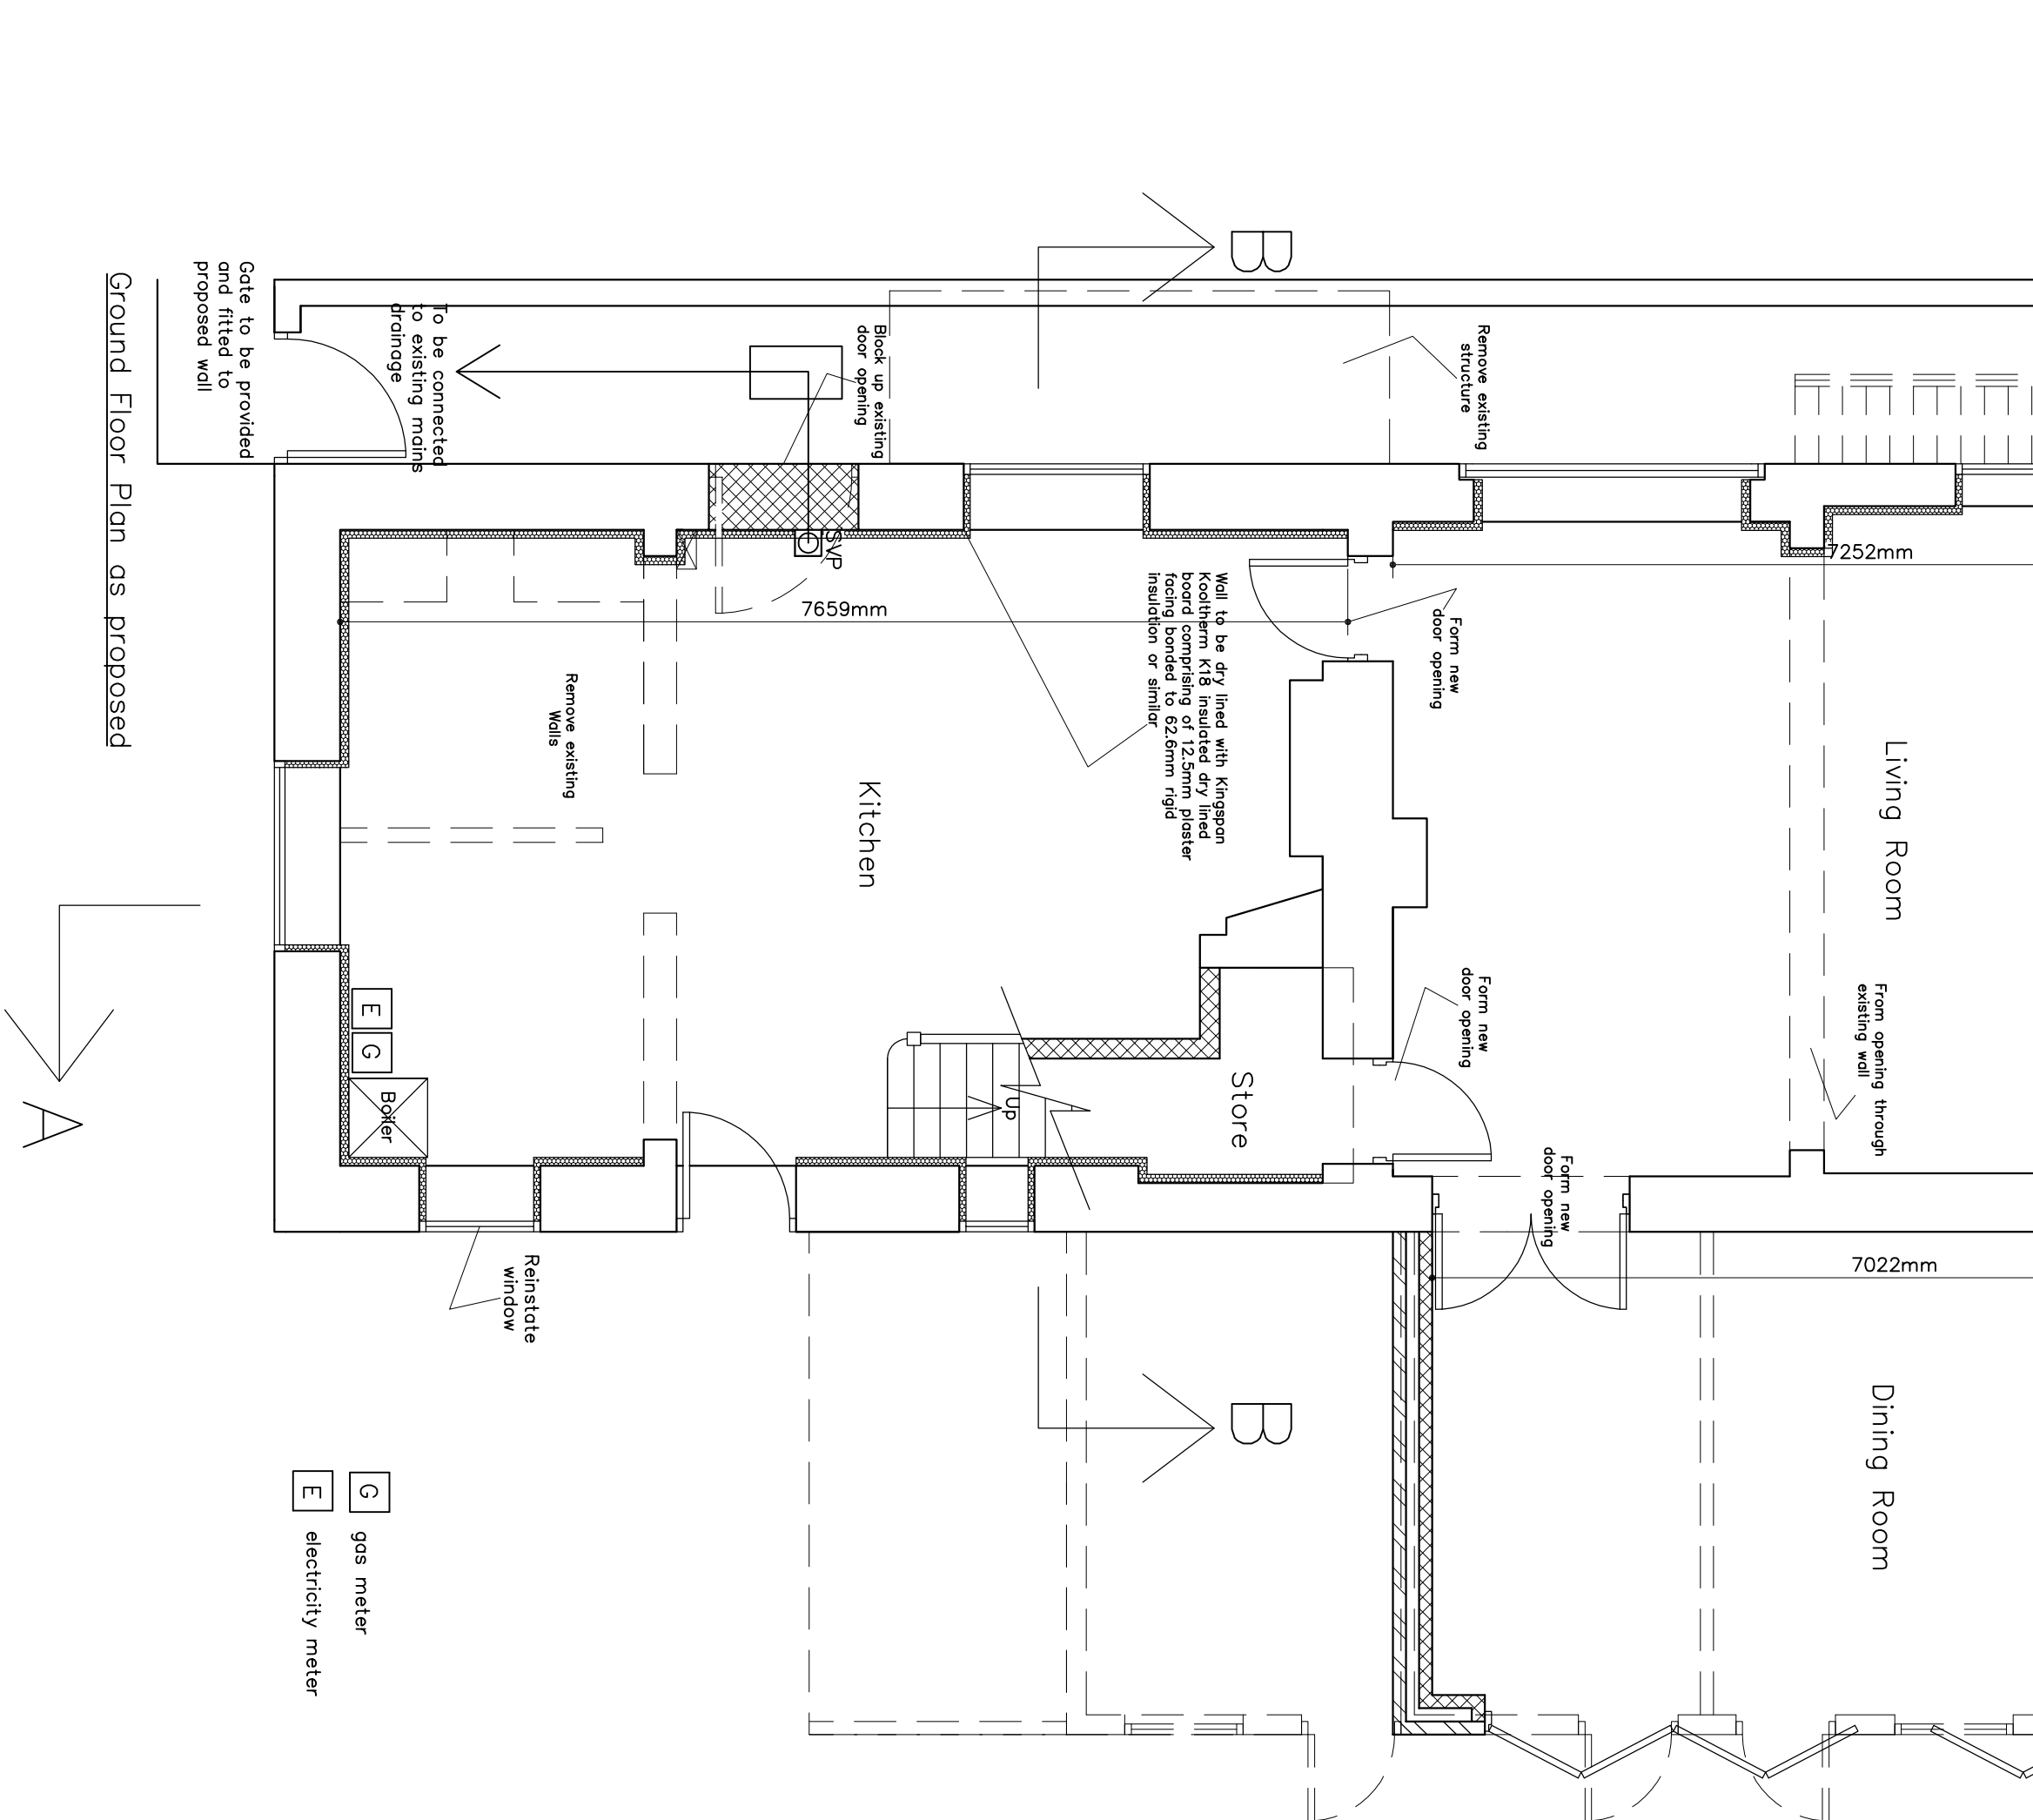


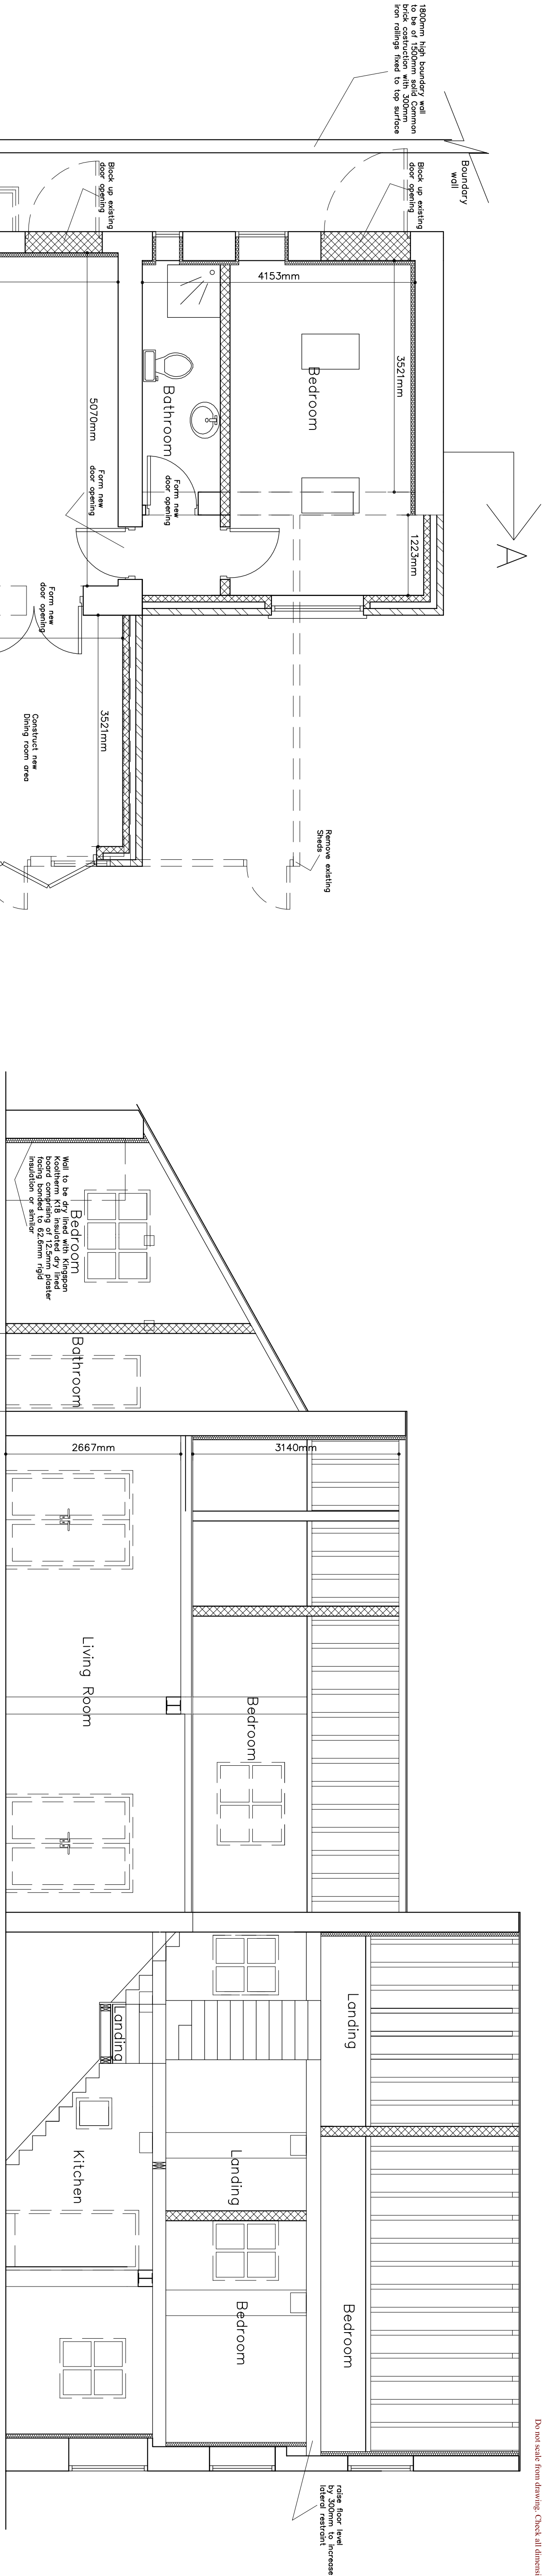

Revised 04th February 2010

Client	Date Nov 09
Mr Duncan Sheffield	Drawn JPM
Project title	Approved
Holt Hill, Green Street, Holt, Wrexham, LL13 9JF	Scale 1:50
Drawing title	Job No. 3035
Plans & Section A-A as proposed	Dwg. No. 003

M Survey
Chartered Surveyors

Stanlaw Abbey Business Centre Dover Drive
Ellenmore Park Cheshire CH65 9BF
Tel: 0151 356 1255 Fax: 0151 356 1255
information@m-survey.co.uk
www.m-survey.co.uk