


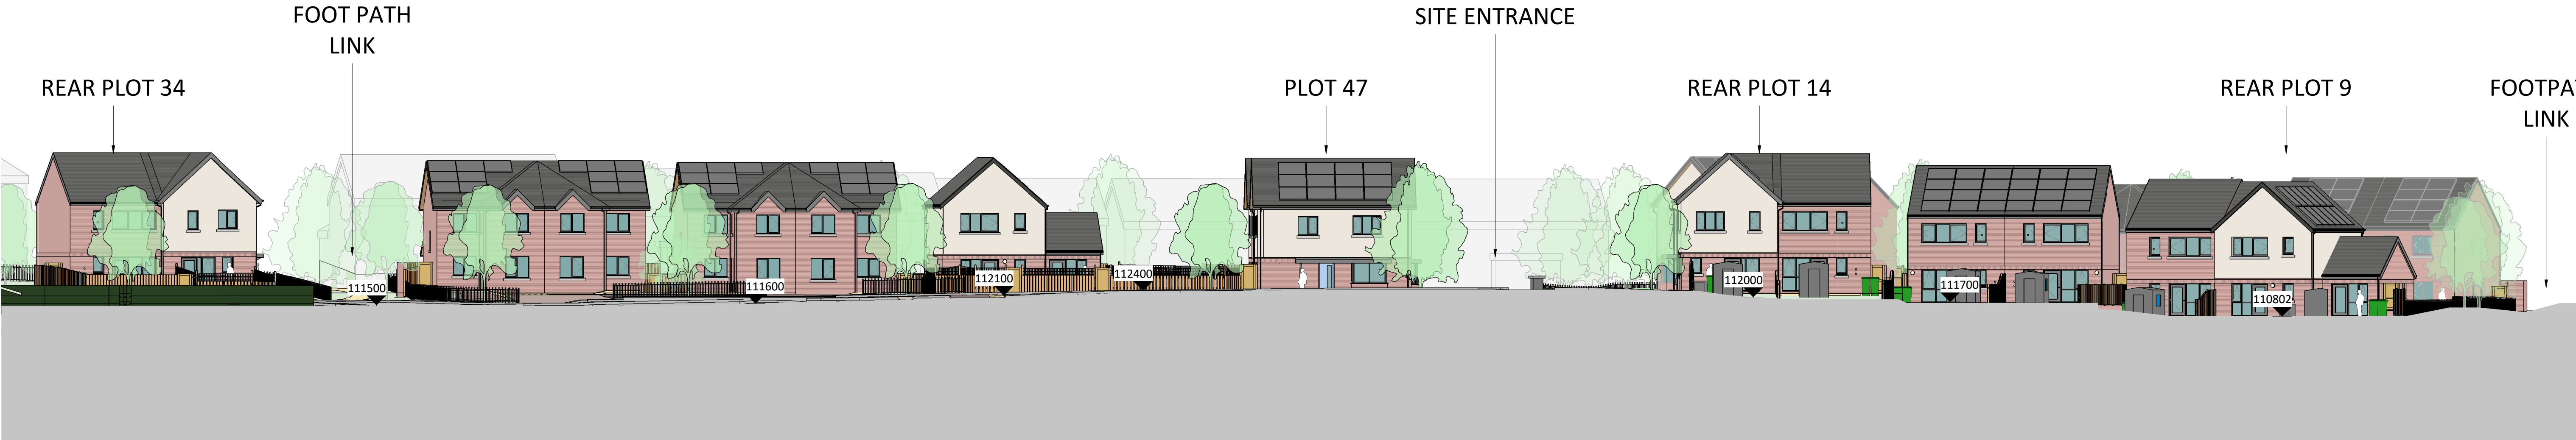

BERSE ROAD STREET ELEVATION

SCALE: 1 : 200



SITE SECTION A-A

SCALE: 1 : 200



SITE SECTION B-B

SCALE: 1 : 200

E	AMENDMENTS FOLLOWING CONSULTANTS COMMENTS	03/06/24	OR
D	AMENDMENTS FOLLOWING PLANNER COMMENTS	12/09/23	OR
C	SPOT ELEVATIONS ADDED	14/04/23	OR
B	REVISED FFL	18/01/23	OR
A	UPDATE ANNOTATION	23/12/22	OR

REV	DESCRIPTION	DATE	BY
-----	-------------	------	----

THIS DRAWING IS THE COPYRIGHT OF AINSLEY GOMMON ARCHITECTS. CHECK ALL DIMENSIONS ON SITE. DISCREPANCIES TO BE NOTIFIED TO ARCHITECT. ELEMENTS OF STRUCTURE SHOWN ARE INDICATIVE AND FOR GUIDANCE. FINAL DESIGN TO BE AS STRUCTURAL ENGINEERS DETAILS AND SPECIFICATION. DO NOT SCALE FROM THIS DRAWING. WORK TO FIGURED DIMENSIONS ONLY.

PROJECT

BERSE RD, WREXHAM
for ADRA CYF.

DRAWING TITLE

SITE SECTIONS AND
STREET ELEVATIONS

SCALE	DATE	DRAWN	CHECKED
1 : 200 @A1	23/11/22	OR	SV

DRAWING STATUS PRELIMINARY

JOB No	DRAWING No	REVISION
--------	------------	----------

C1091 013 E

AG | **A** AINSLEY GOMMON ARCHITECTS

THE OLD POLICE STATION, 15 GLYNNE WAY, HANWARDEN, CH5 3HS.
Tel: 01244 537 100 | wales@agarchitects.co.uk | www.agarchitects.co.uk
Ainsley Gomon Architects Ltd. Registered in England & Wales No. 4187948
Registered Office: 1 Price Street, Hamilton Square, Birkenhead CH41 6JN

PRINTED: 05/06/2024 11:50:19