




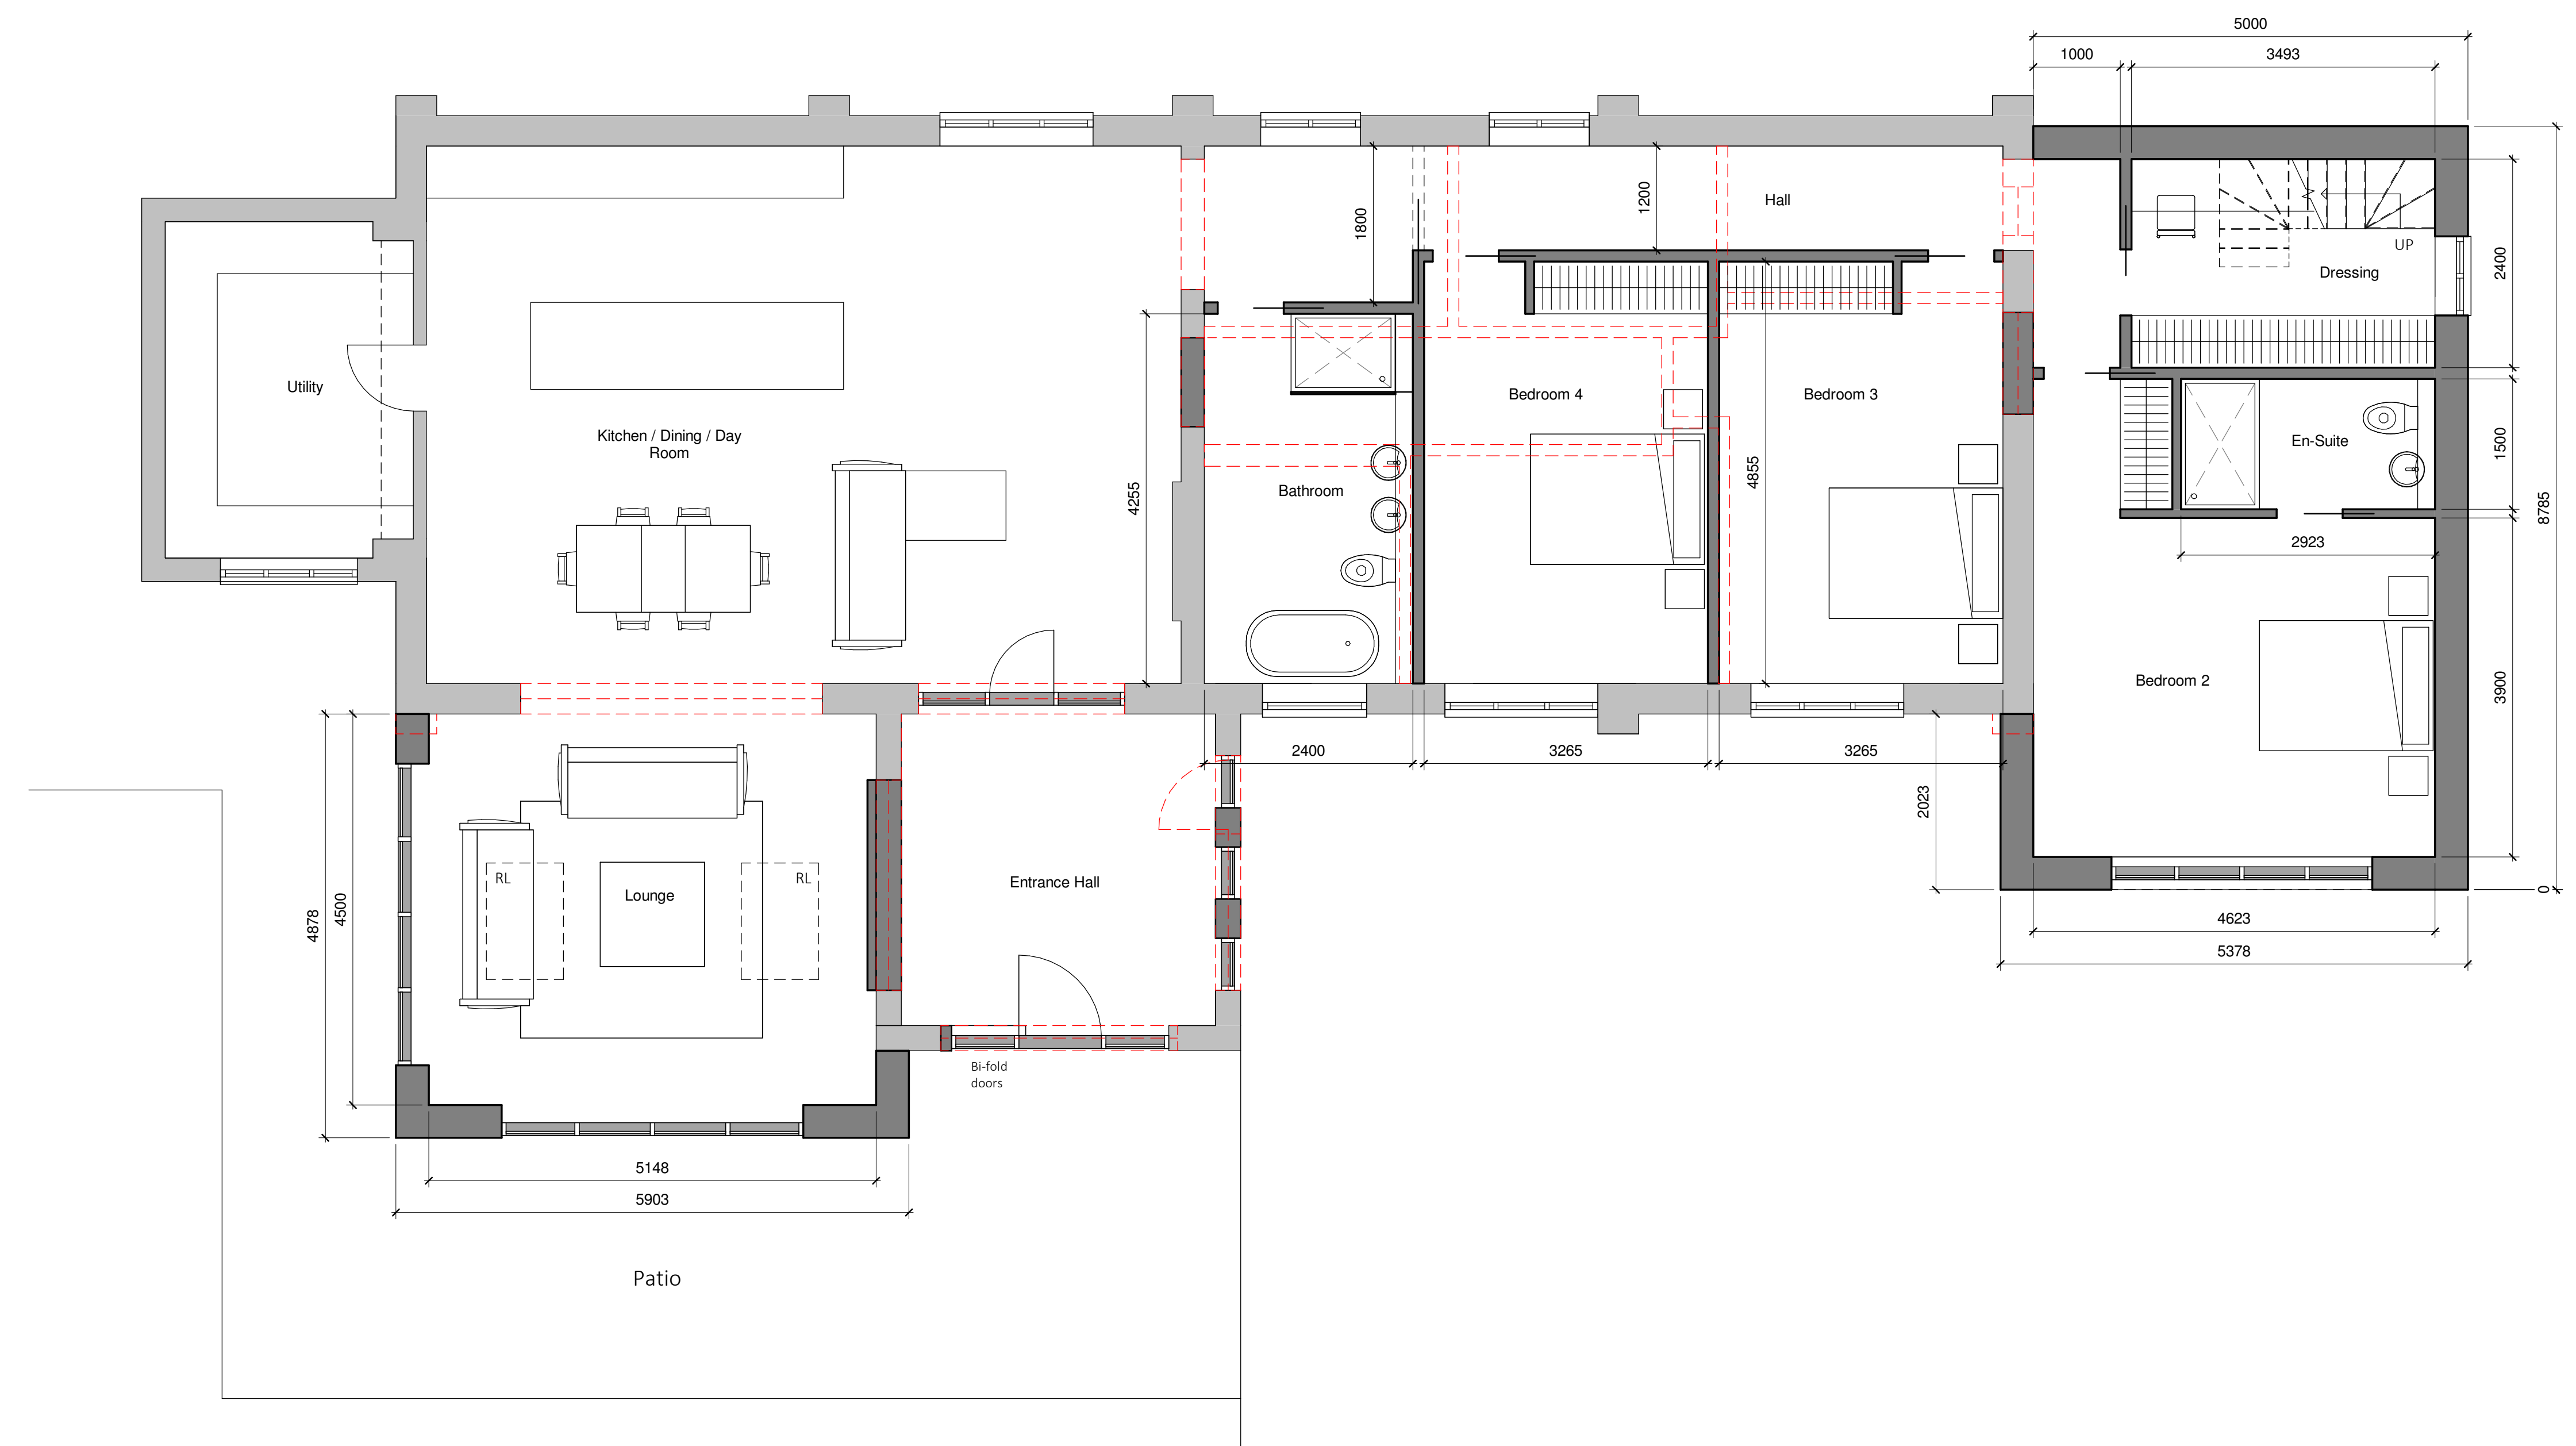

Proposed Ground Floor Plan
1 : 50

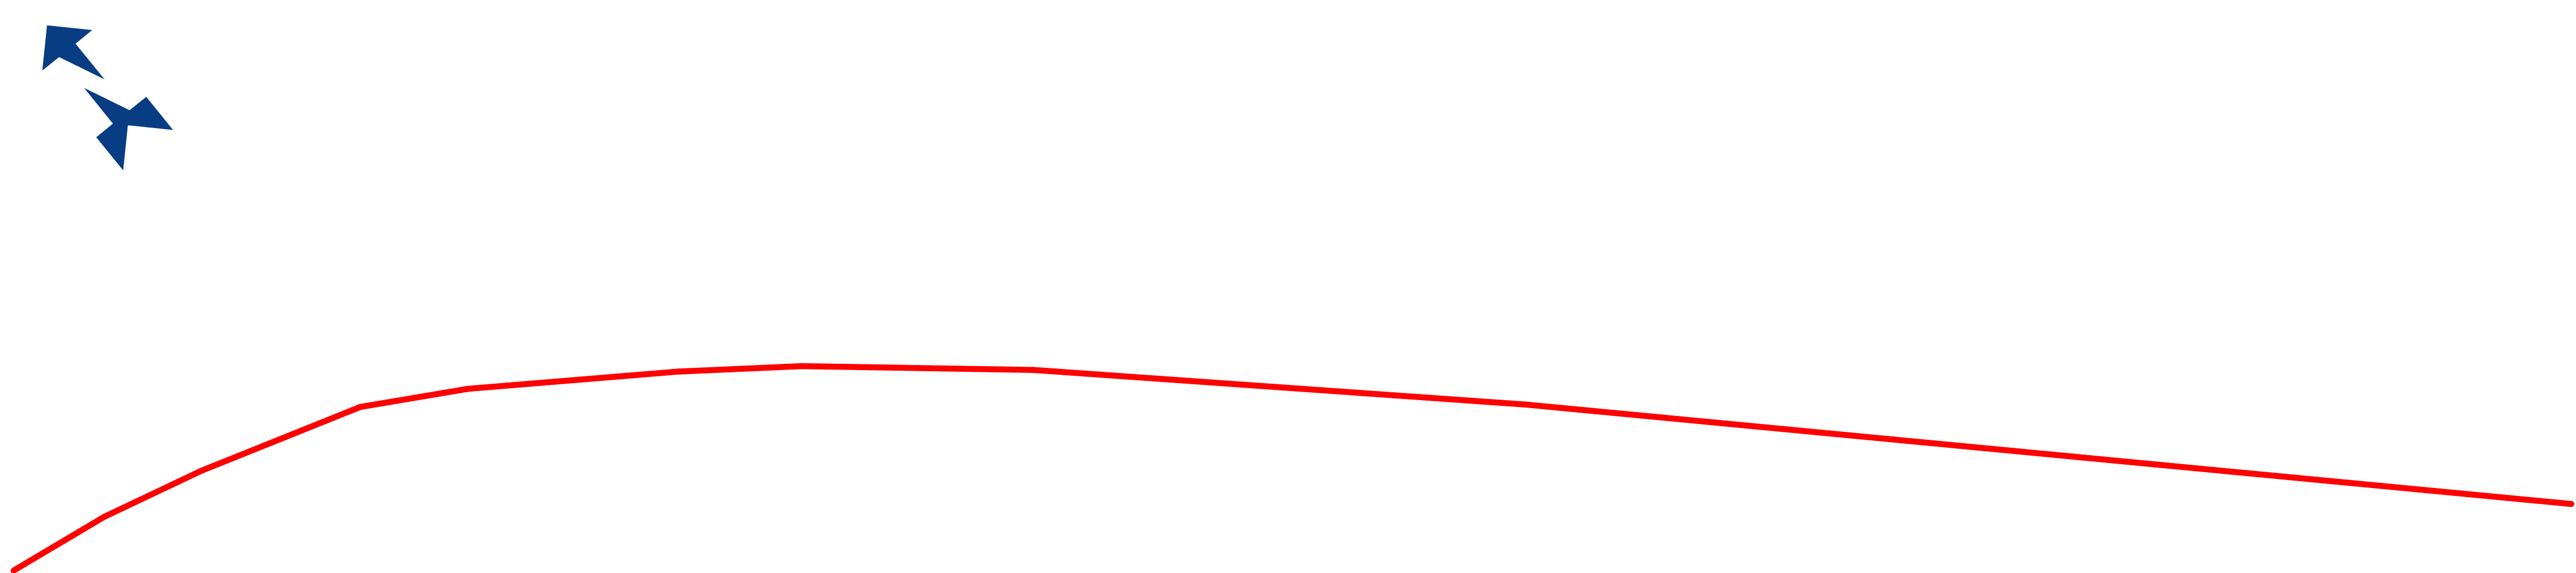

Proposed Loft Level
1 : 50

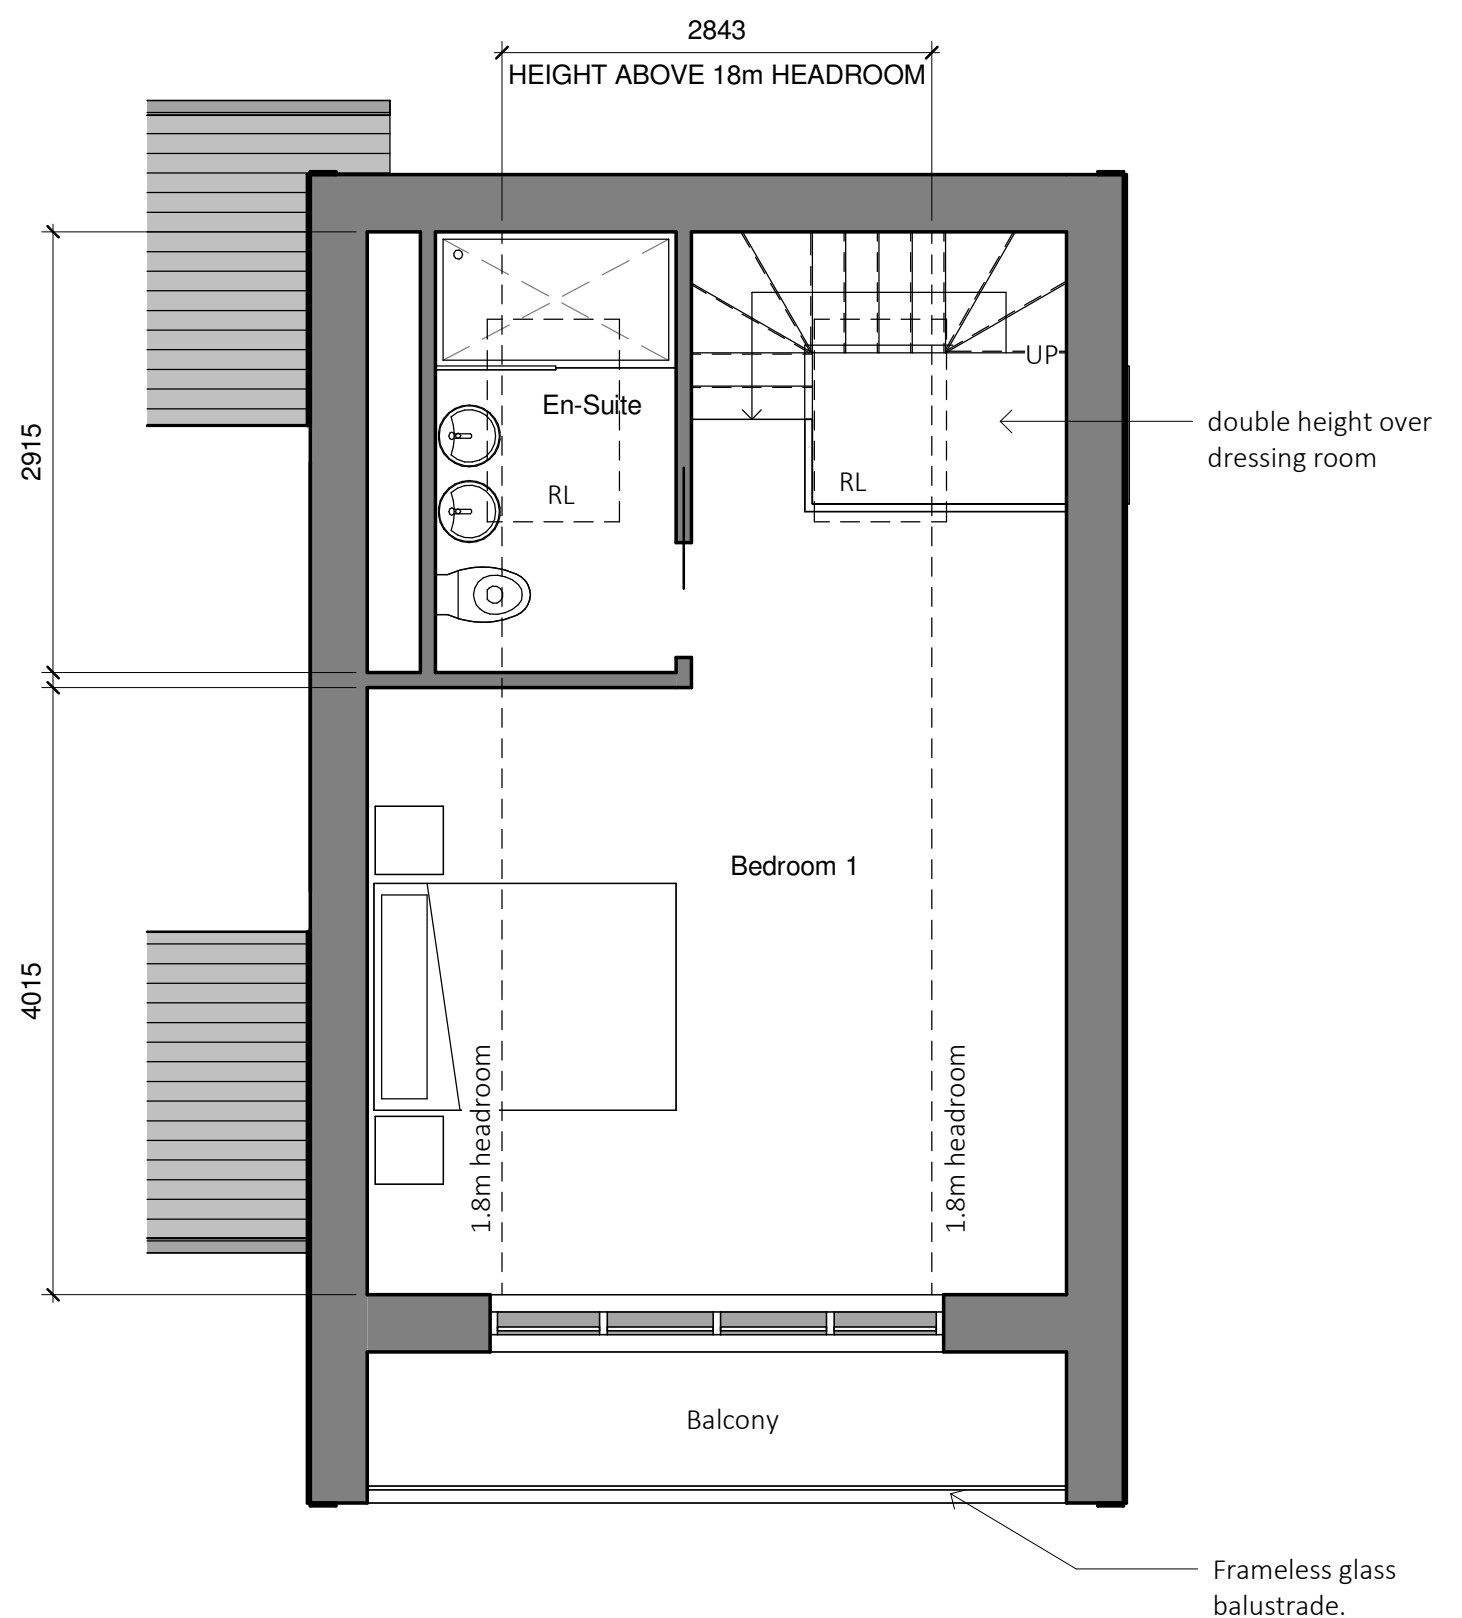