


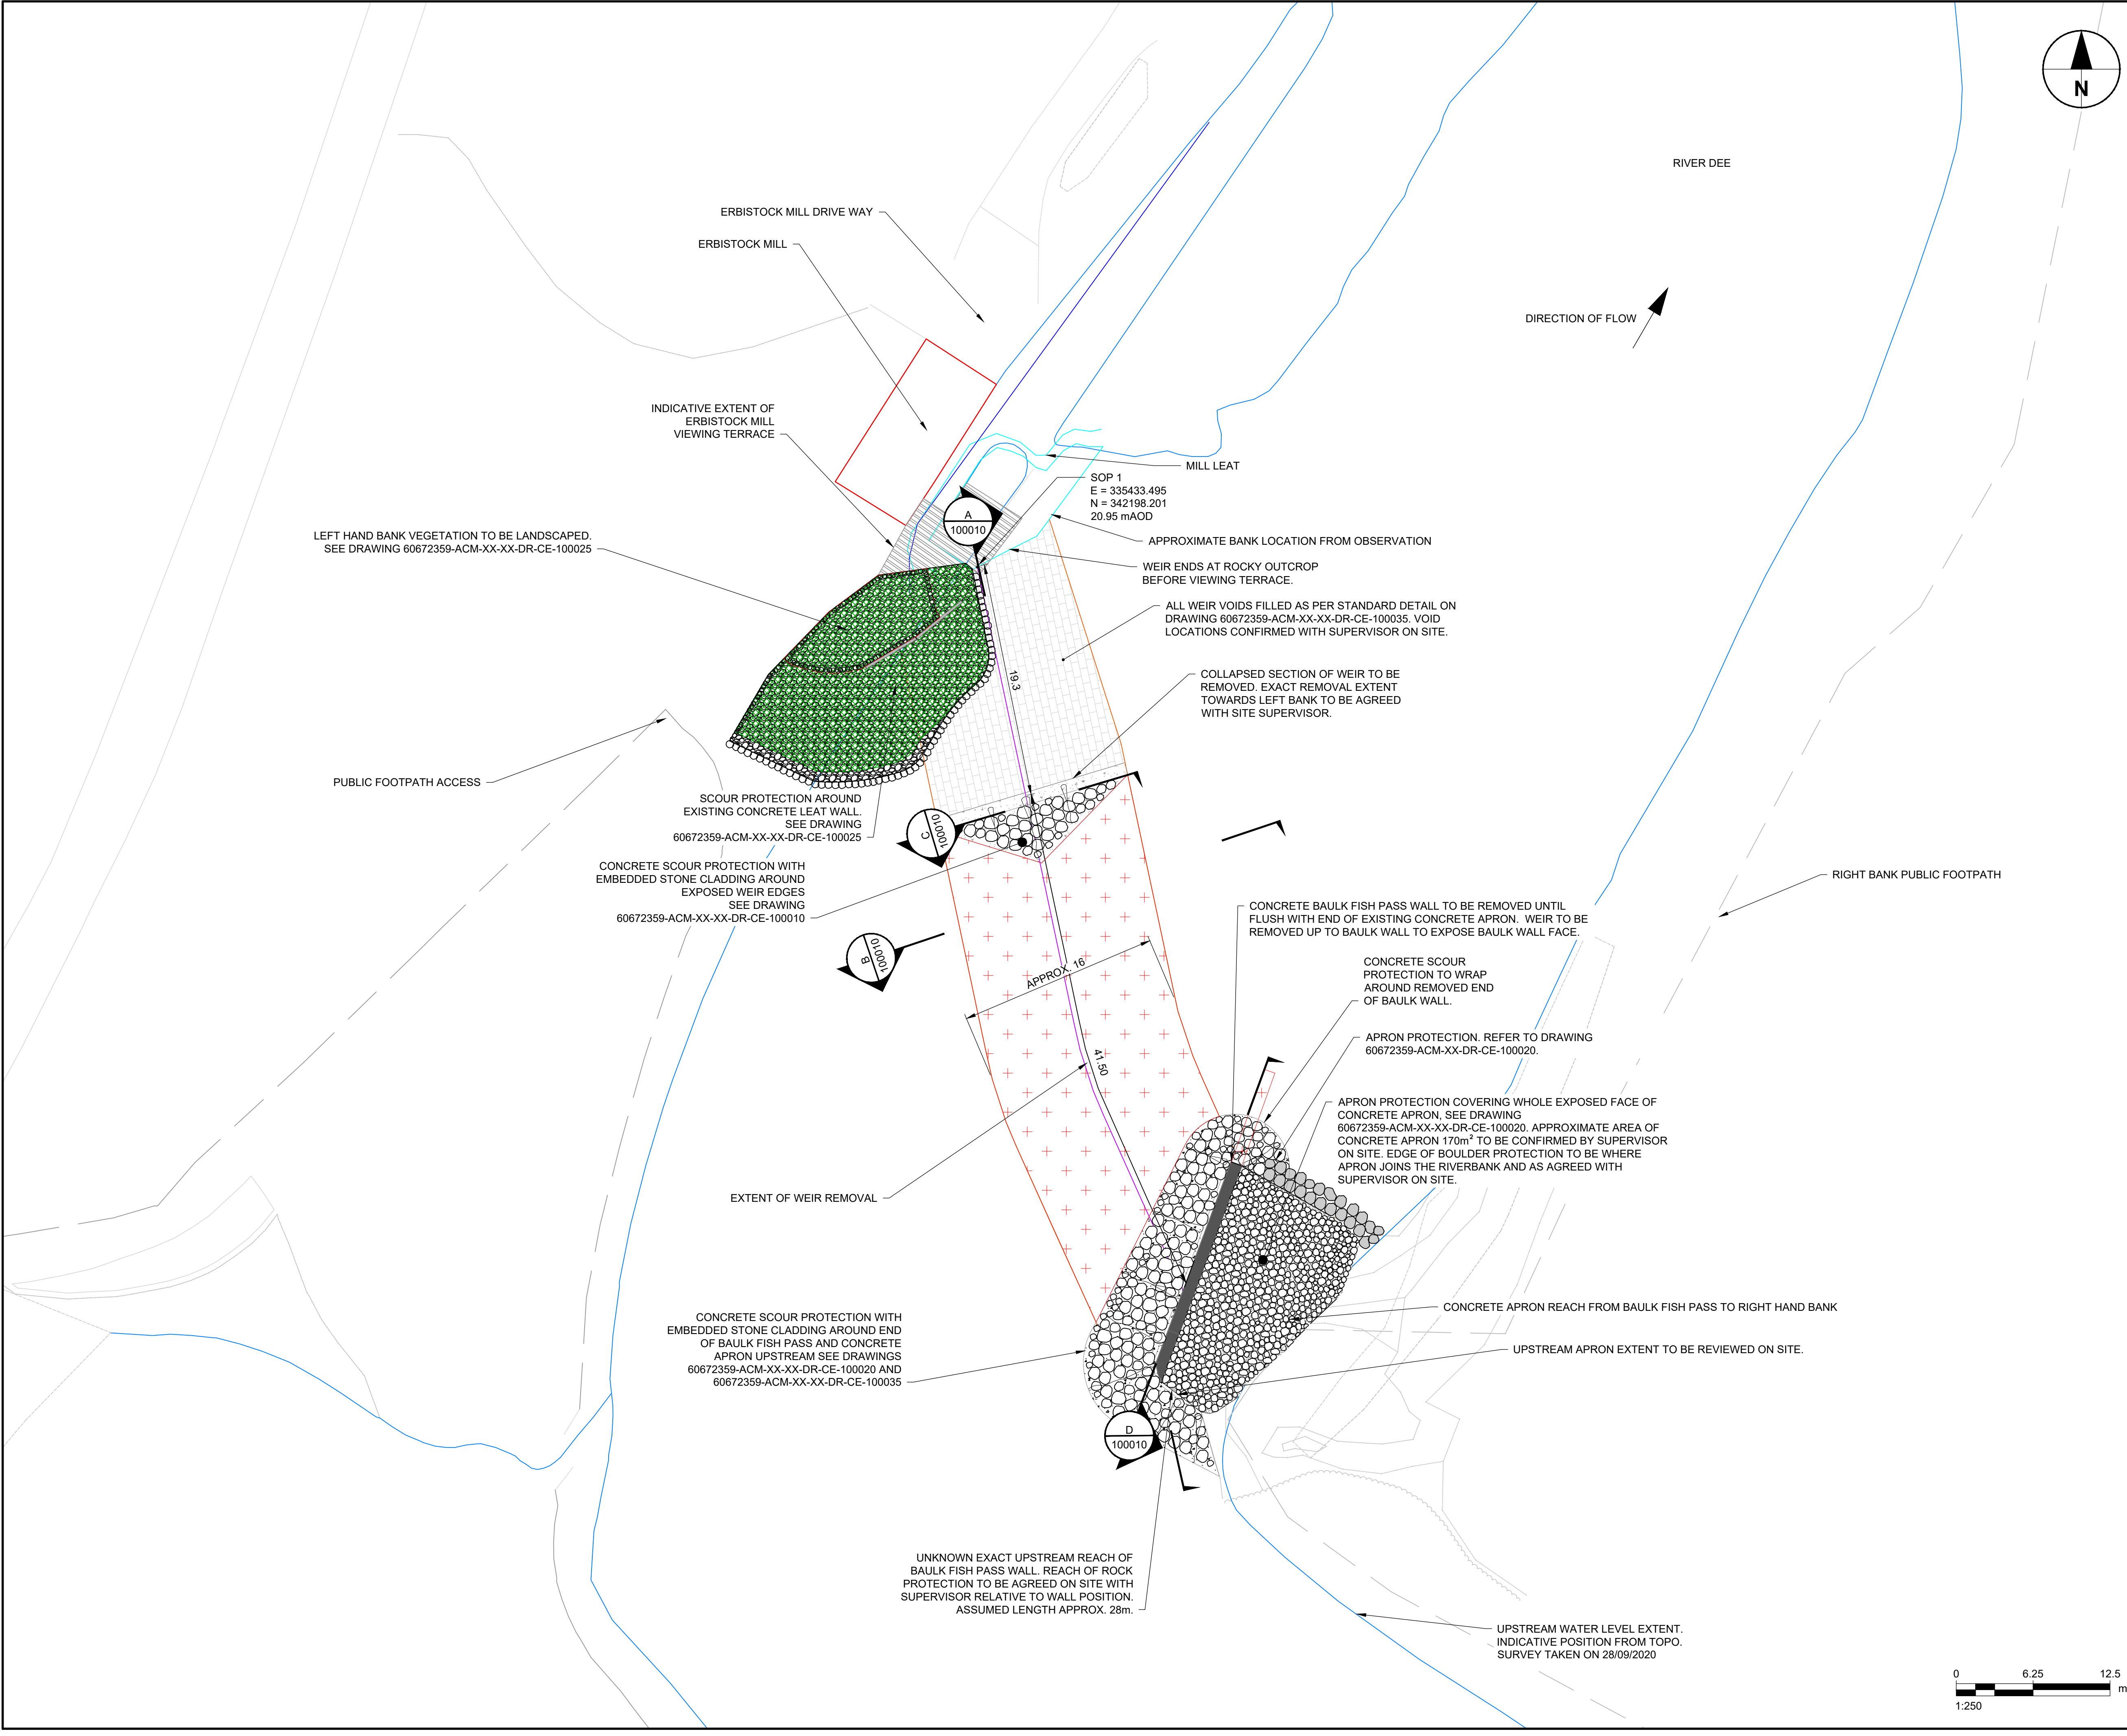

**AECOM**

PROJECT

ERBISTOCK WEIR  
PARTIAL REMOVAL

CLIENT

NATURAL RESOURCES WALES

CONSULTANT

AECOM  
2 City Walk  
Leeds, LS11 9AR  
+44 (0)113 301 8400 tel  
www.aecom.com

NOTES

- ALL DIMENSIONS ARE IN METRES AND LEVELS IN METRES ABOVE ORDNANCE DATUM NEWLYN UNLESS STATED OTHERWISE. DO NOT SCALE.
- LEVELS AND TOPOGRAPHICAL SURVEY DATA ARE BASED STORM GEOMATICS DRAWINGS SURV\_DEE\_17 TO 25 DATED 28.09.2020. CHANGES MAY HAVE OCCURRED SINCE SURVEY UNDERTAKEN AND ANY DISCREPANCIES NOTED ON SITE ARE TO BE REPORTED TO THE SITE SUPERVISOR IMMEDIATELY. THE POSITION OF THE UPSTREAM WEIR TOE AND MILL LEAT HAVE BEEN SKETCHED INDICATIVELY.
- FOR EXISTING PLAN REFER TO DRAWING 60672359-ACM-XX-XX-DR-CE-100001.
- FOR LOCATION PLAN REFER TO DRAWING 60672359-ACM-XX-XX-DR-CE-100002.
- FOR PROPOSED WEIR SECTIONS REFER TO DRAWING 60672359-ACM-XX-XX-DR-CE-100010.
- FOR PROPOSED APRON PROTECTION DETAILS REFER TO DRAWING 60672359-ACM-XX-XX-DR-CE-100020.
- FOR PROPOSED LEFT BANK RIVER TRAINING WORKS DETAIL REFER TO DRAWING 60672359-ACM-XX-XX-DR-CE-100025.
- FOR PROPOSED CONSTRUCTION SEQUENCING REFER TO DRAWING 60672359-ACM-XX-XX-DR-CE-100030.
- DRAWING TO BE READ IN CONJUNCTION WITH THE SPECIFICATION FOR HIGHWAY WORKS (S.H.W) SUPPLEMENTED WITH PROJECT SPECIFIC APPENDICES.
- FOR PROPOSED STANDARD DETAILS REFER TO DRAWING 60672359-ACM-XX-XX-DR-CE-100035.

KEY

WEIR AND BAULK WALL REMOVAL EXTENT

EXISTING WEIR STONE SURFACE STRUCTURE

CONCRETE SCOUR PROTECTION WITH EMBEDDED ROCKS

WEIR-WON MATERIAL SCOUR PROTECTION

WEIR CREST

BOTTOM OF BANK (BASED ON TOPO. SURVEY 28/09/2020)

TOP OF BANK (BASED ON TOPO. SURVEY 28/09/2020)

EXISTING WEIR STRUCTURE UPSTREAM AND DOWNSTREAM EXTENTS

ISSUE/REVISION

|     |          |                           |
|-----|----------|---------------------------|
| P2  | 25/04/23 | BAULK WALL UPDATE         |
| P1  | 25/07/22 | FOR TENDER / CONSTRUCTION |
| P0  | 13/06/22 | FOR COMMENT               |
| I/R | DATE     | DESCRIPTION               |

PROJECT NUMBER

60672359

SHEET TITLE

ERBISTOCK WEIR  
GENERAL ARRANGEMENT

SHEET NUMBER

60672359-ACM-XX-XX-DR-CE-100000

This drawing has been prepared for the use of AECOM's client. It may not be used, modified, reproduced or relied upon by third parties, except as agreed by AECOM or as required by law. AECOM accepts no responsibility, and denies any liability whatsoever, to any party that uses or relies on this drawing without AECOM's express written consent. Do not scale this document. All measurements must be obtained from the stated dimensions.