


DO NOT SCALE FROM DRAWING

NOTES:-

- 1 ALL MEASUREMENTS ARE IN METRES UNLESS INDICATED OTHERWISE.
- 2 DRAINAGE TO BE CONSTRUCTED IN ACCORDANCE WITH SEWERS FOR ADOPTION 6TH EDITION.
- 3 FOR CONSTRUCTION DETAILS REFER STANDARD DETAILS DRAWINGS.
- 4 FOR PIPE AND MANHOLE DETAILS REFER TO SCHEDULES DRAWINGS
- 5 ALL BEDDING TO CLASS S TYPE

SW BRANCH -1

SCALE: H 1:500, V 1:100. DATUM: 145.000

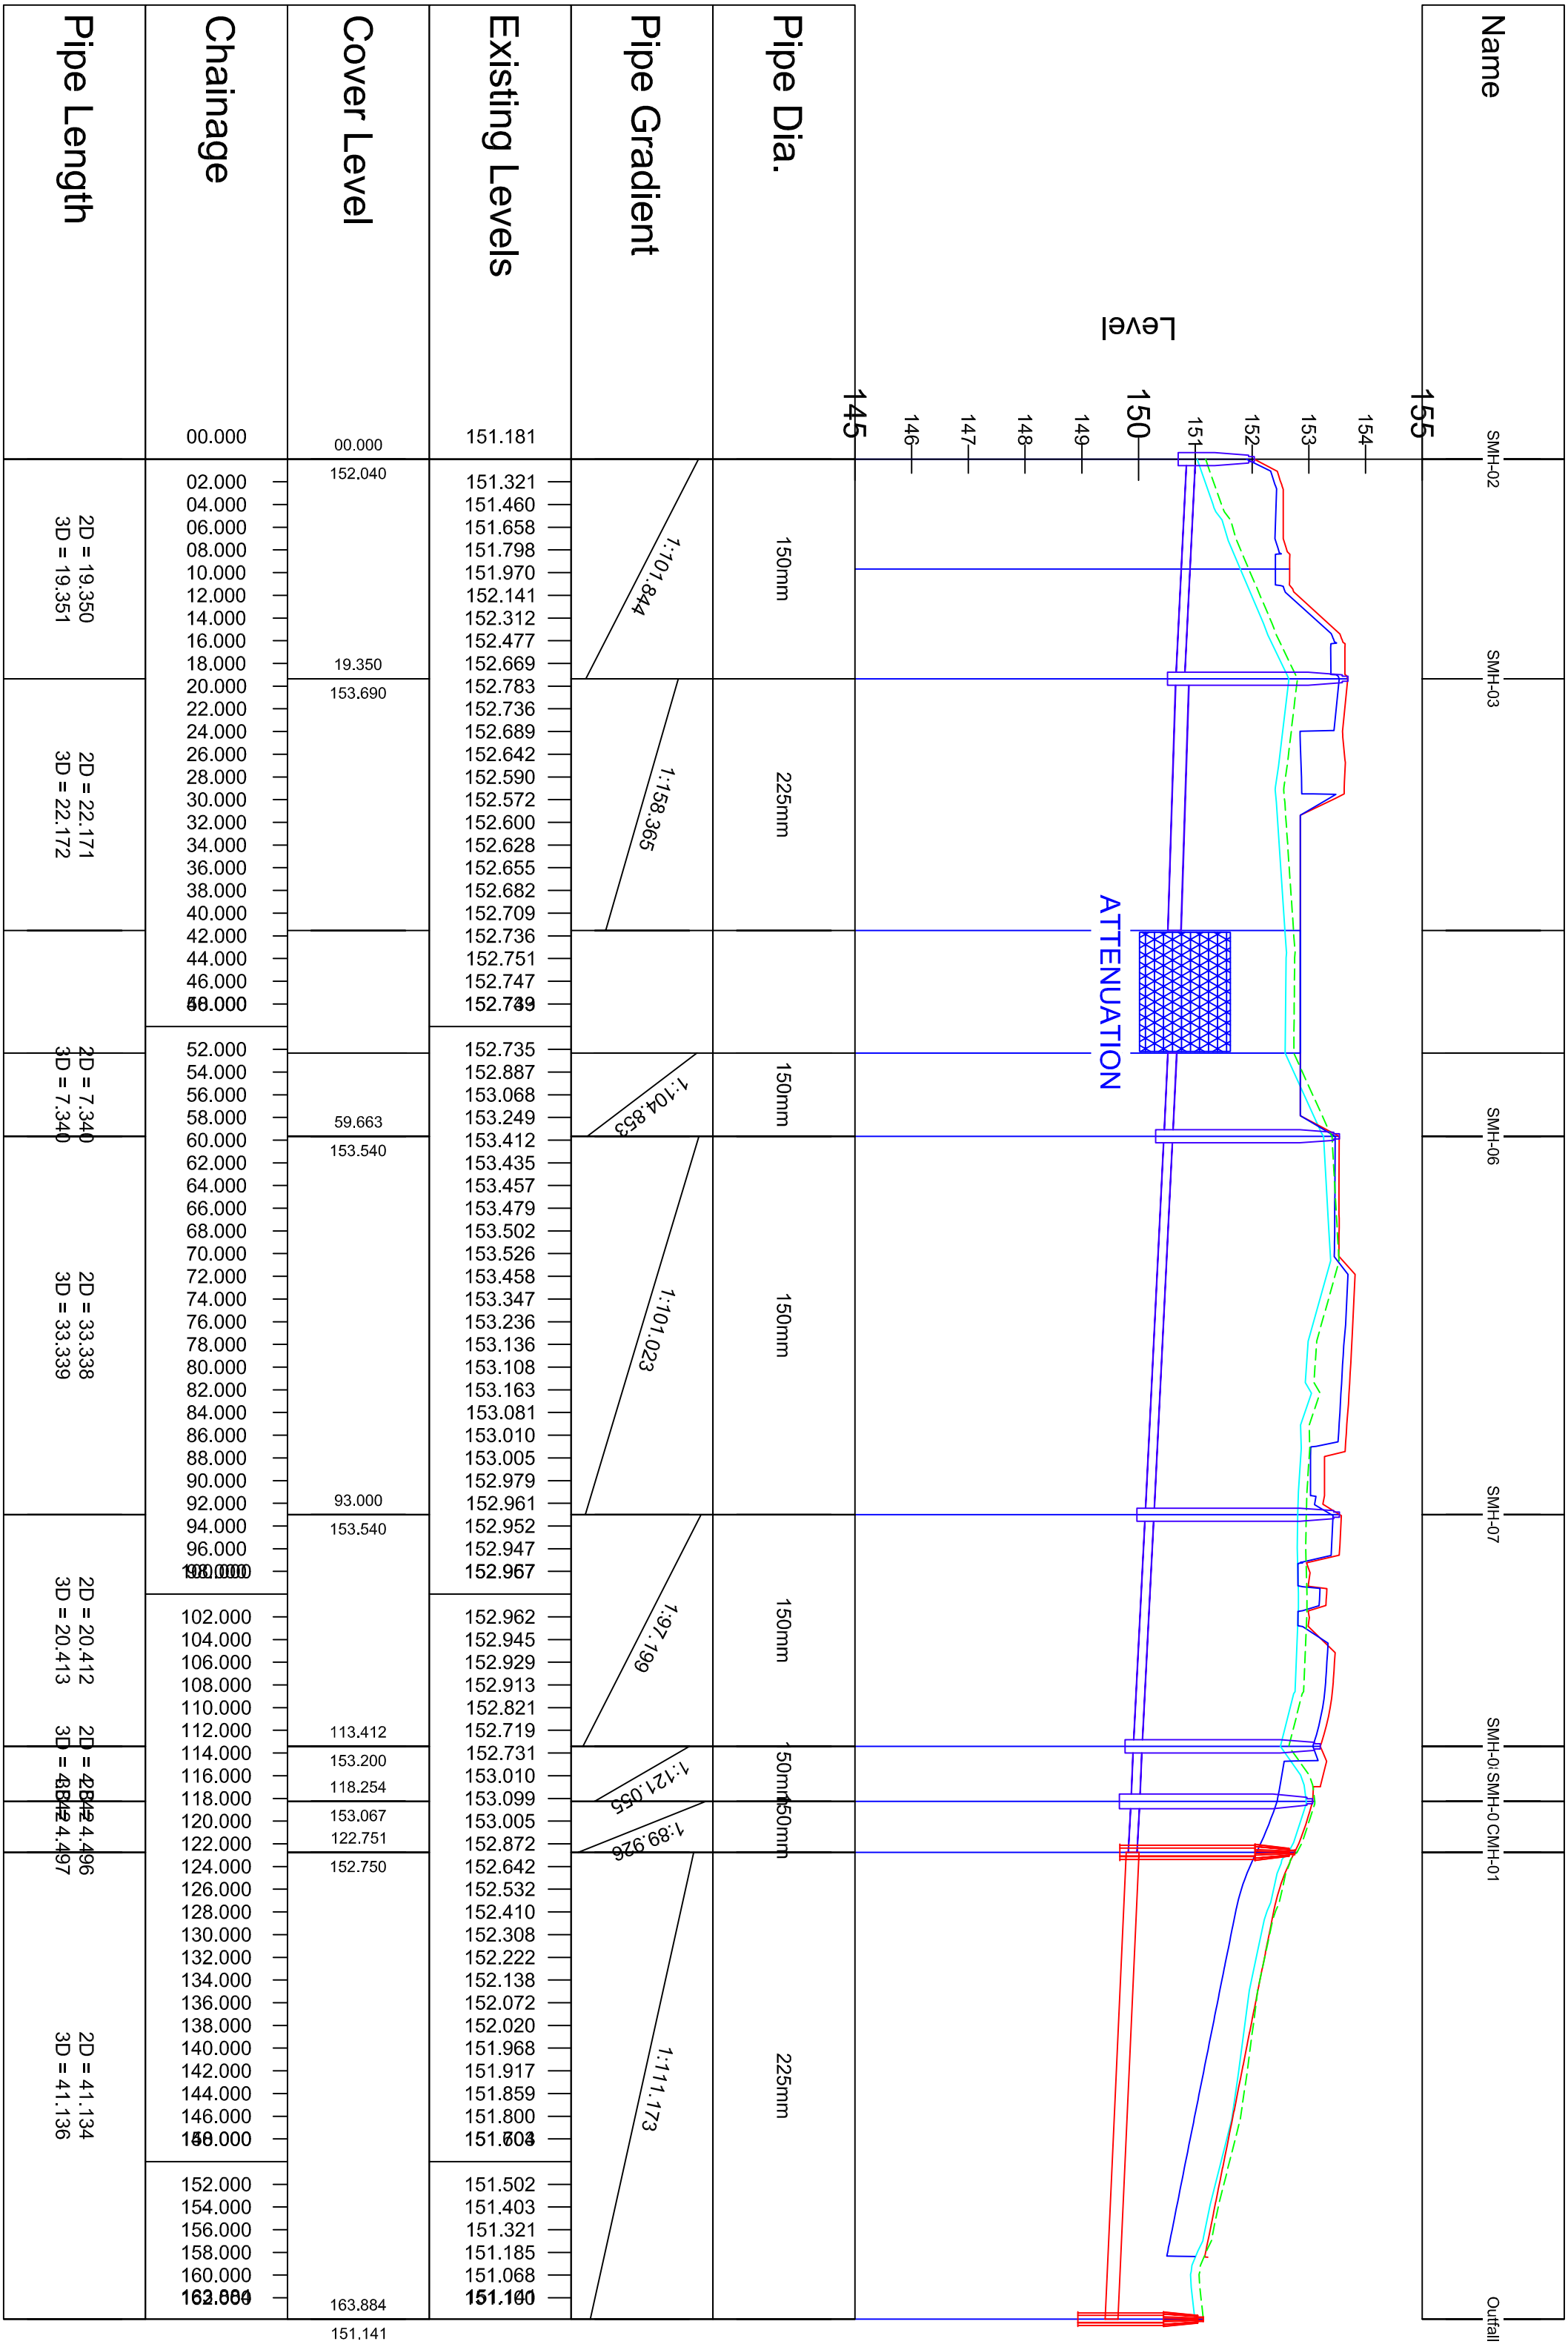


DO NOT SCALE FROM DRAWING

NOTES:-

- 1 ALL MEASUREMENTS ARE IN METRES UNLESS INDICATED OTHERWISE.
- 2 DRAINAGE TO BE CONSTRUCTED IN ACCORDANCE WITH SEWERS FOR ADOPTION 6TH EDITION.
- 3 FOR CONSTRUCTION DETAILS REFER STANDARD DETAILS DRAWINGS.
- 4 FOR PIPE AND MANHOLE DETAILS REFER TO SCHEDULES DRAWINGS
- 5 ALL BEDDING TO CLASS S TYPE

SW BRANCH -1

SCALE: H 1:500, V 1:100. DATUM: 145.000

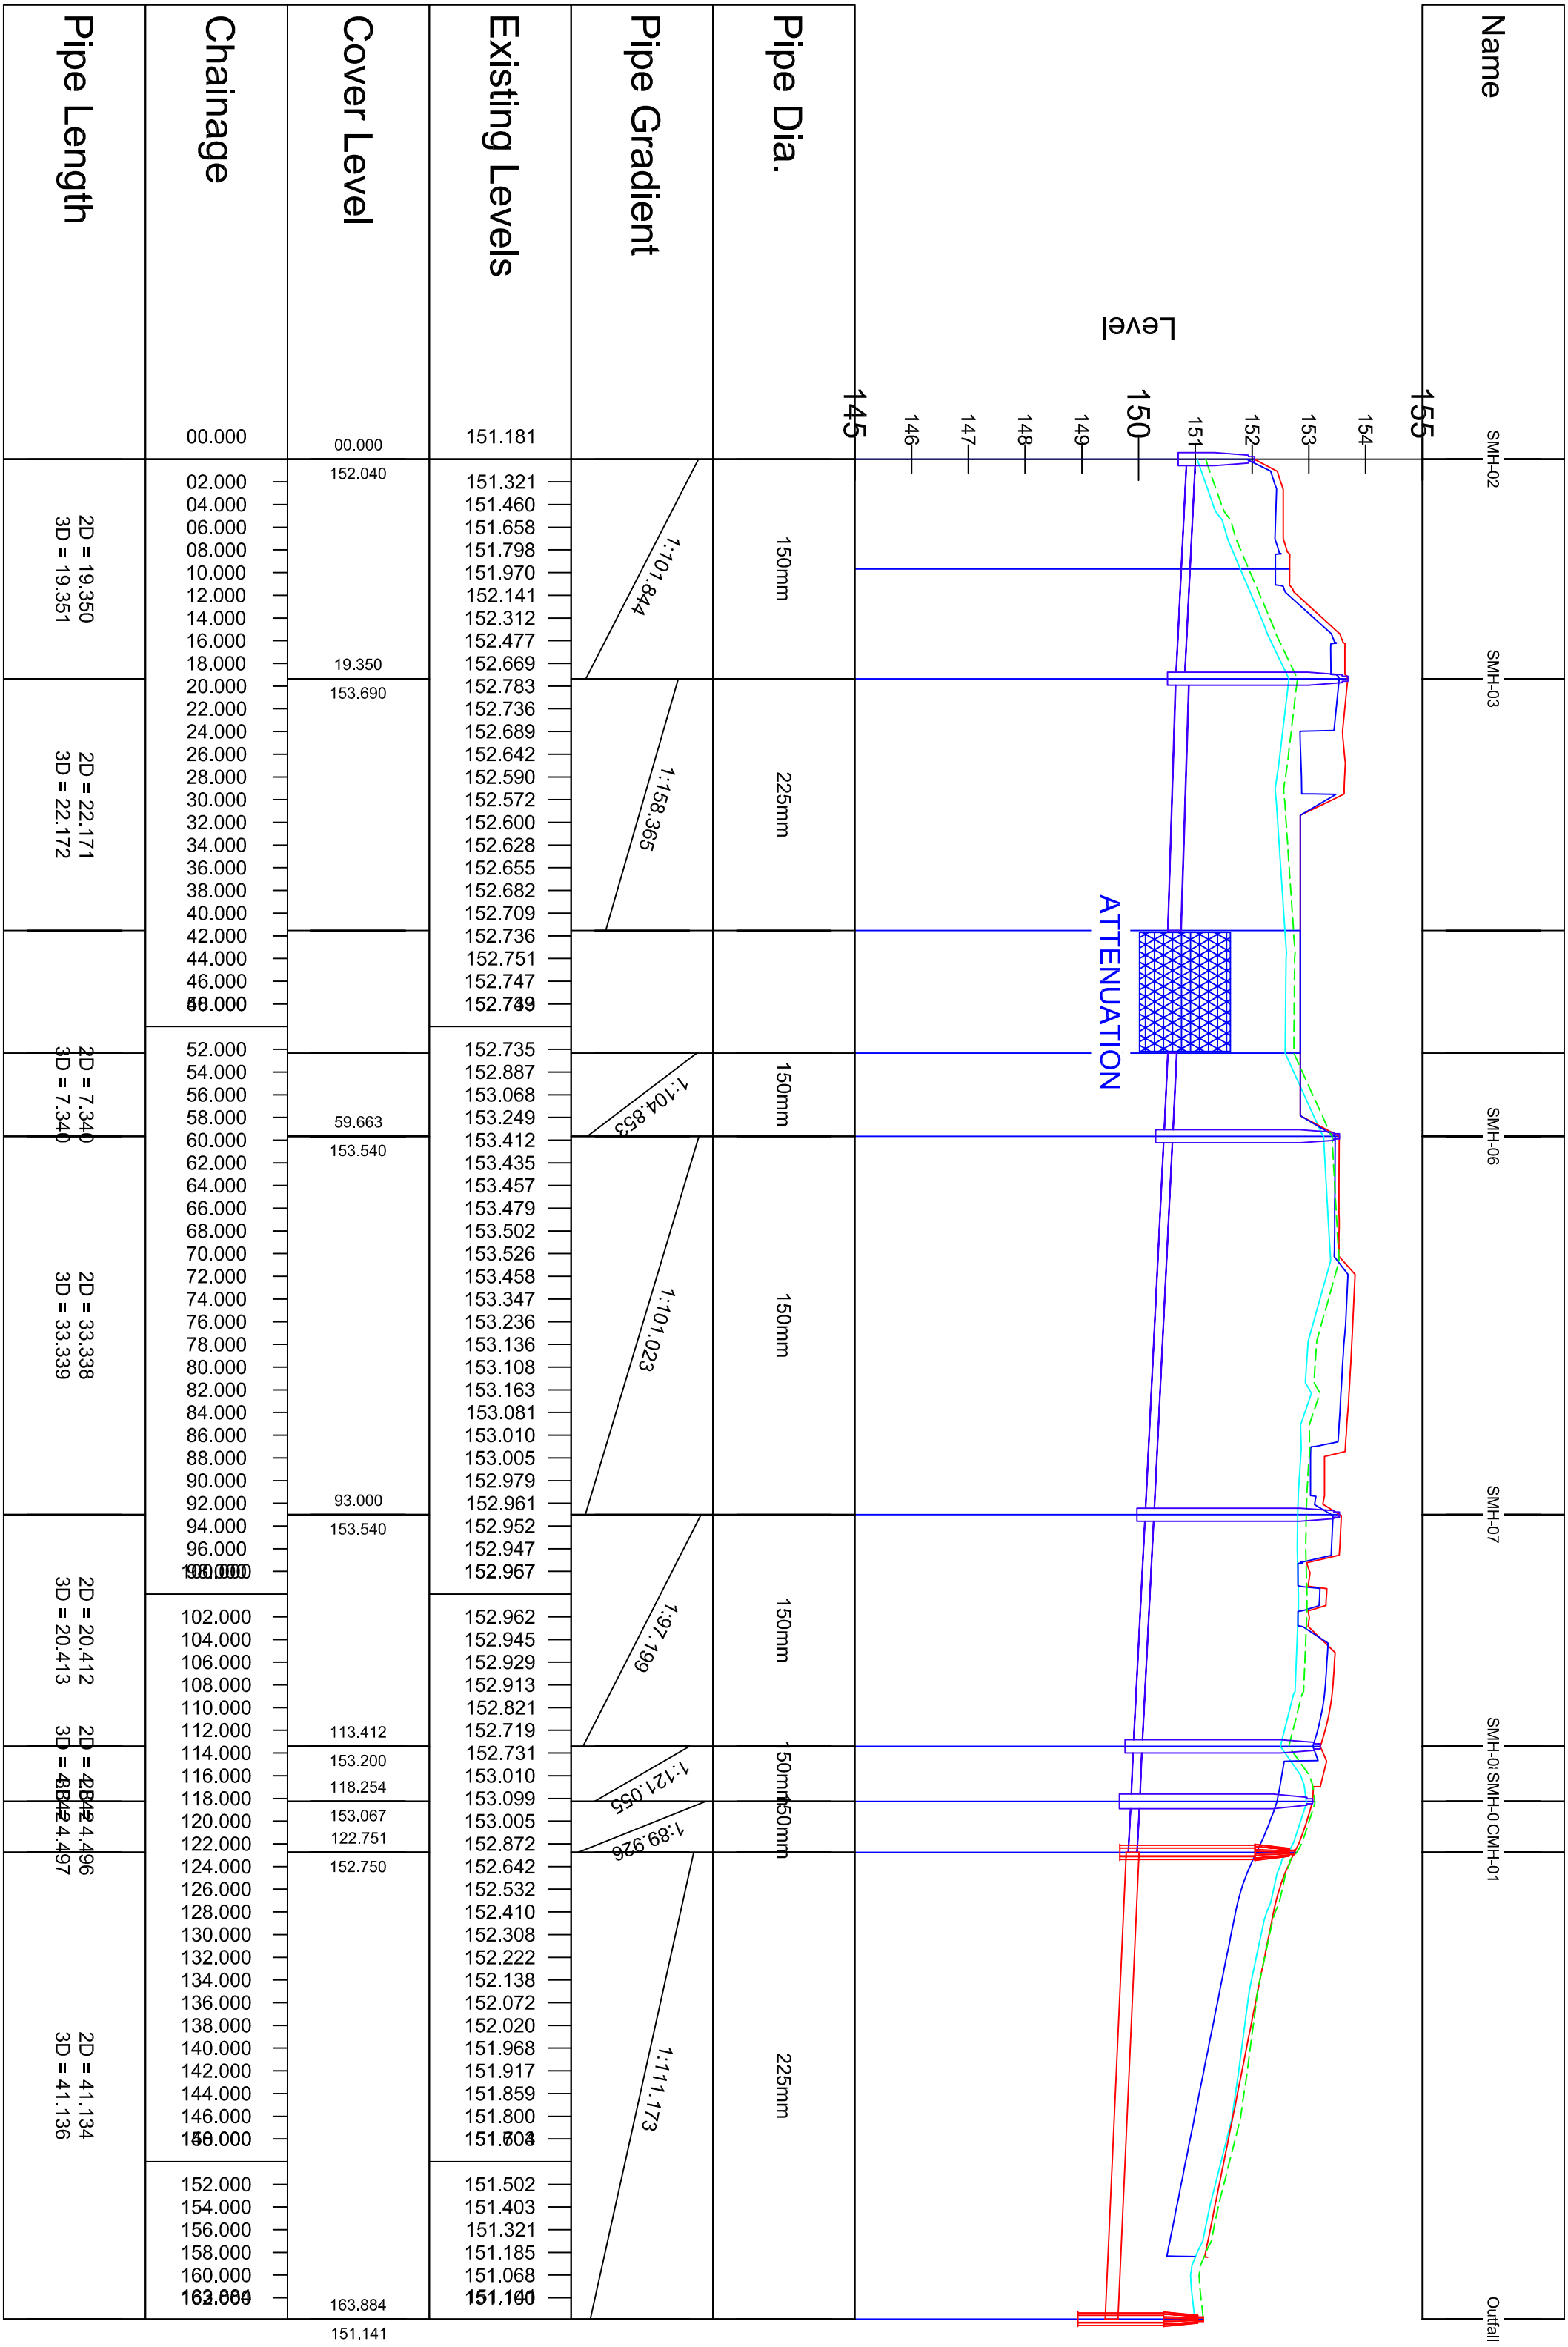

APPROVAL

Ramote Engineering Design Services Ltd.
4, Bridge Business Centre, Unit 2,
Ash Road South, Wrexham, LL13 9UG
Tel: 01978 661 535 Fax: 0870 762 50 51
Email: admin@redes.co.uk
Web: www.redes.co.uk

Scale 1:50 @ H Date 09-03-09

Drawn: S/J Checked: KB Date 09-03-09

Project no: PHH_001 Drawing no: DR_011 Issue: P1

NORTH ROAD, PONCIAU
HOUSING
DEVELOPMENT

FREEDOM LAND
DEVELOPMENTS LIMITED

PROPOSED DRAINAGE
LONGITUDINAL SECTION
SURFACE NET1 BRANCH 1