


DO NOT SCALE FROM DRAWING

NOTES:

1. ALL MEASUREMENTS ARE IN METRES UNLESS INDICATED OTHERWISE.
2. DRAINAGE TO BE CONSTRUCTED IN ACCORDANCE WITH SEWERS FOR ADOPTION 6TH EDITION.
3. FOR CONSTRUCTION DETAILS REFER STANDARD DETAILS DRAWINGS.
4. FOR PIPE AND MANHOLE DETAILS REFER TO SCHEDULES DRAWINGS
5. ALL BEDDING TO CLASS 'S' TYPE

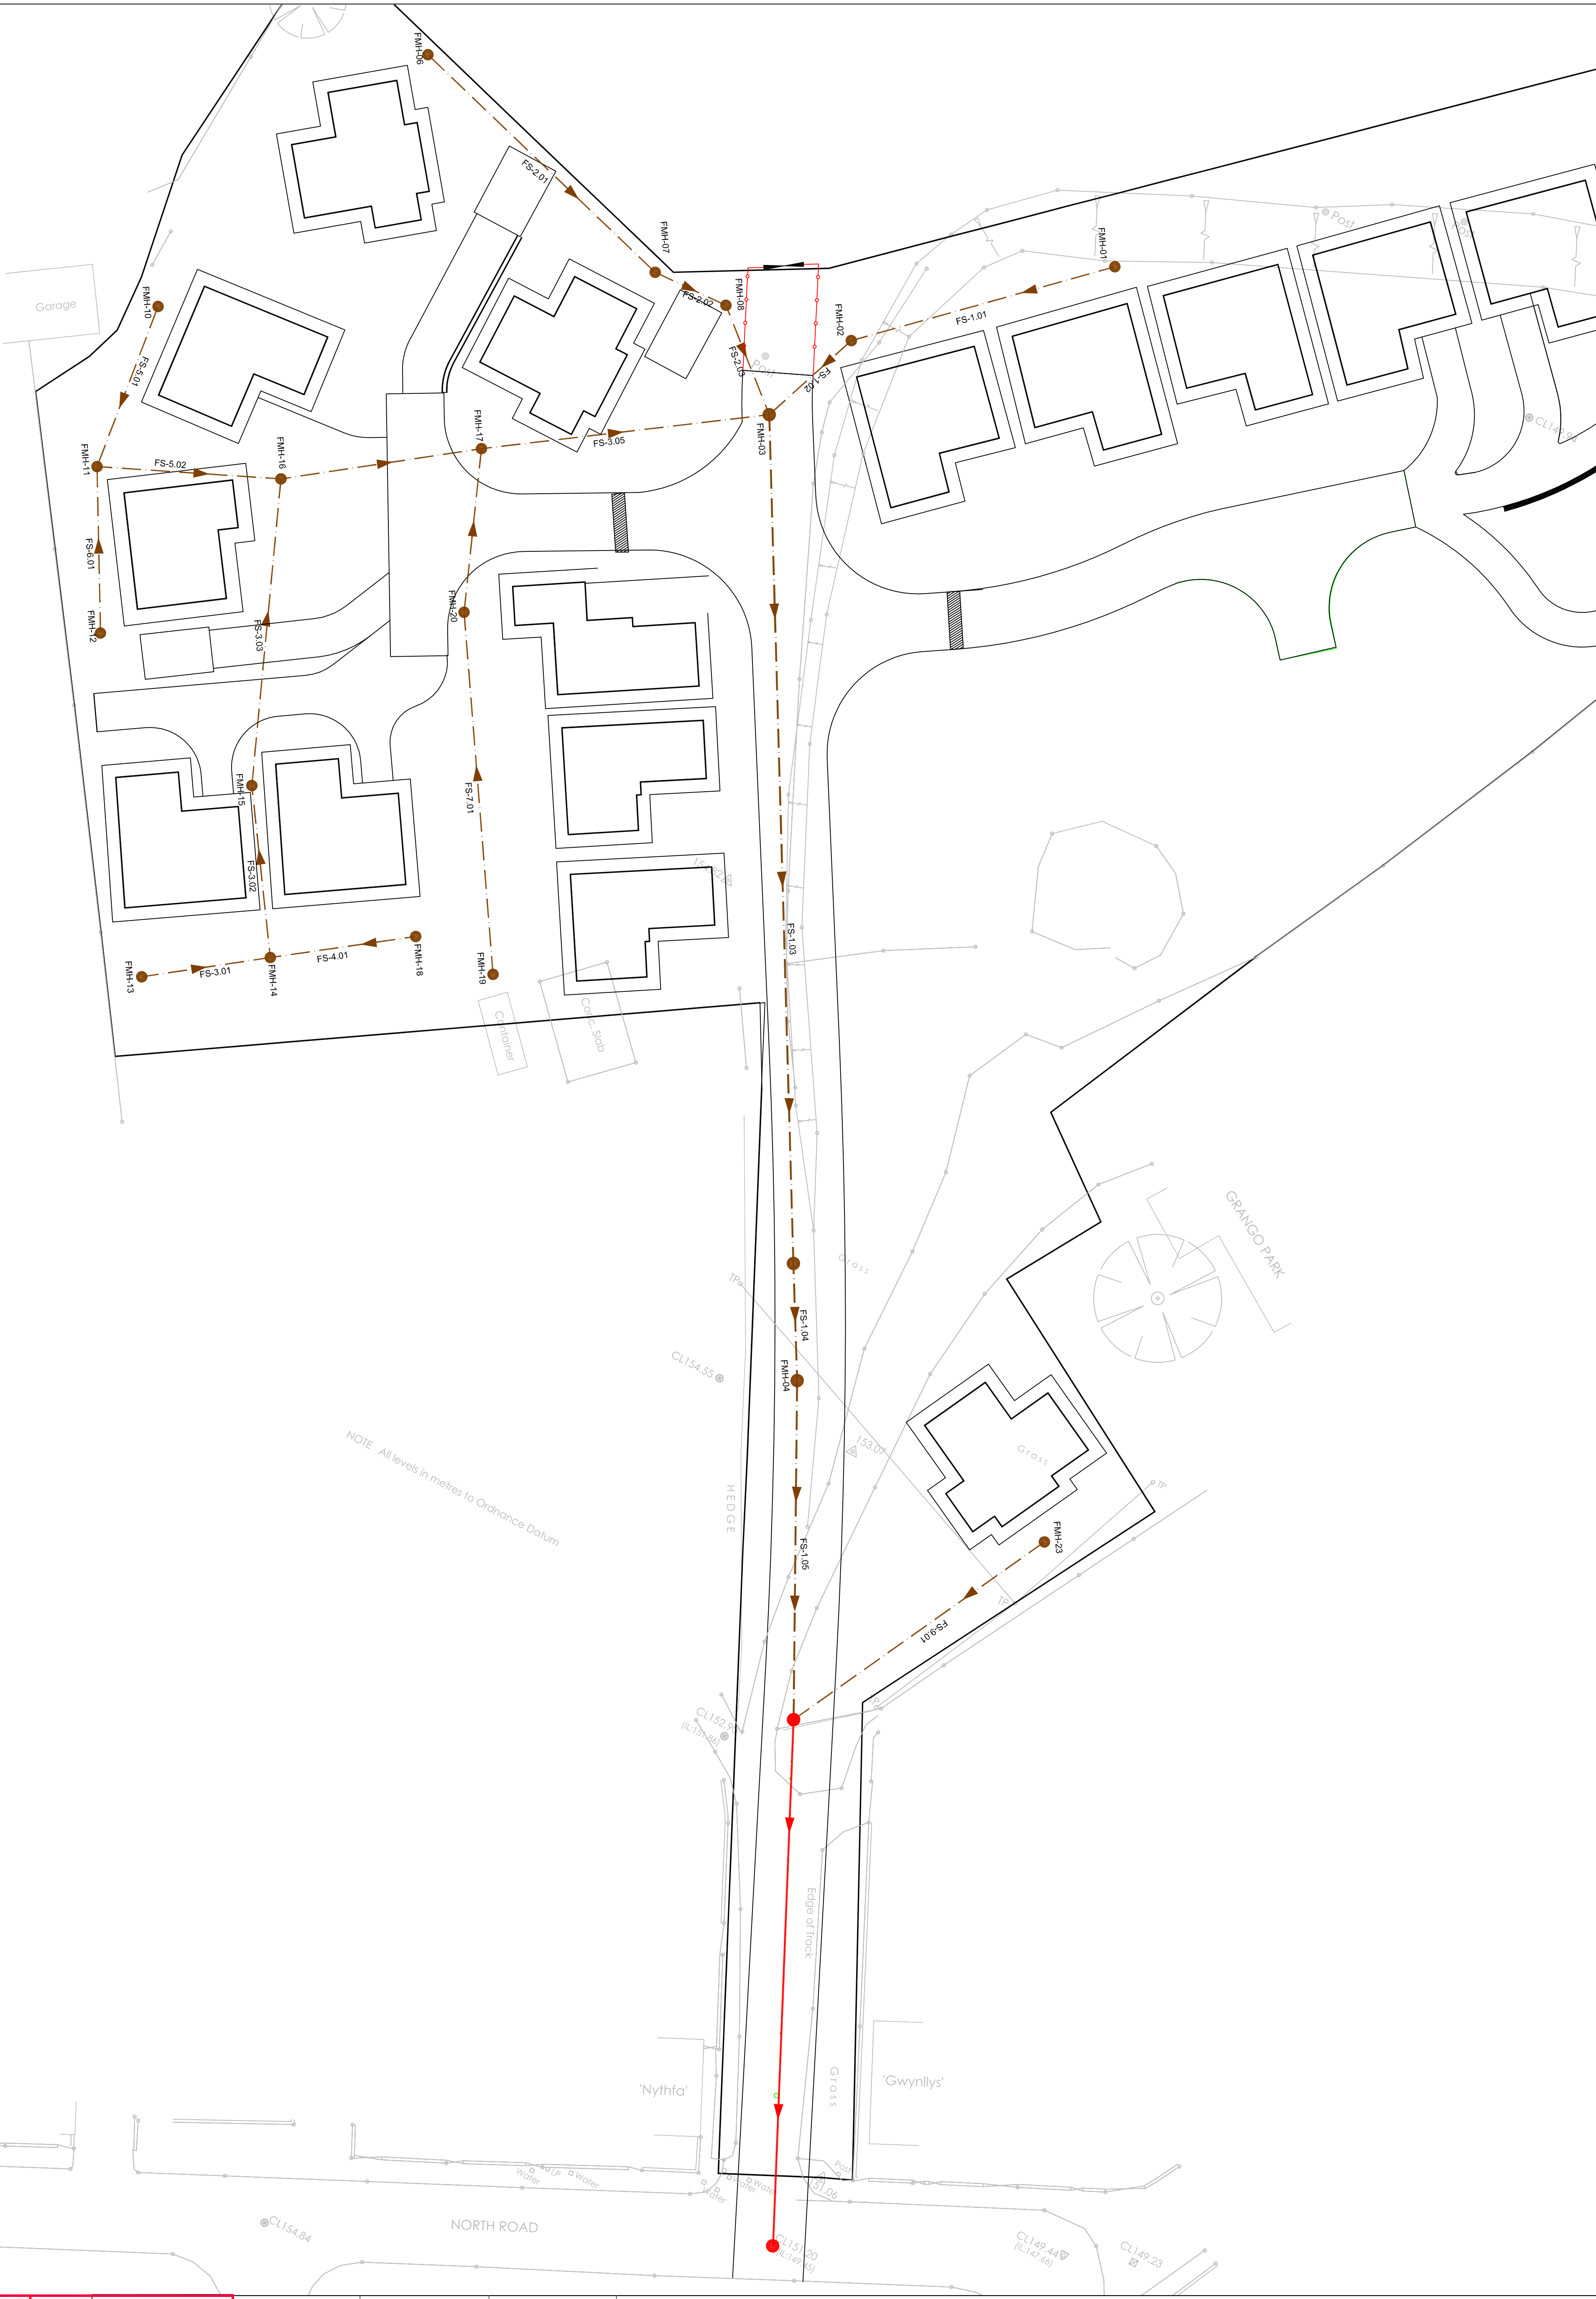

P4	23/11	SJ	PMA	PLOT 17 AMENDED AMENDED LAYOUT LABEL UPDATES
P3	23/6	SJ	PMA	
P2	02/04	SJ	KB	
REV:	DATE:	DWN:CHKD:	APP:	

Client

FREEDOM LAND
DEVELOPMENTS LIMITED

NORTH ROAD, PONCIAU
HOUSING
DEVELOPMENT

FOUL WATER
DRAINAGE PLAN
NETWORK 1

		Issued for : APPROVAL
Remote Engineering Design Services Ltd. 4, Bridge Business Centre, Unit 2, East Oxford, Oxford, Oxfordshire, OX1 3JG Tel: 01865 2092433 Email: sales@redes.co.uk Web: www.redes.co.uk	Date: 13-03-09	
Project no. PHH_001	Drawings no. DR_003	Issued: P4
Design: SJ	Checked: KB	Apprtd: [Signature]