EXISTING SHOP FRONT AND PROPOSED NEW SIGNAGE

Window Manifestation Design

www.cardfactory.co.uk

Window manifestations to be applied to all visible glazed panels on internal surfaces. Frosted circle design with frosted Card Factory web address. positioned at 1500mm and 850mm from ground level to meet the Partially Sighted Regulations & Standards

NOTE: A fuse spur needs to be provided for each sign and must be installed in close proximity to each sign.

MATERIALS / FINISHES

Aluminium flex face sign tray, with folded / welded edges.
Coated Pantone 2935 blue (matt), 190mm returns.
Digitally printed CF Letters in Yellow with liquid lamination.

ILLUMINATION

Mini Orbis LEDs to be applied to back tray.
LEDs to be encapsulated to achieve IP68 rating.

400MM 'C' Height

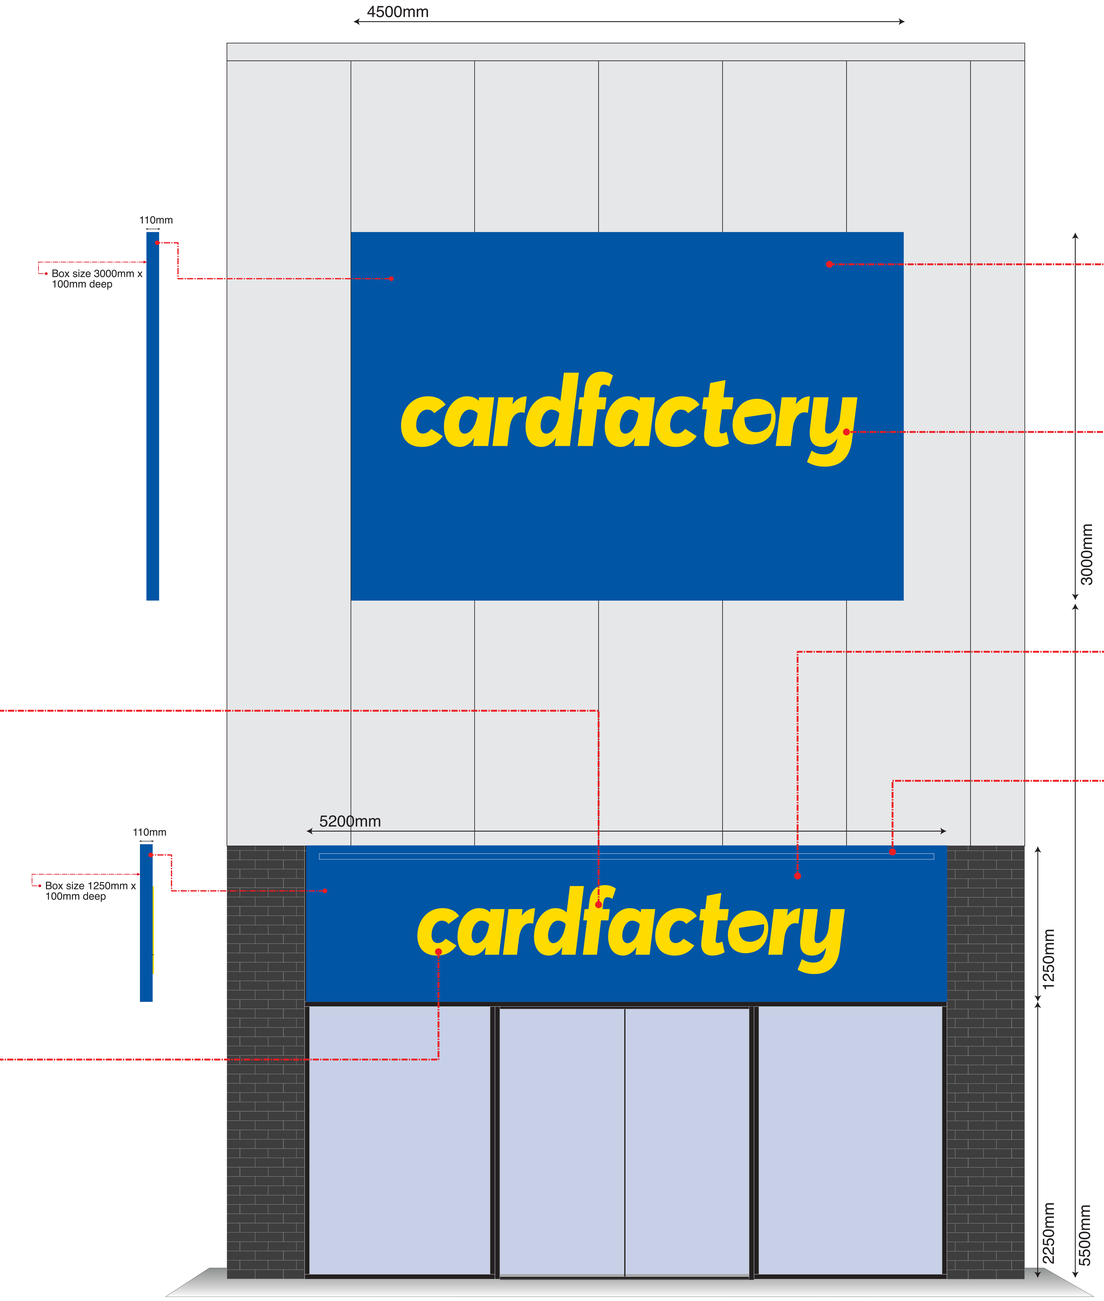

PRINTED FLEX FACE SIGN

Aluminium flex face sign tray, with folded / welded edges.
Coated Pantone 2935 blue (matt), 190mm returns.
Digitally printed front skin with liquid lamination.
Entire face of sign to be internally illuminated using LED lighting.

New 2.5mm aluminium folded panels with welded and finished corners, coated in Pantone 2935 blue (matt).

Face to be fret cut and have 10mm 050 opal machine cut pushed through letters with Pantone Yellow C vinyl face.

Internally illuminated with LED mounted panel to backtray.

LED Neon Flex trough light mounted to top of panel face, to span entire length of signage.

SECTION THROUGH SIGN

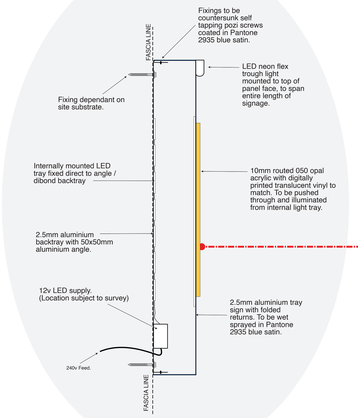

FULL ILLUMINATION

350MM 'C' Height

MATERIALS / FINISHES

Aluminium back tray powdercoated in Pantone 2935C Blue (matt)
10mm routed 050 opal acrylic wth digitally printed translucent vinyl to match, letters to be pushed through. Face of letters to be Pantone Yellow 3.

ILLUMINATION **- FULL ILLUMINATION**

LED Neon Flex trough light mounted to top of panel face, to span the entire length of signage.
Internally mounted LED tray fixed direct to angle / dibond backtray.

SCALE

Due to the method of reproduction these plans may not be exact when using a calibrated scale rule, as a guide use the indicated bar which was shown on the original drawing at 1000mm

SCALE 1:50 — 1000mm

The original of this drawing is copyright and contains confidential information. It is the property of Sportswift Ltd. Trading as Card Factory, without whose permission may not be copied, shown or handed to a third party or otherwise used, and is to be returned promptly upon request Card Factory

REVISIONS	DATED

TITLE	Proposed Plan
ADDRESS	**Unit H1** **Plas Coch RP** **WREXHAM** **LL11 2BA**
APPLICANT	Sportswift LTD - T/A Card Factory
WORKS DESCRIPTION	New 2.5mm aluminium folded panels with welded and finished corners, coated in Pantone 2935 blue (matt). Face to be fret cut and have 10mm 050 opal machine cut pushed through letters with Pantone Yellow C vinyl face. Internally illuminated with LED mounted panel to backtray. LED Neon Flex trough light mounted to top of panel face, to span entire length of signage. Existing shopfront to be cleaned down.
DRAWING NUMBER	25082023
SCALE 1:50 @ A3	Version 1
SIGNED: J.C.PAYNE	DATED: 25/08/2023

We hereby certify that this plan is a true copy of the plan referred to in connection with the application for building warrant planning consent and approval

CONTACT	Jonathan Payne
E-mail:	jonathan.payne@cardfactory.eu.com
Direct Line:	01924 877846
Mobile:	07714 768 422

Card Factory, Century House, Brunel Road,
Wakefield 41 Industrial Estate, Wakefield. WF2 0XG