


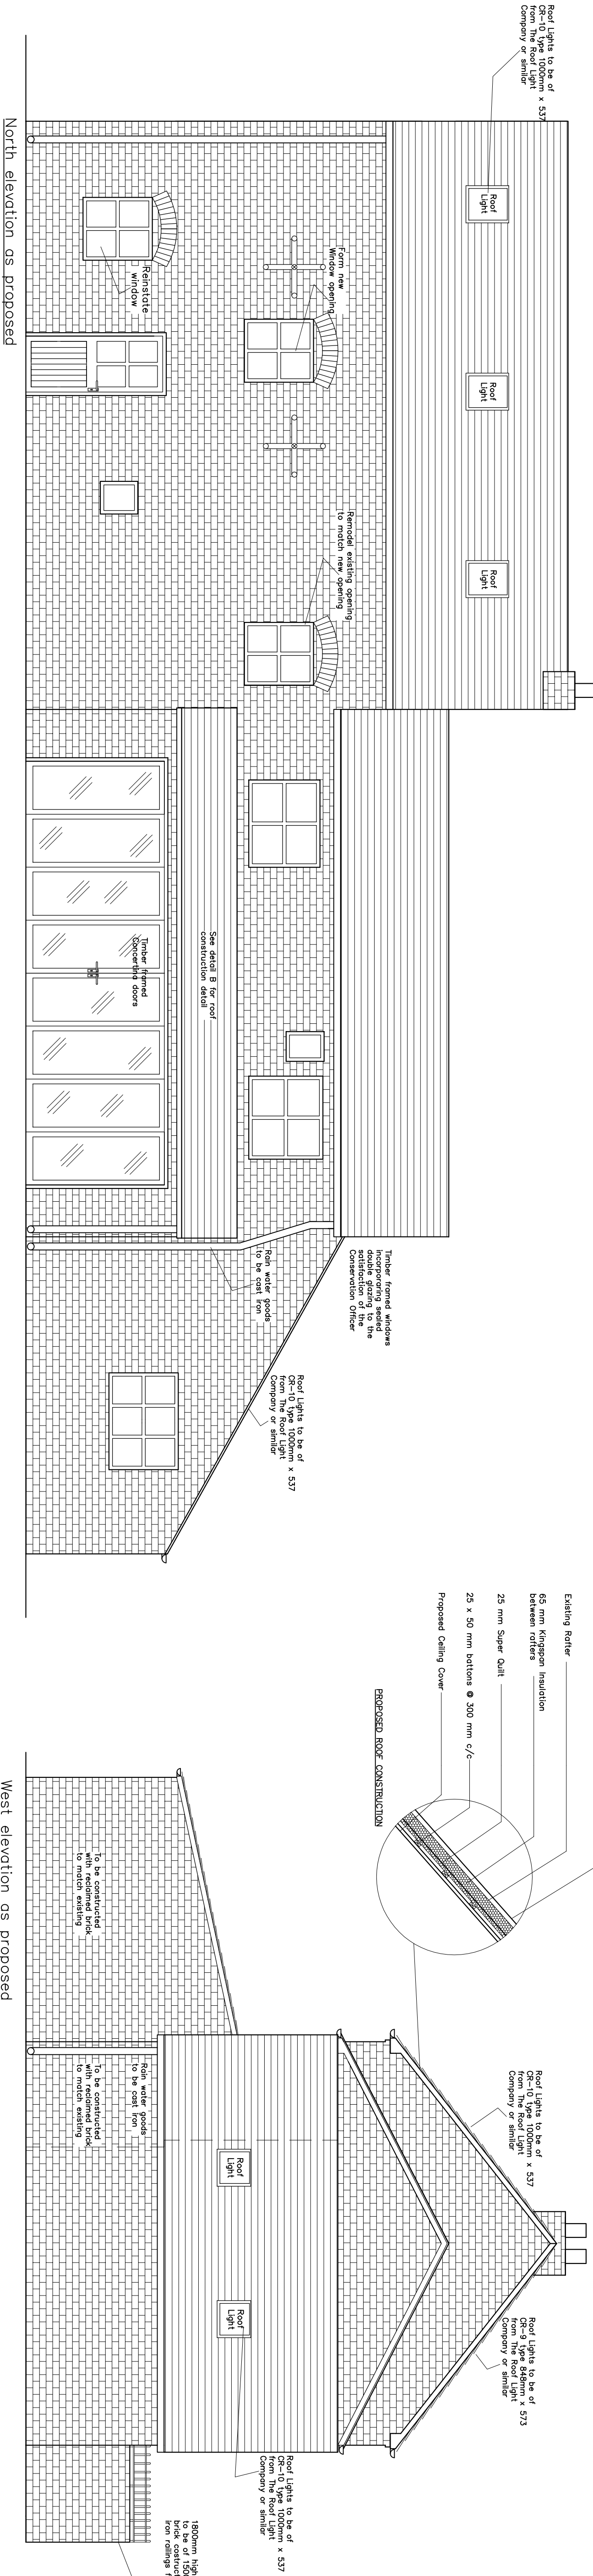


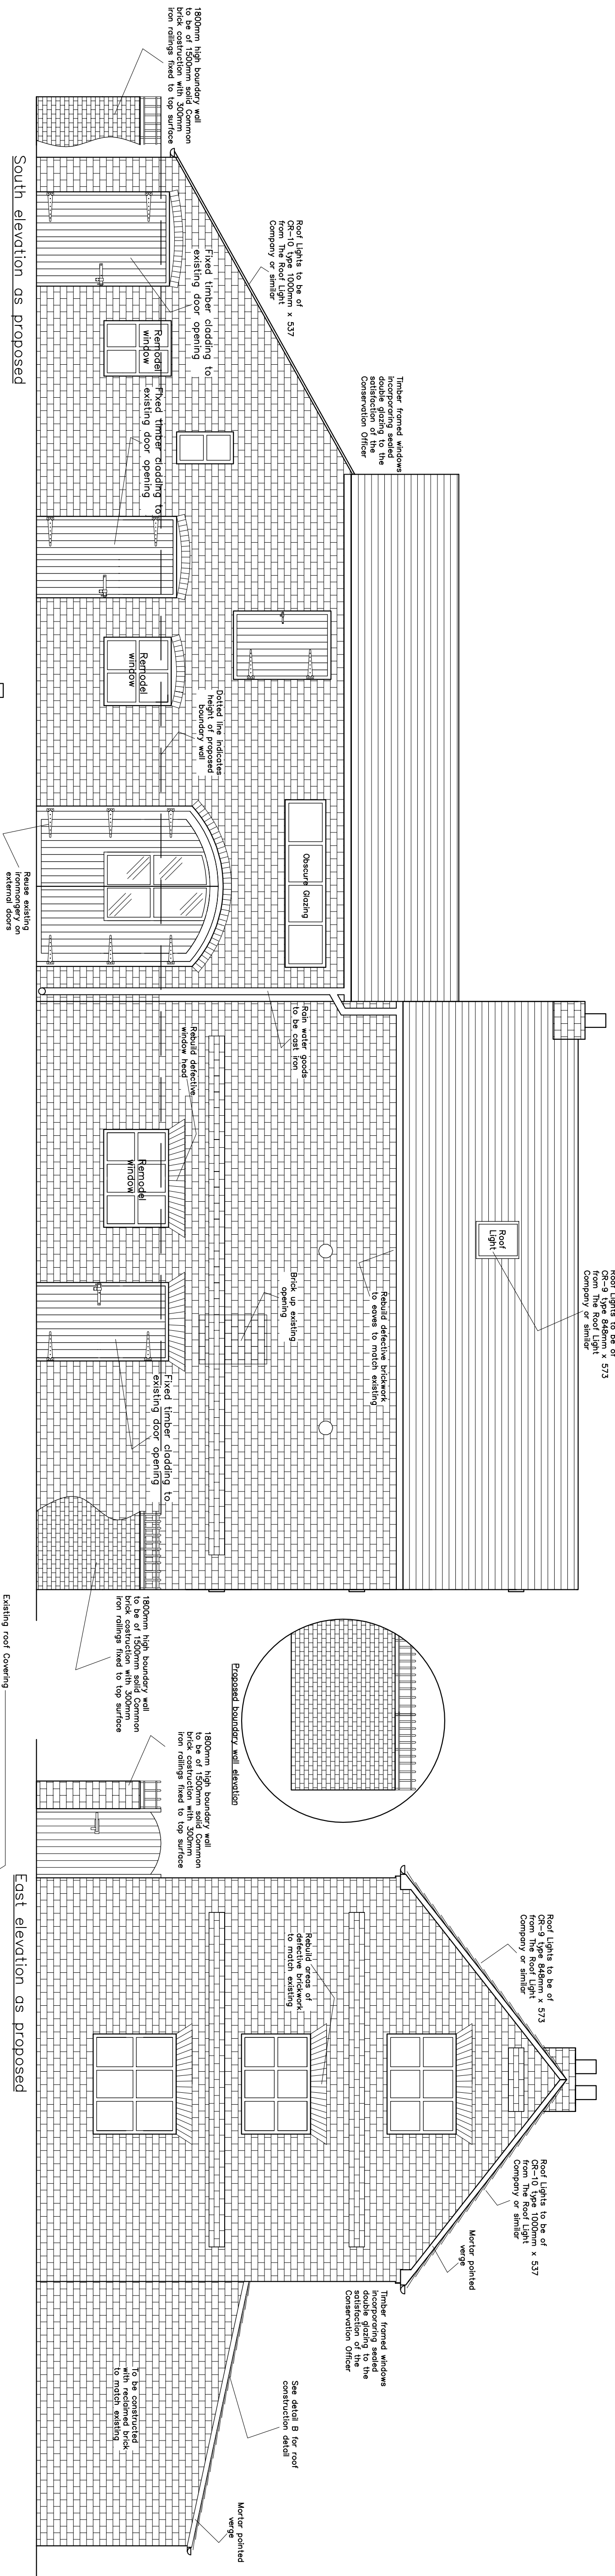

Detail B

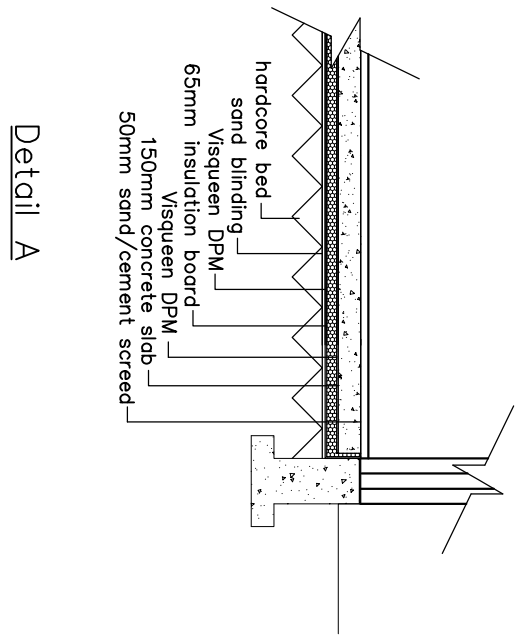

Detail A

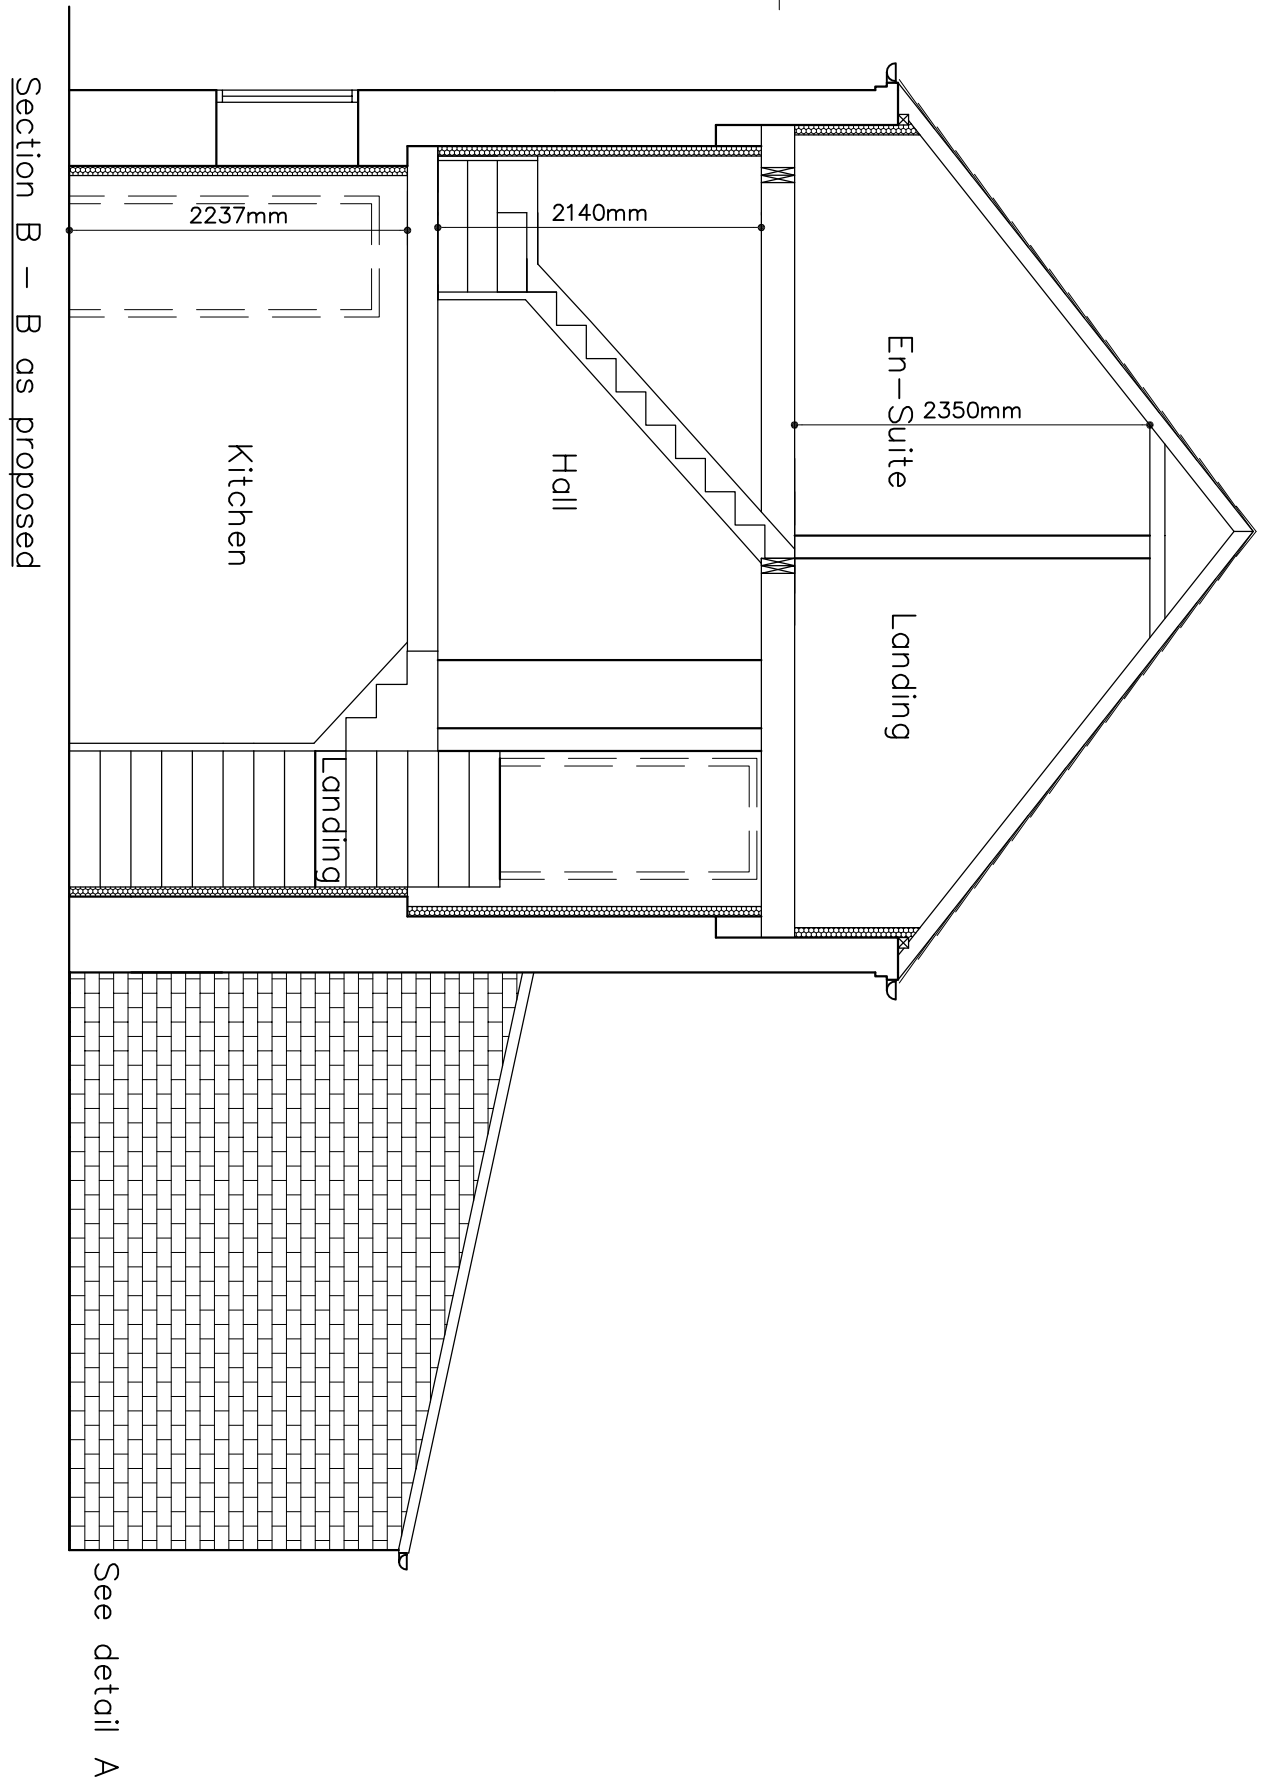

Section B – B as proposed

Client	Date Nov. 09
Mr Duncan Sheffield	Drawn JPM
Project title	Approved
Drawing title	Job No. 3035
Elevations & Section B-B as Proposed	Dwg. No. 004

Revised 04th February 2010

Client

Mr Duncan Sheffield

Project title

Holt Hill, Green Street,
Holt Wrexham LL13 9LE

proposed

Championed Communities Survey

Stianlaw Abbey Business Centre Dover Drive
Ellesmere Port Cheshire CH65 9BF
Tel: 0151 356 1255 Fax: 0151 356 1255
information@m-survey.co.uk
www.m-survey.co.uk